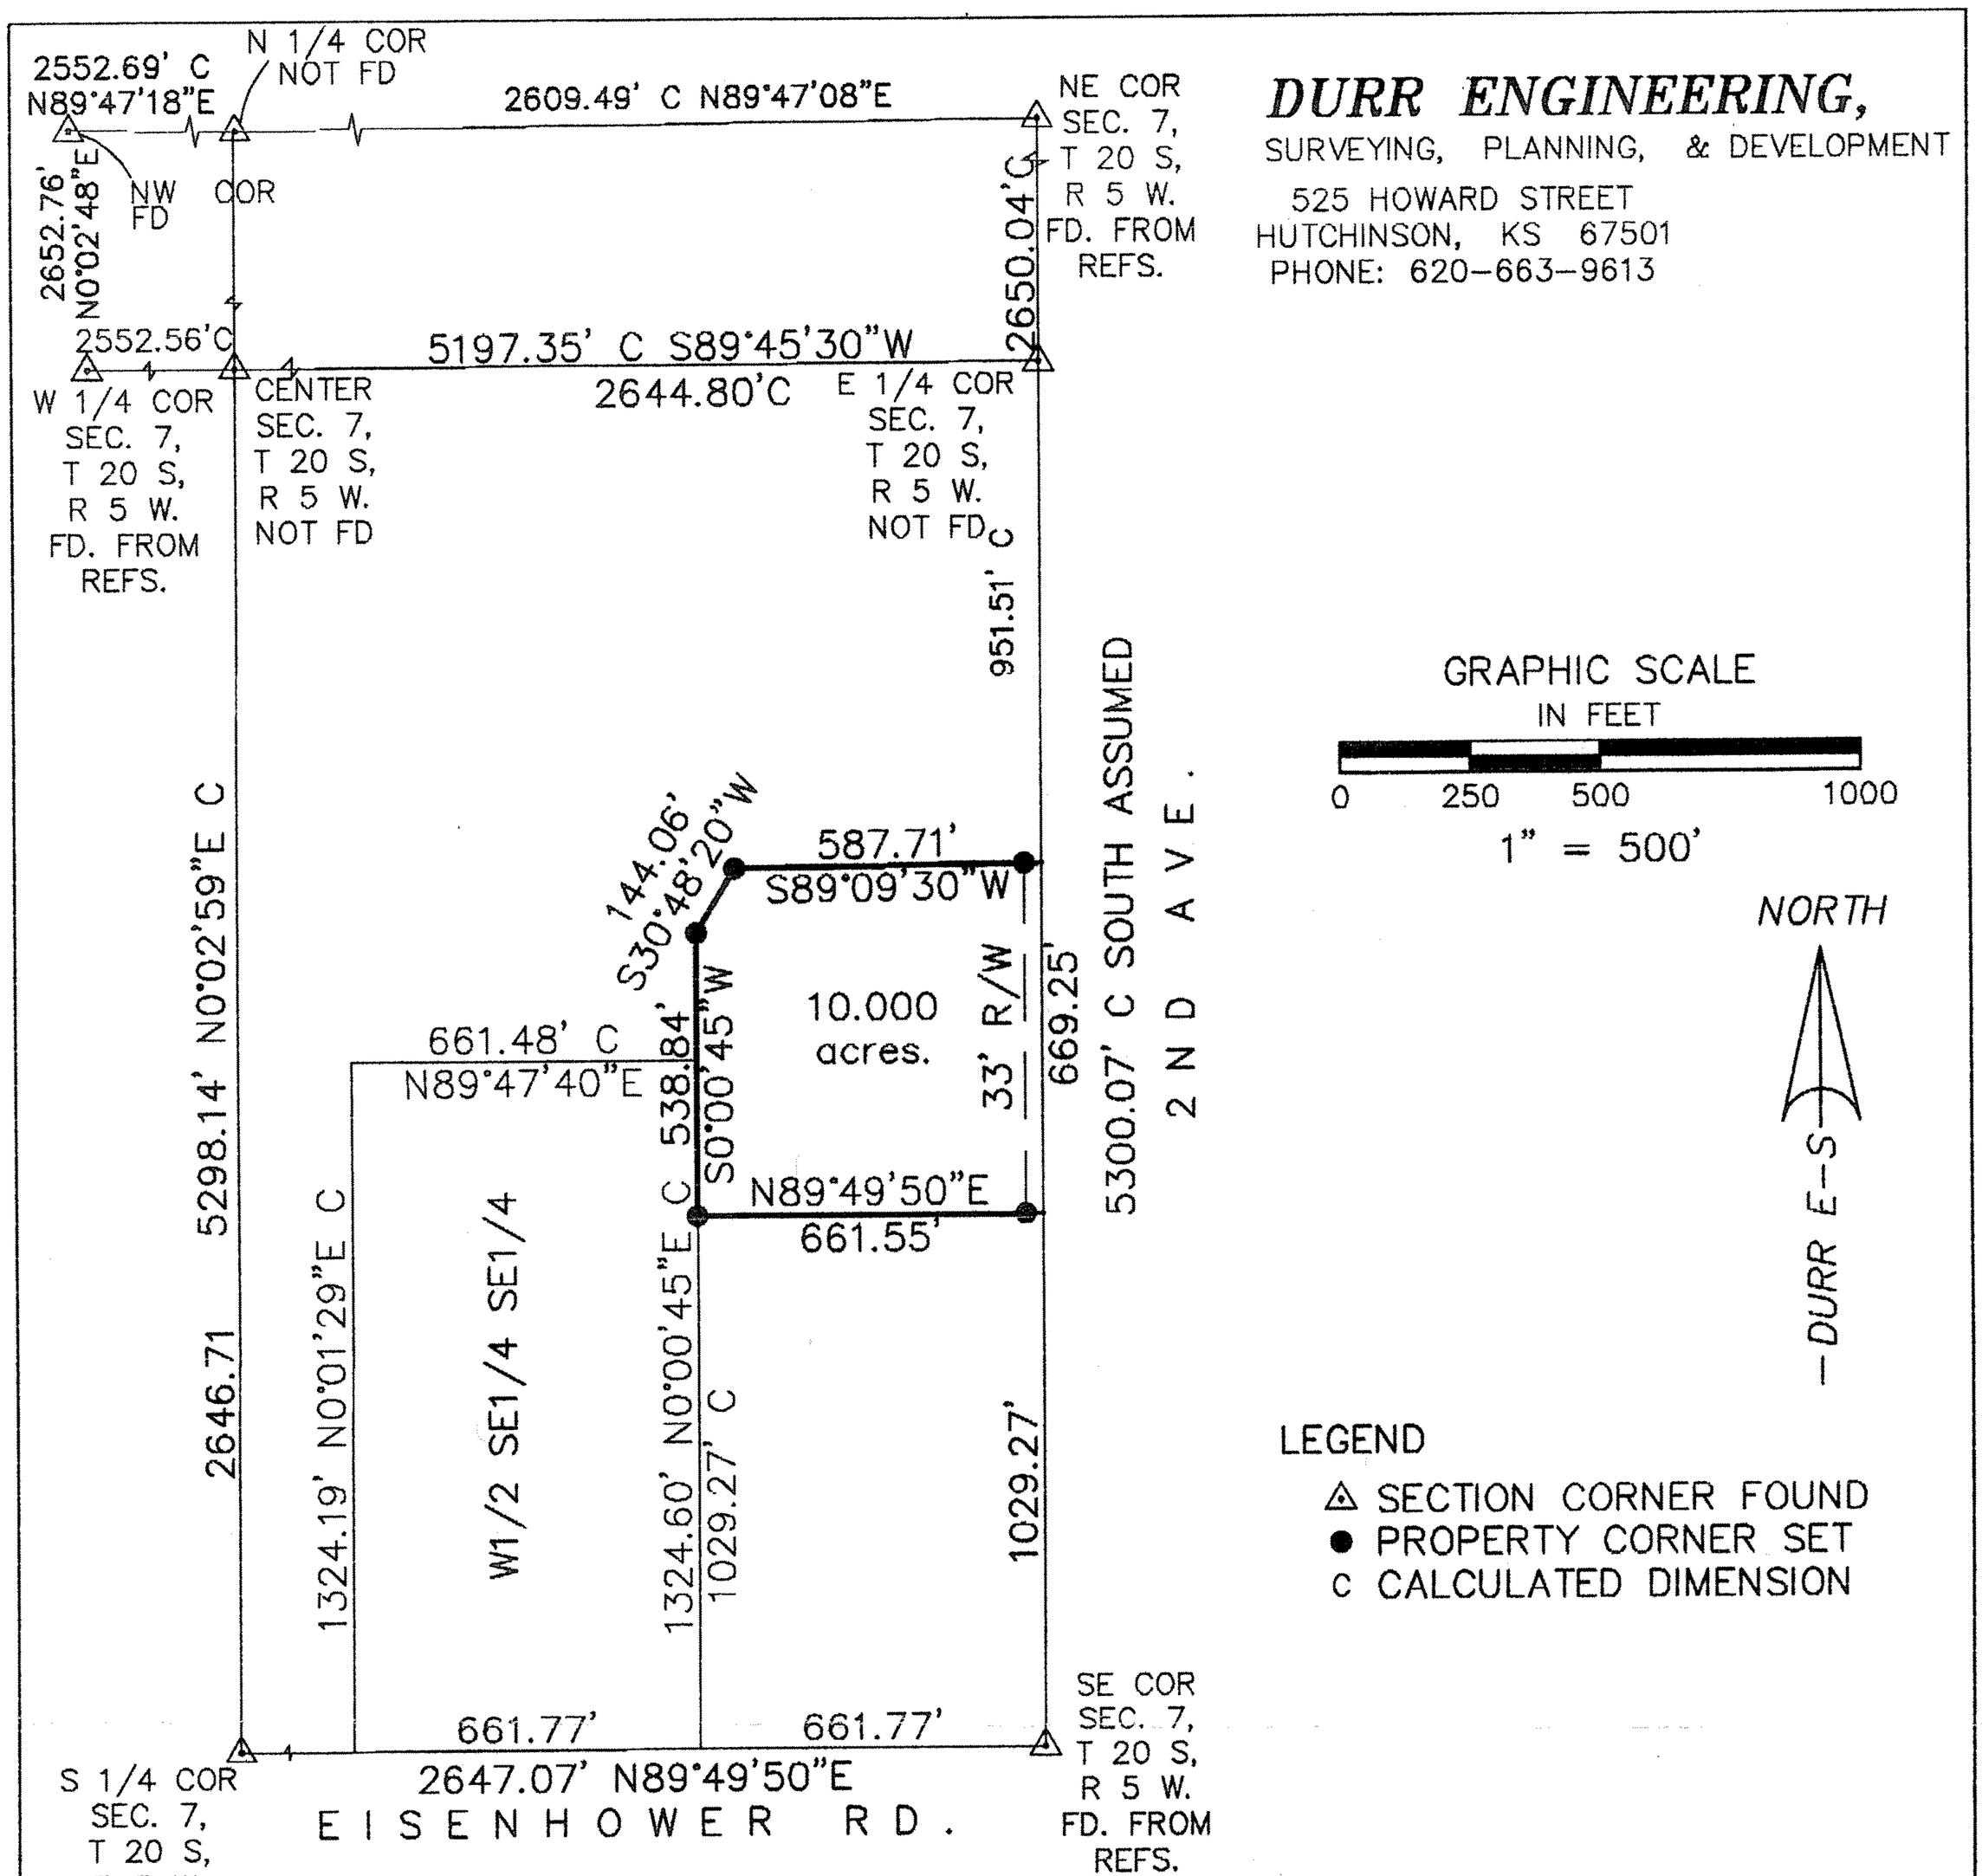

DURR ENGINEERING,
SURVEYING, PLANNING, & DEVELOPMENT
525 HOWARD STREET
HUTCHINSON, KS 67501
PHONE: 620-663-9613

REVIEW SURVEYOR'S CERTIFICATE
STATE OF KANSAS)
) SS
COUNTY OF McPHERSON)

REVIEWED IN ACCORDANCE WITH THE REQUIREMENTS OF K.S.A. 58-2004,

_____, 2006.

REGISTERED LAND SURVEYOR

DUNCAN W. DURR REGISTERED LS-697 KANSAS LAND SURVEYOR

REGISTERED LAND SURVEYOR
REVISED LEGAL 6/16/2006

NOTES:
1) NO TITLE WORK PROVIDED TO SURVEYOR PRIOR TO SURVEY
2) SECTION CORNER TIES TO BE SENT TO COUNTY ENGINEER'S OFFICE AND KANSAS STATE HISTORICAL SOCIETY

I, DUNCAN W. DURR, DO HEREBY CERTIFY THE HEREON SURVEY TO BE A TRUE AND ACCURATE REPRESENTATION OF THE CONDITIONS FOUND ON THE DATE HEREON WRITTEN.

CLIENT: DOYLE DAVISON DRAWN: DURR PROJECT: 6044 SHEET: 1 OF: 1

A TRACT IN THE SOUTHEAST QUARTER OF SECTION 7, TOWNSHIP 20 SOUTH, RANGE 5 WEST OF THE SIXTH PRINCIPAL MERIDIAN, MORE PARTICULARLY DESCRIBED AS FOLLOWS: BEGINNING 1029.27 FEET NORTH, ASSUMED, OF THE SOUTHEAST CORNER OF SAID SOUTHEAST QUARTER; THENCE CONTINUING NORTH, A DISTANCE OF 669.25 FEET; THENCE S89°09'30"W, A DISTANCE OF 587.71 FEET; THENCE S30°48'20"W, A DISTANCE OF 144.06 FEET TO A POINT ON THE EAST LINE OF THE WEST HALF OF THE SOUTHEAST QUARTER OF SAID SOUTHEAST QUARTER EXTENDED; THENCE S0°00'45"W ALONG SAID EAST LINE, A DISTANCE OF 538.84 FEET; THENCE N89°49'50"E, A DISTANCE OF 661.55 FEET TO THE POINT OF BEGINNING; TRACT CONTAINS 10.000 ACRES, EXCEPT THE EAST 33 FEET FOR ROAD RIGHT OF WAY AND ANY OTHER EASEMENTS OF RECORD; ALL IN McPHERSON COUNTY, KANSAS.

STATE: KANSAS COUNTY: McPHERSON SEC: 7 TWP: 20 S R: 5 W DATE: 6/8/2006