http://www.adultpdf.com
Created by TIFF To PDF trial version, to remove this mark, please register this software.

Melanie L. Thrower, P.E., L.S.
P.O. Box 662
McPherson, KS 67460
241-0950 FAX 241-5086

Section 8, T20S-R5W

SCALE 1"=100'

▲ Section Corner Monument
• 1/2" x 2' Rebar w/ Cap Set

SURVEYOR'S CERTIFICATE:

I hereby certify this plat to be a true, correct and complete representation of the property described above as surveyed under my direct supervision on November 22, 2000.

Address: 160 Eisenhower Road, Windom, Kansas

Legal Description: Beginning at the Southwest corner of the southeast quarter (SE 1/4) of Section Eight (8), Township Twenty (20), Range Five (5) West of the 6th P.M., McPherson County, Kansas, thence East along the section line 50 rods; thence North parallel with the West line of said quarter 80 rods; thence West parallel with the South line of said Quarter 50 rods; thence South along the West line of said quarter 80 rods to place of beginning, containing 25.00 Acres, subject to a road right-of-way easement across the south 33' thereof and any other easements of record.

SIGNED THIS 22nd DAY OF November, 2000.

MELANIE L.THROWER

MELANIE L. THROWER LICENSED 11-21-00 11404 KANSAS PROFESSIONAL ENGINEER
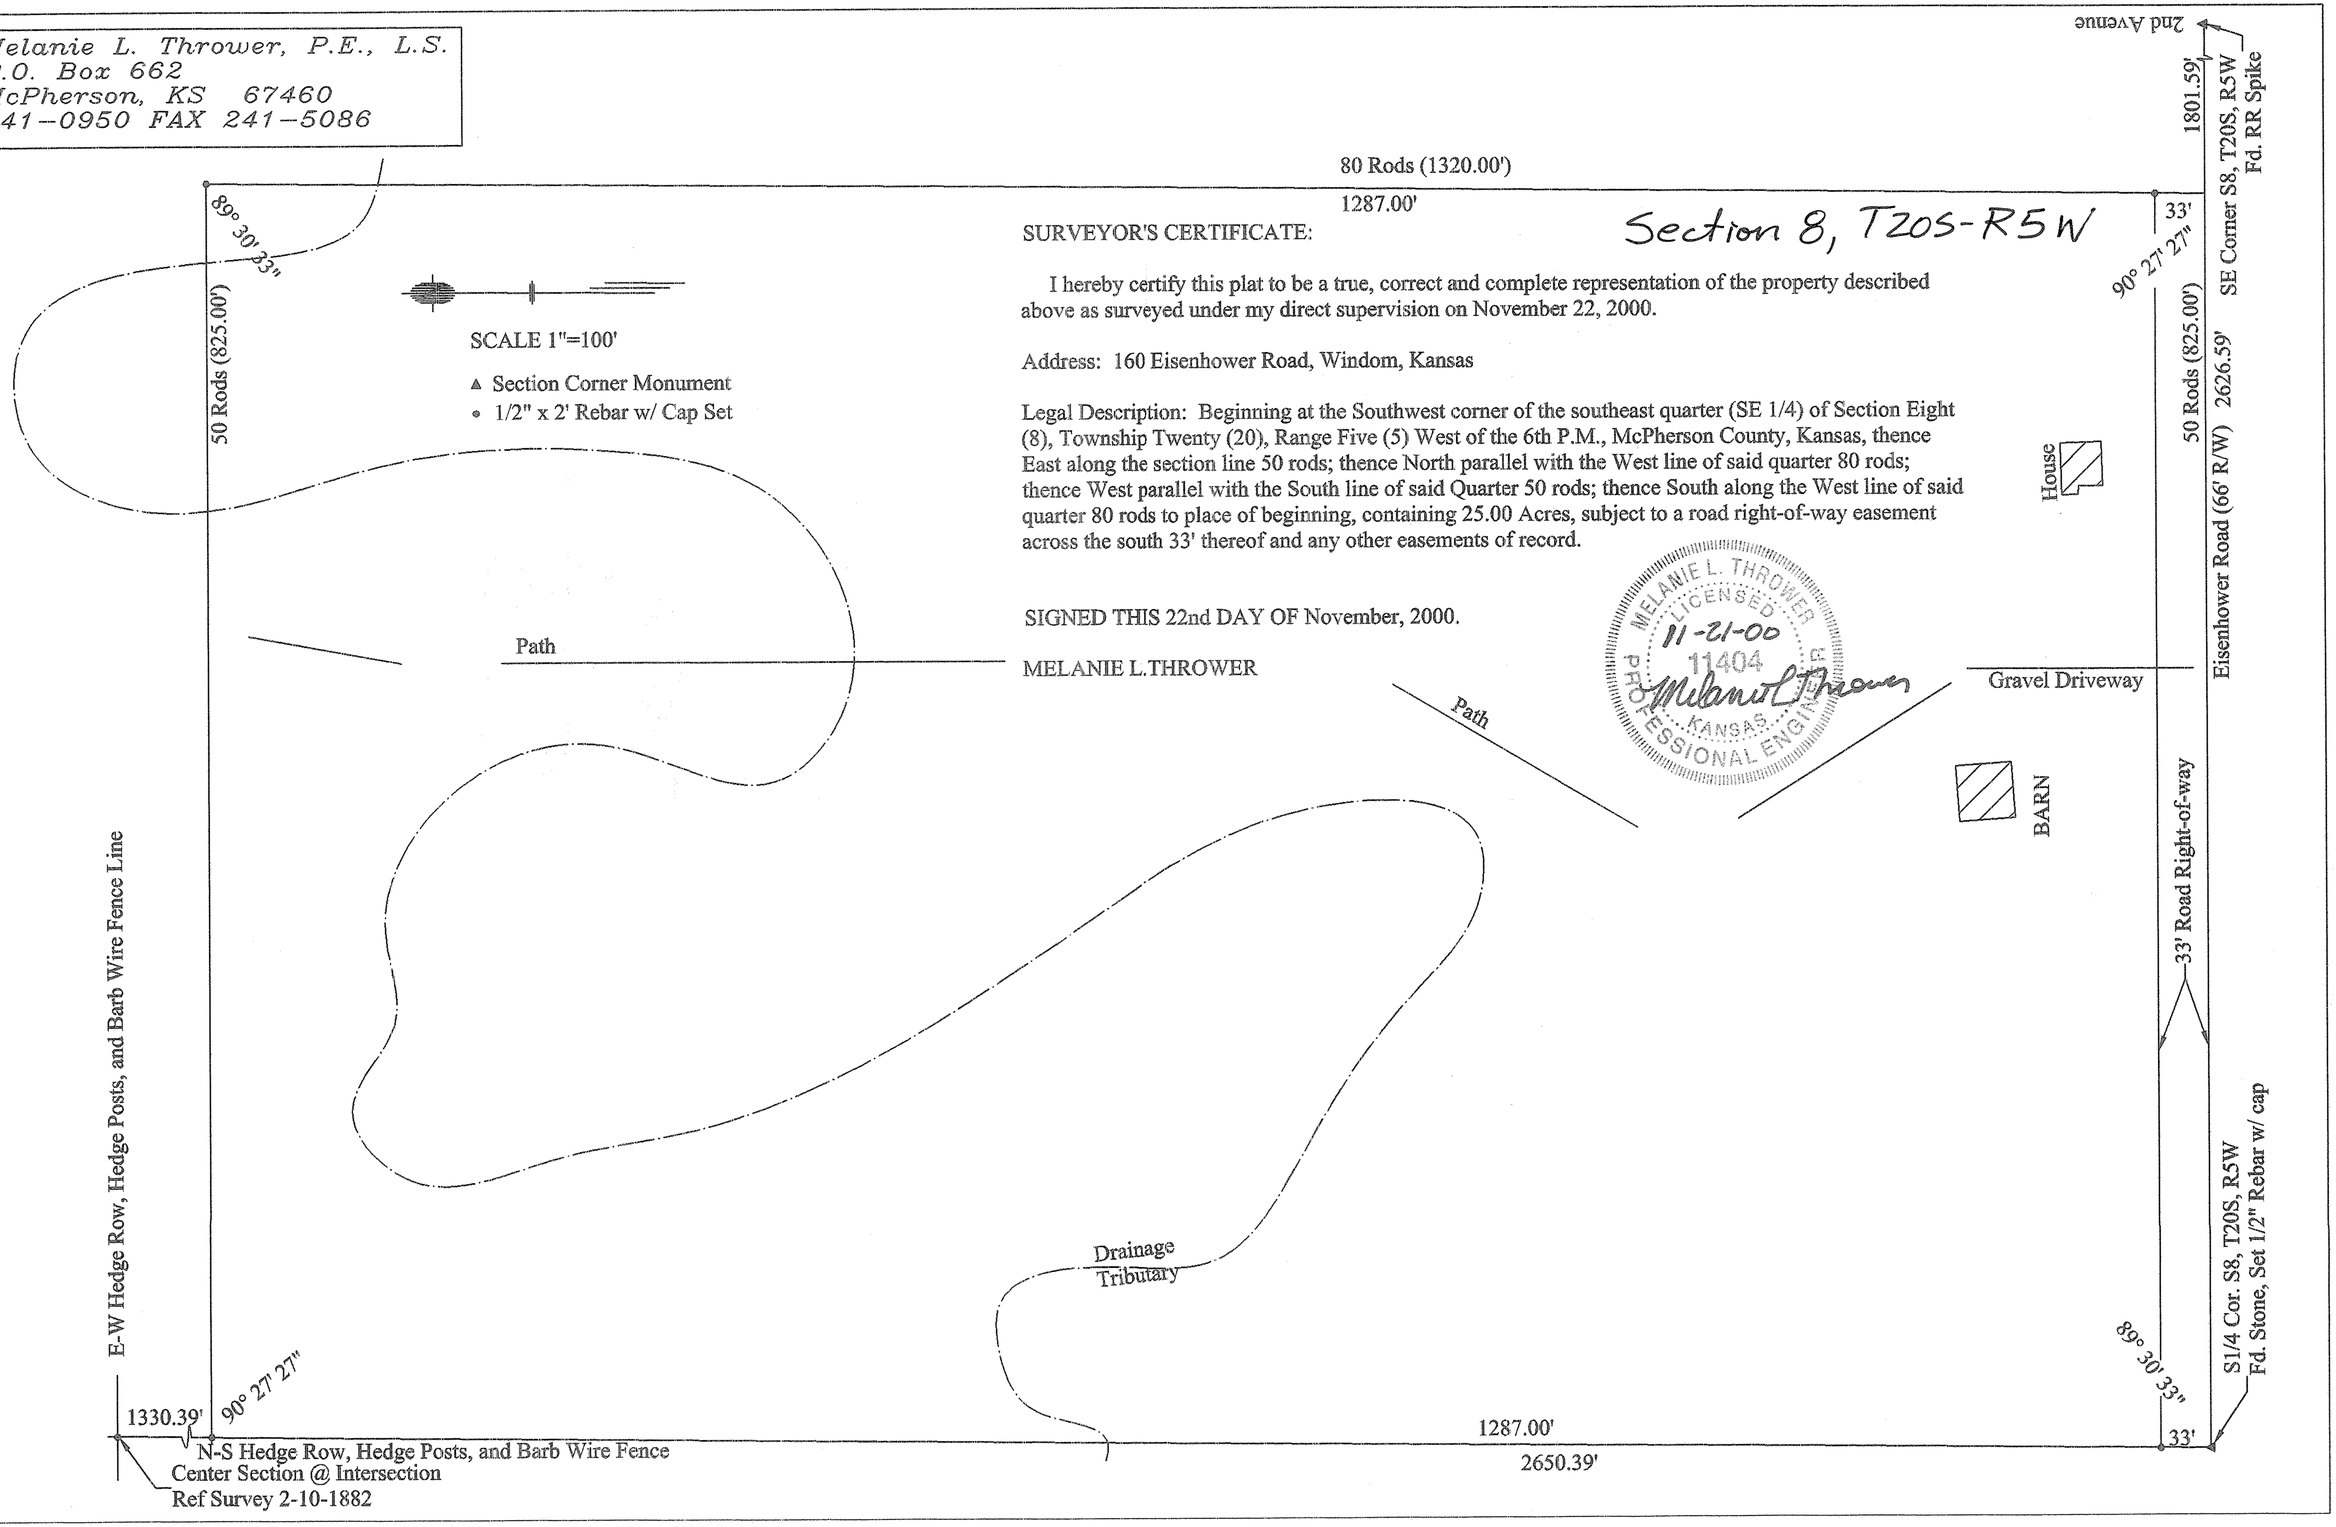
Melanie L. Thrower