SURVEY OF A TRACT OF LAND SW 1/4 SECTION 21, TOWNSHIP 21S, RANGE 1W

http://www.adultpdf.com
Created by TIFF To PDF trial version, to remove this mark, please register this software.

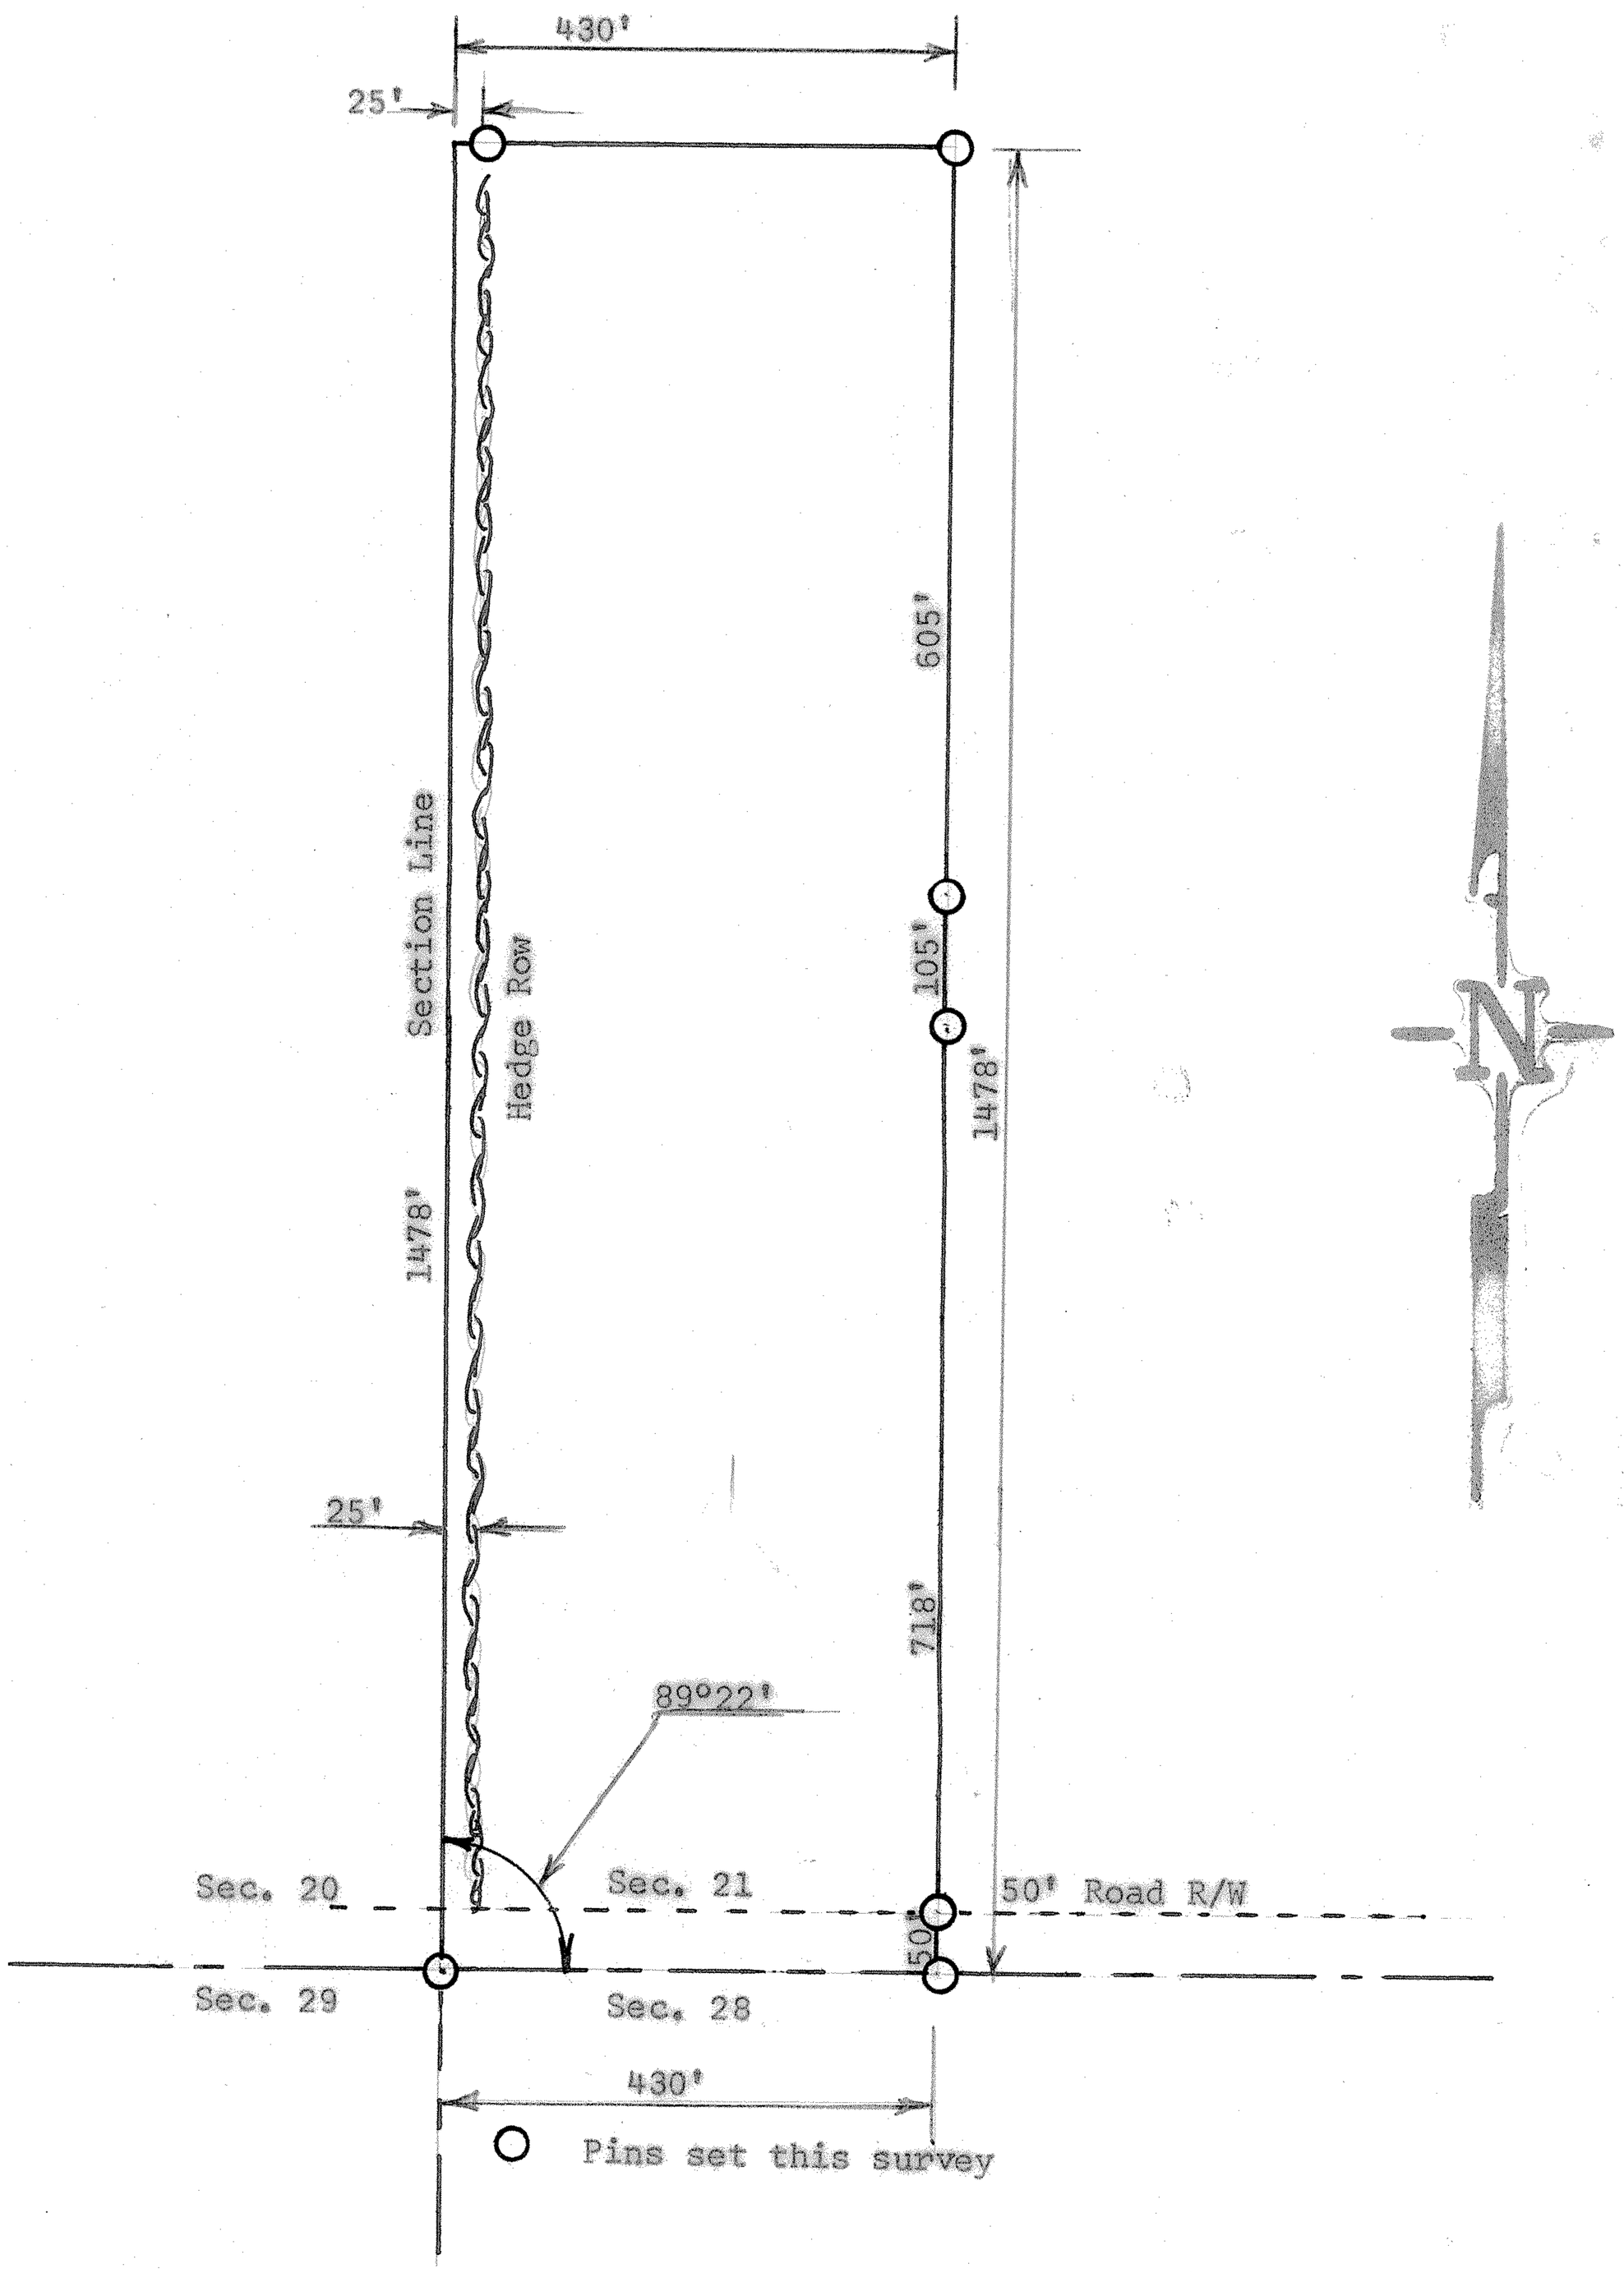

State of Kansas)
County of McPherson) SS

I, Francis R. Rankin, County Engineer of McPherson County, Kansas, do hereby certify that under my supervision a survey was made in the SW 1/4 Section 21, T21S, R1W of the 6th P.M. and described as follows:

Beginning at the SW corner of the SW 1/4 of said Section 21; thence North on Section Line 1478.0 feet; thence East parallel to South section line 430.0 feet; thence South to Section Line 1478.0 feet; thence West to point of beginning 430.0 feet; said tract contains 14.6 acres more or less.

I also certify that the above plat is a true exhibit of said survey as far as it is known to me.
Survey called for by Elmer H. Goering

Signed this 14 day of February, 1966

F. R. Rankin
McPherson County Engineer

F R Rankin

F. R. RANKIN LICENSED 799 KANSAS PROFESSIONAL ENGINEER

MICROFILM