http://www.adultpdf.com
Created by TIFF To PDF trial version, to remove this mark, please register this software.

A SURVEY OF A TRACT OF LAND IN THE
NW1/4, SECTION 30, T21S, R1W
MCPHERSON COUNTY, KANSAS

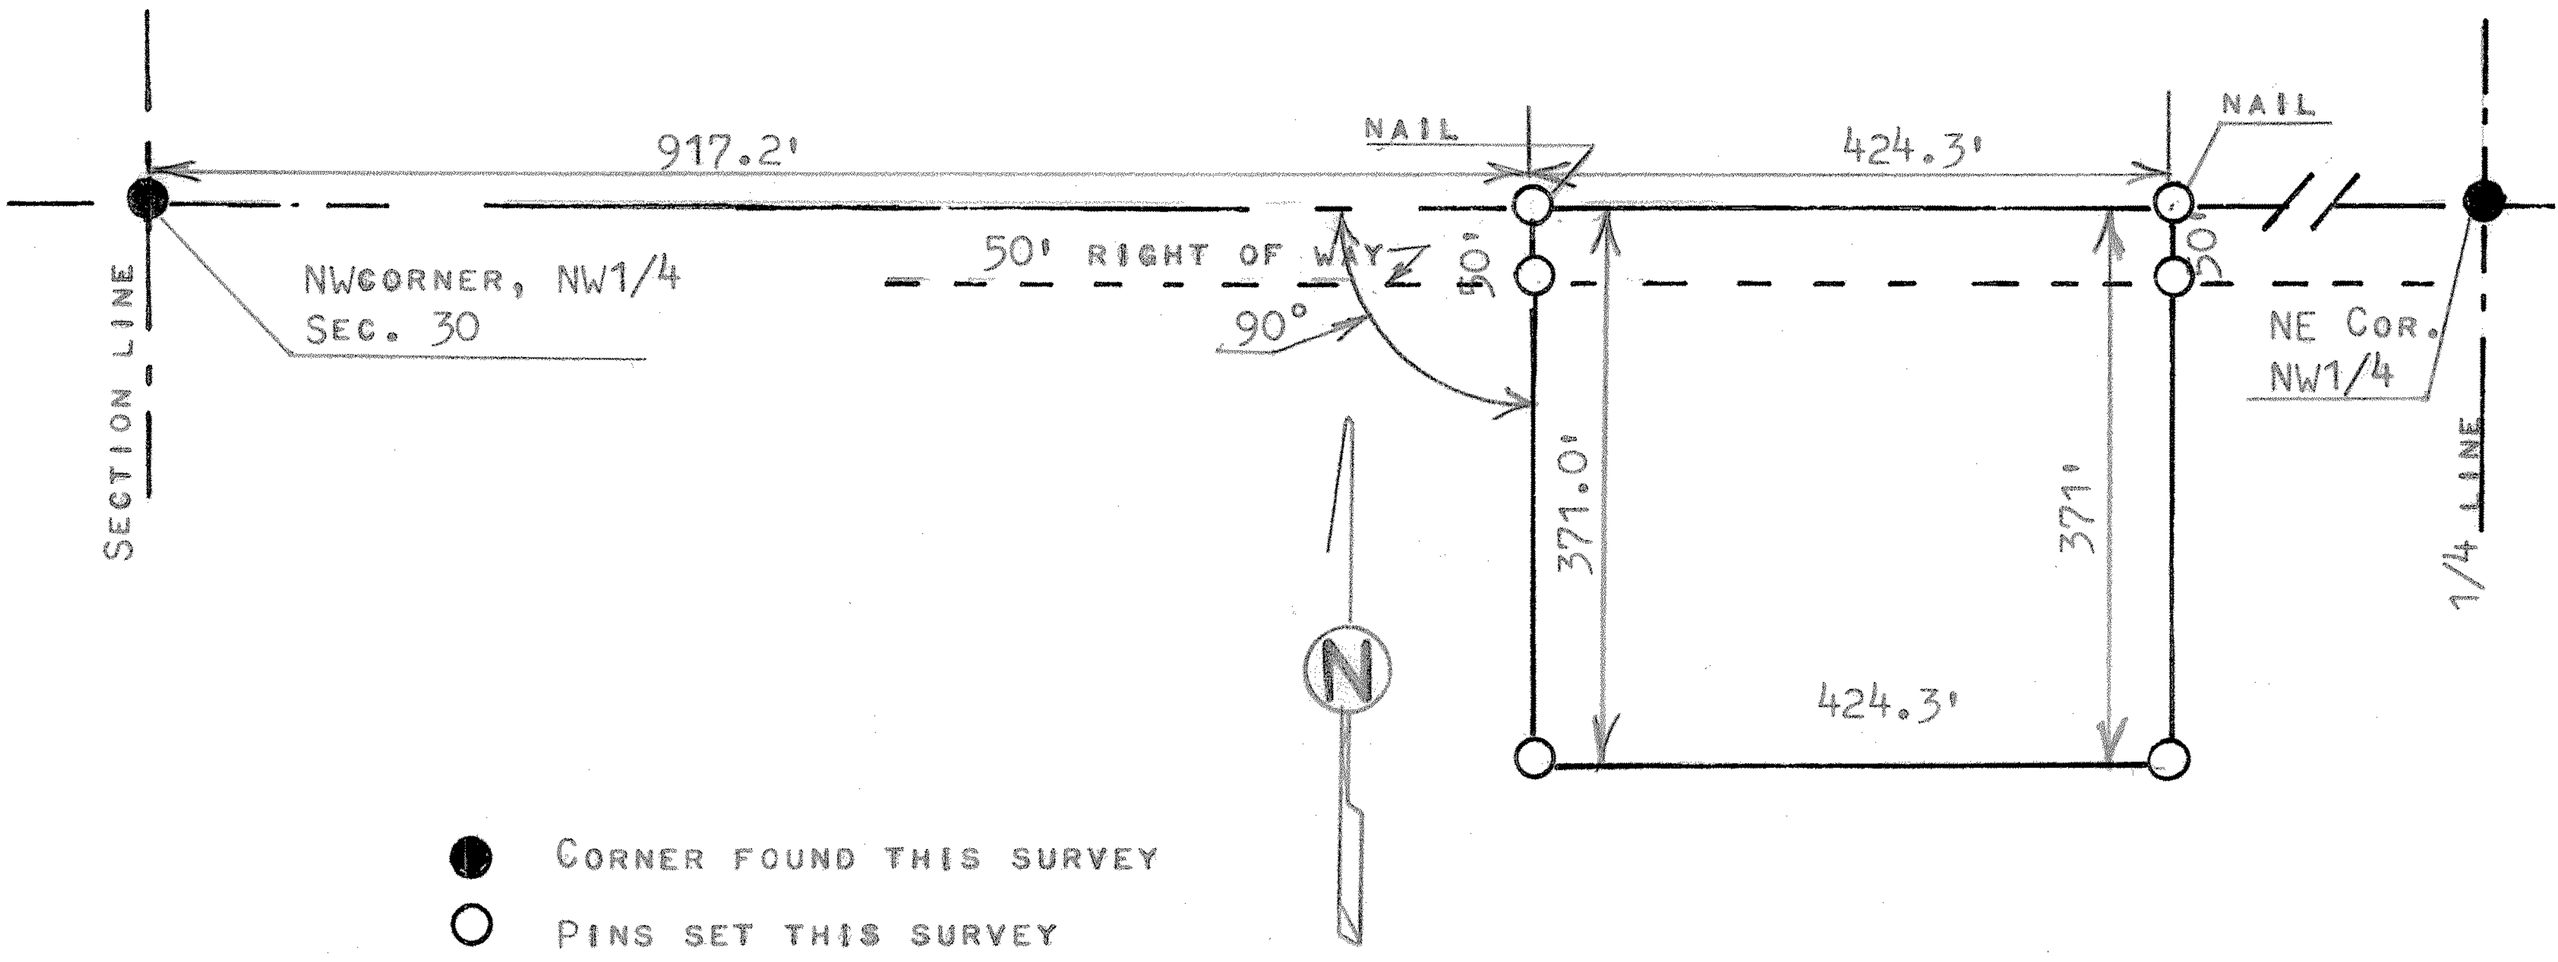

STATE OF KANSAS)
COUNTY OF MCPHERSON) SS

I, MELVIN FERGUSON, PROFESSIONAL ENGINEER OF THE STATE OF KANSAS DO HEREBY CERTIFY THAT A SURVEY WAS MADE OF A TRACT OF LAND UNDER MY SUPERVISION IN THE NW1/4, SECTION 30, T21S, R1W OF THE 6TH P.M. AND DESCRIBED AS FOLLOWS;

BEGINNING 917.2 FEET EAST OF THE NW CORNER OF SAID NW1/4, SECTION 30, T21S, R1W; THENCE SOUTH RIGHT ANGLE 371.0 FEET; THENCE EAST PARALLEL WITH SECTION LINE 424.3 FEET; THENCE NORTH 371.0 FEET TO SECTION LINE; THENCE WEST ON SECTION LINE 424.3 FEET AND TO PLACE OF BEGINNING SAID TRACT OF LAND CONTAINS 3.61 ACRES MORE OR LESS, AND THAT THE ACCOMPANYING PLAT IS A TRUE EXHIBIT OF SAID SURVEY AS FAR AS IT IS KNOWN TO ME.

SURVEY CALLED FOR BY JOHN HUXMAN

SIGNED THIS 7th DAY OF JUNE, 1982

Melvin Ferguson
MELVIN FERGUSON
PROFESSIONAL ENGINEER
McPHERSON, KANSAS

MELVIN V. FERGUSON
LICENSED
6772
KANSAS
PROFESSIONAL ENGINEER