http://www.adultpdf.com
Created by TIFF To PDF trial version, to remove this mark, please register this software.

A SURVEY IN THE SE 1/4 OF SECTION 5, T21S, R1W MC PHERSON CO., KANSAS

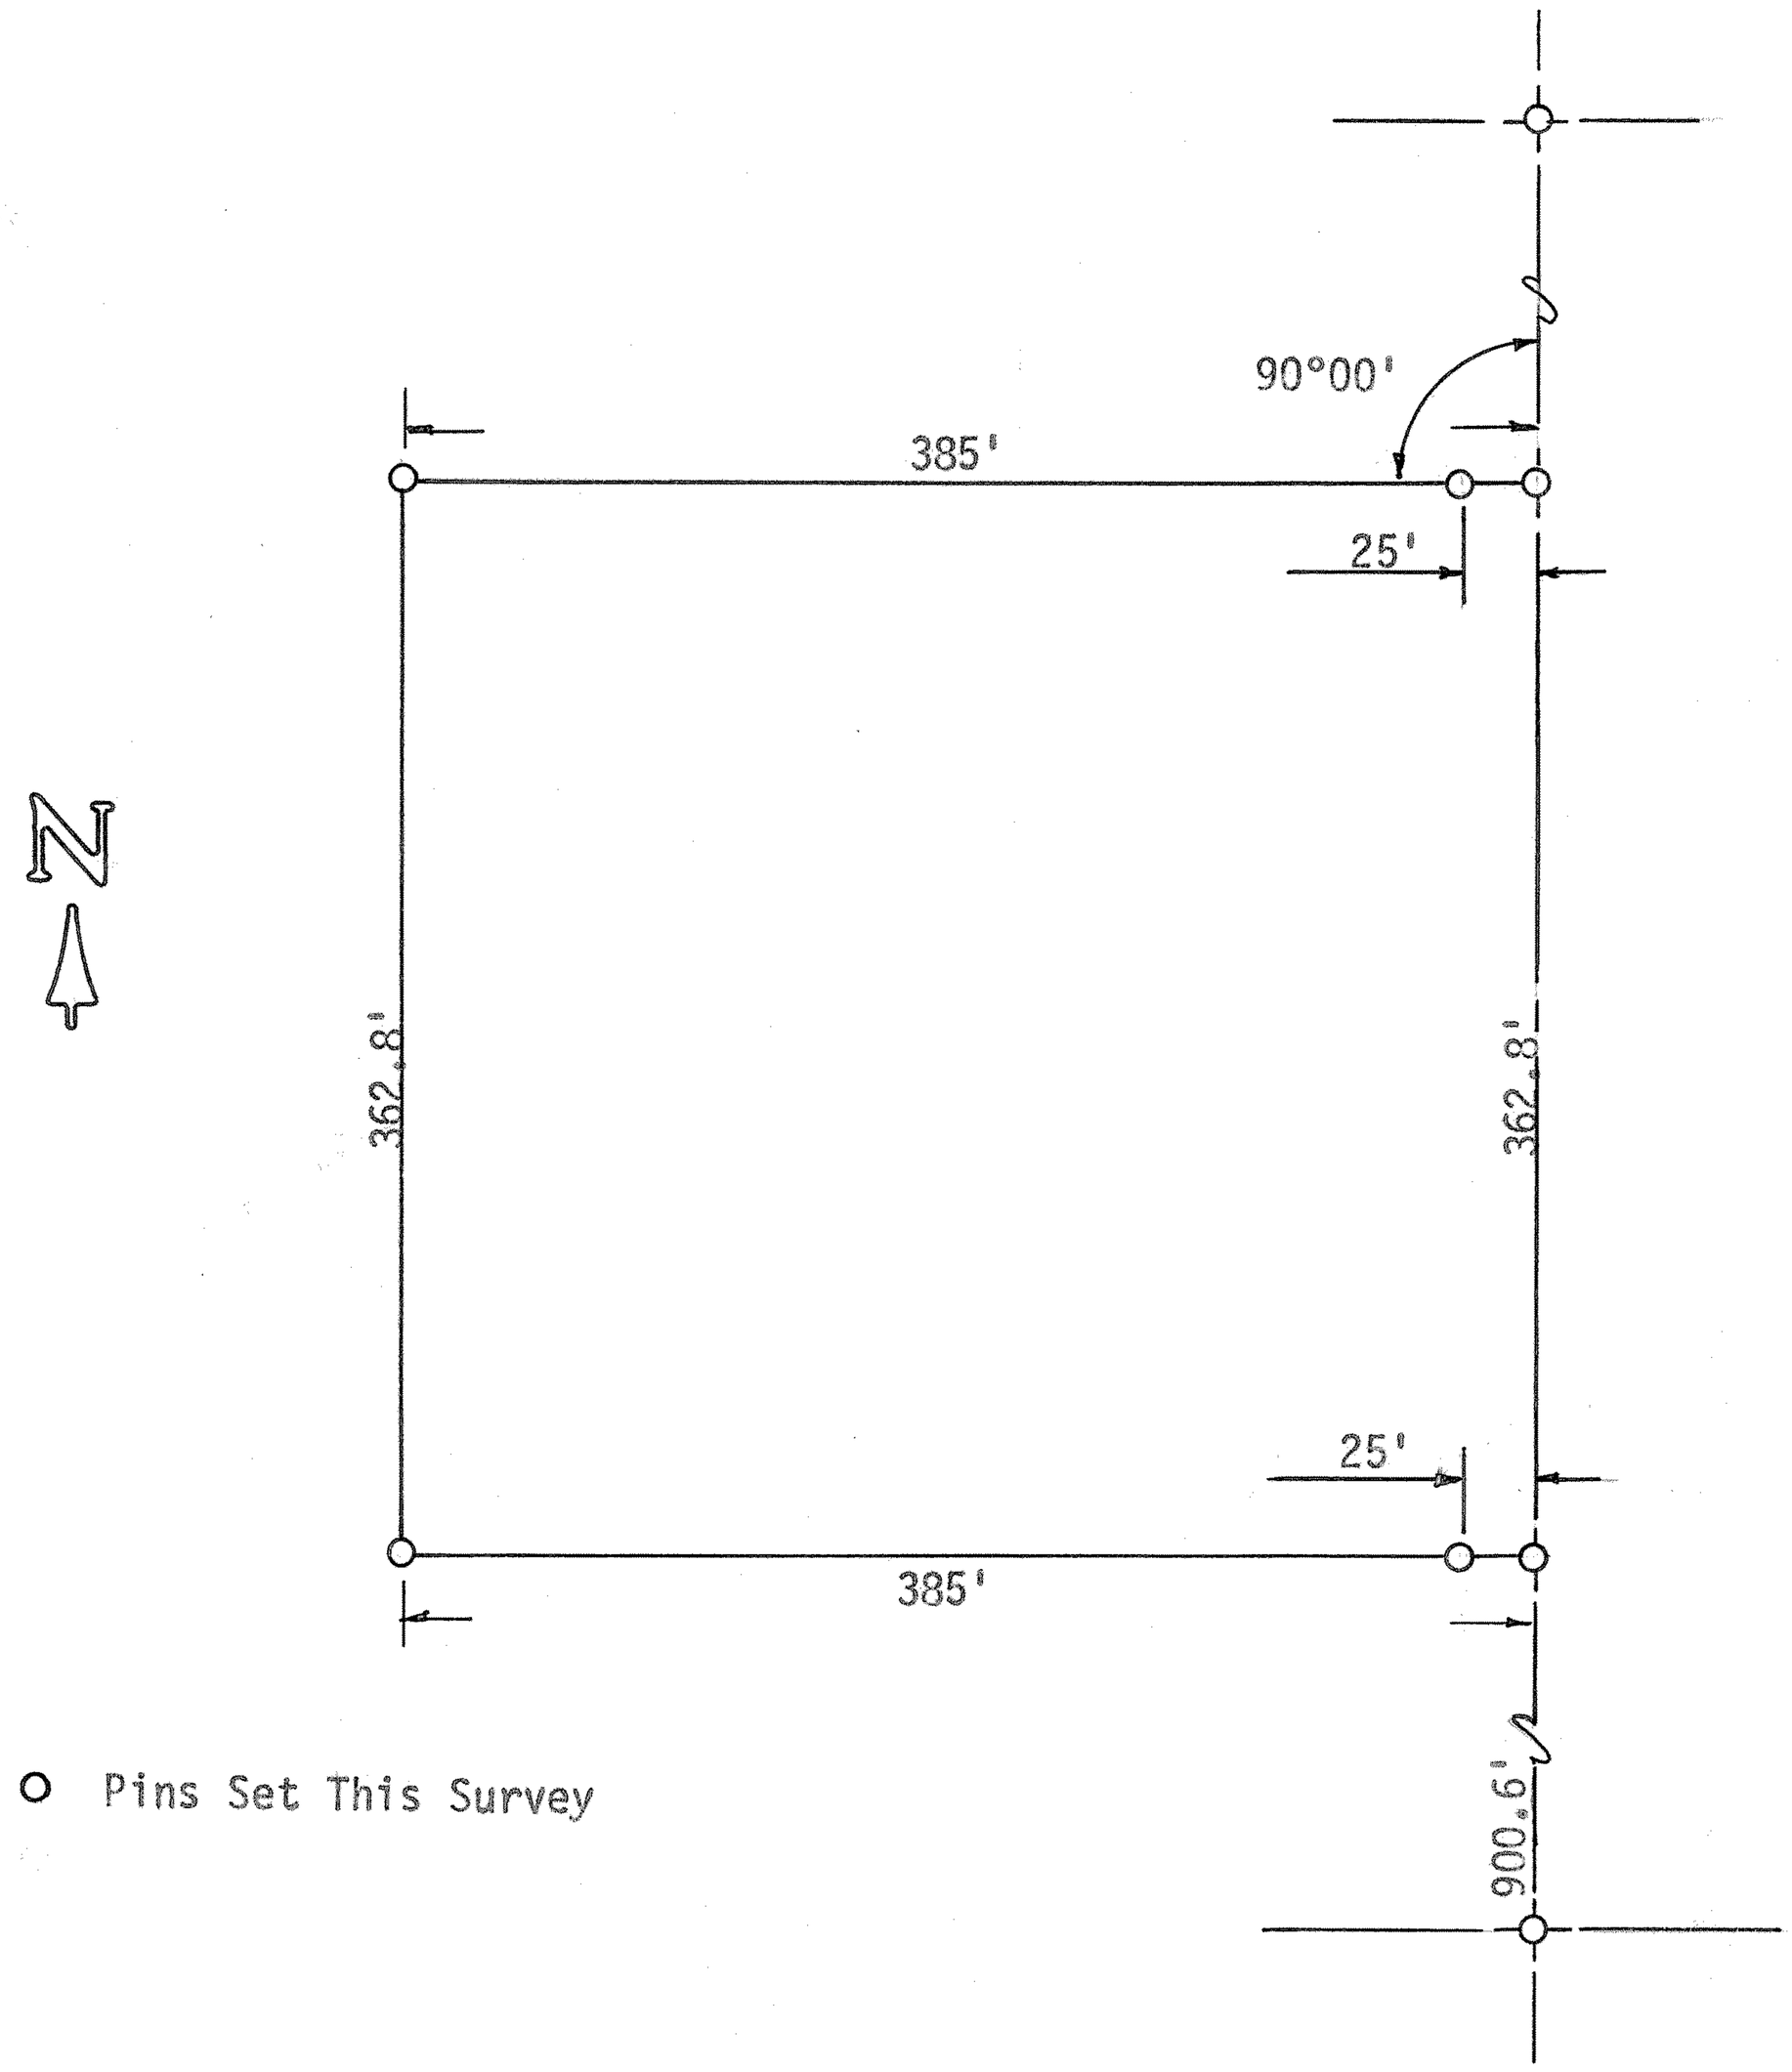

State of Kansas)
County of McPherson) SS

I, F. R. Rankin, County Engineer of McPherson County, Kansas, do hereby certify that under my supervision a survey was made of a tract of land in the SE 1/4 of Section 5, T21S, R1W of the 6th P.M. and described as follows:

Commencing at the SE corner of said SE 1/4; thence North on Section Line 900.6 feet to the place of beginning; thence West, at right angle, 385.0 feet; thence North, parallel with Section Line, 362.8 feet; thence East 385.0 feet; thence South, on Section Line, 362.8 feet to the place of beginning.

Said tract contains 3.2 acres more or less and the above plat is a true exhibit of said survey as far as it is known to me.

Survey called for by Jim Jones

Signed on this 6 day of November, 1973

F. R. Rankin

MICROFILM

F. R. Rankin, P. E.
Administrator of P. W. & County Engineer
McPherson County, Kansas

F. R. RANKIN
LICENSED
739
KANSAS
PROFESSIONAL ENGINEER