http://www.adultpdf.com
Created by TIFF To PDF trial version, to remove this mark, please register this software.

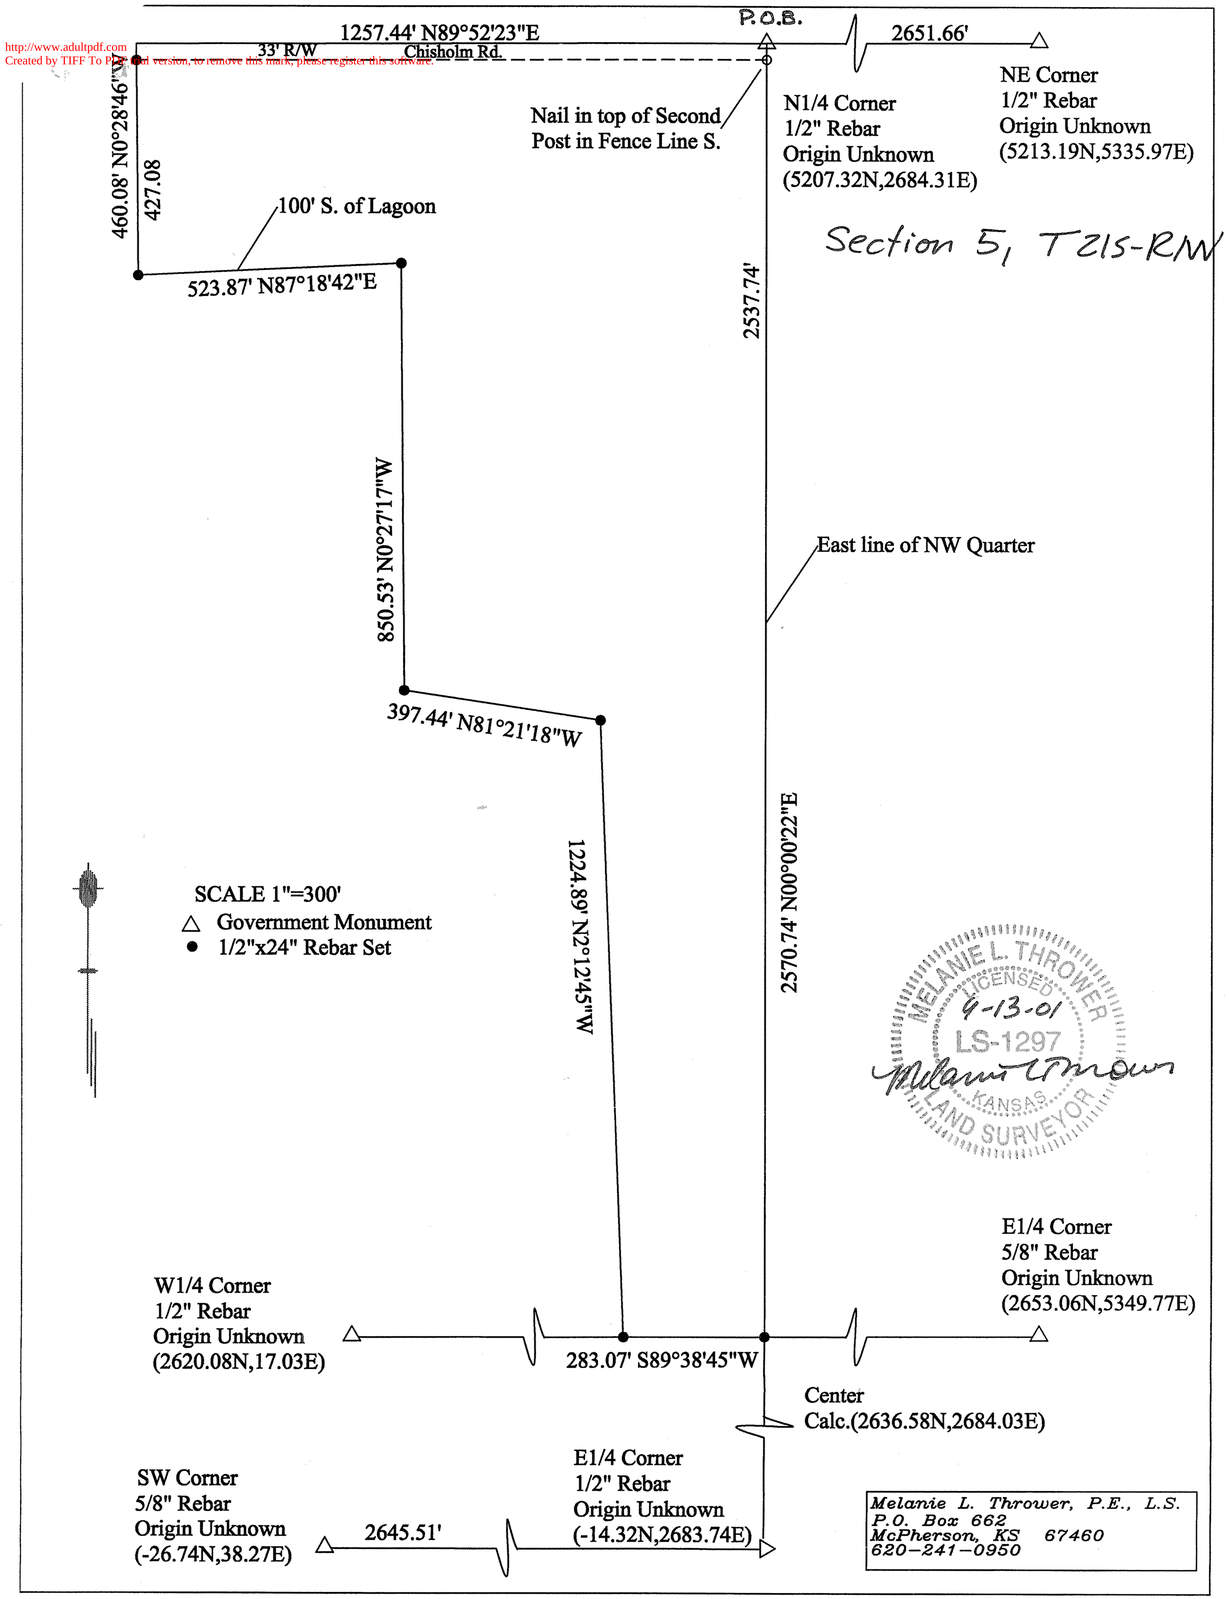

MELANIE L. THROWER, P.E., L.S. Email civilpe@kscable.com
KANSAS LICENSED PROFESSIONAL ENGINEER AND LAND SURVEYOR
P.O. Box 662, McPherson, Kansas 67460 Business Phone (620) 241-0950 Cell (620)242-7170 FAX (620)241-5086

Legal Description:

A tract in the Northwest Quarter (NW1/4) of Section Five (5), Township Twenty-one (21) South, Range One (1) West of the Sixth Principal Meridian, described as follows:

Beginning at the Northeast corner of said Northwest Quarter, Section 5, Township 21 South, Range 1 West;
thence on an assumed bearing of S 00°00'22"W along the East line of said NW1/4 a distance of 2570.74' to the center of Section 5;
thence bearing S89°38'45"W a distance of 283.07 feet along the South line of said NW1/4;
thence bearing N2°12'45"W a distance of 1224.89 feet; thence bearing N81°21'18"W a distance of 397.44 feet;
thence bearing N0°27'17"W a distance of 850.53 feet;
thence bearing S 87°18'42"W a distance of 523.87 feet;
thence bearing N00°28'46"W a distance of 460.08';
thence bearing N89°52'23"E a distance of 1257.44 feet to the point of beginning,
containing 36.41 acres more or less, with the north 33 feet thereof reserved for road right of way easement and any other easements of record, in McPherson County, Kansas.

Melanie L. Thrower, Registered Land Surveyor in the State of Kansas, certifies that on September 13, 2001, the property described was surveyed.

SIGNED THIS 13th DAY OF September, 2001.

MELANIE L.THROWER

MELANIE L. THROWER
LICENSED
9-13-01
LS-1297
KANSAS
LAND SURVEYOR