http://www.adultpdf.com
Created by TIFF To PDF trial version, to remove this mark, please register this software.

SURVEY OF A TRACT OF LAND IN THE S 1/2, SW 1/4, SECTION 6, T21S, R1W MC PHERSON COUNTY, KANSAS

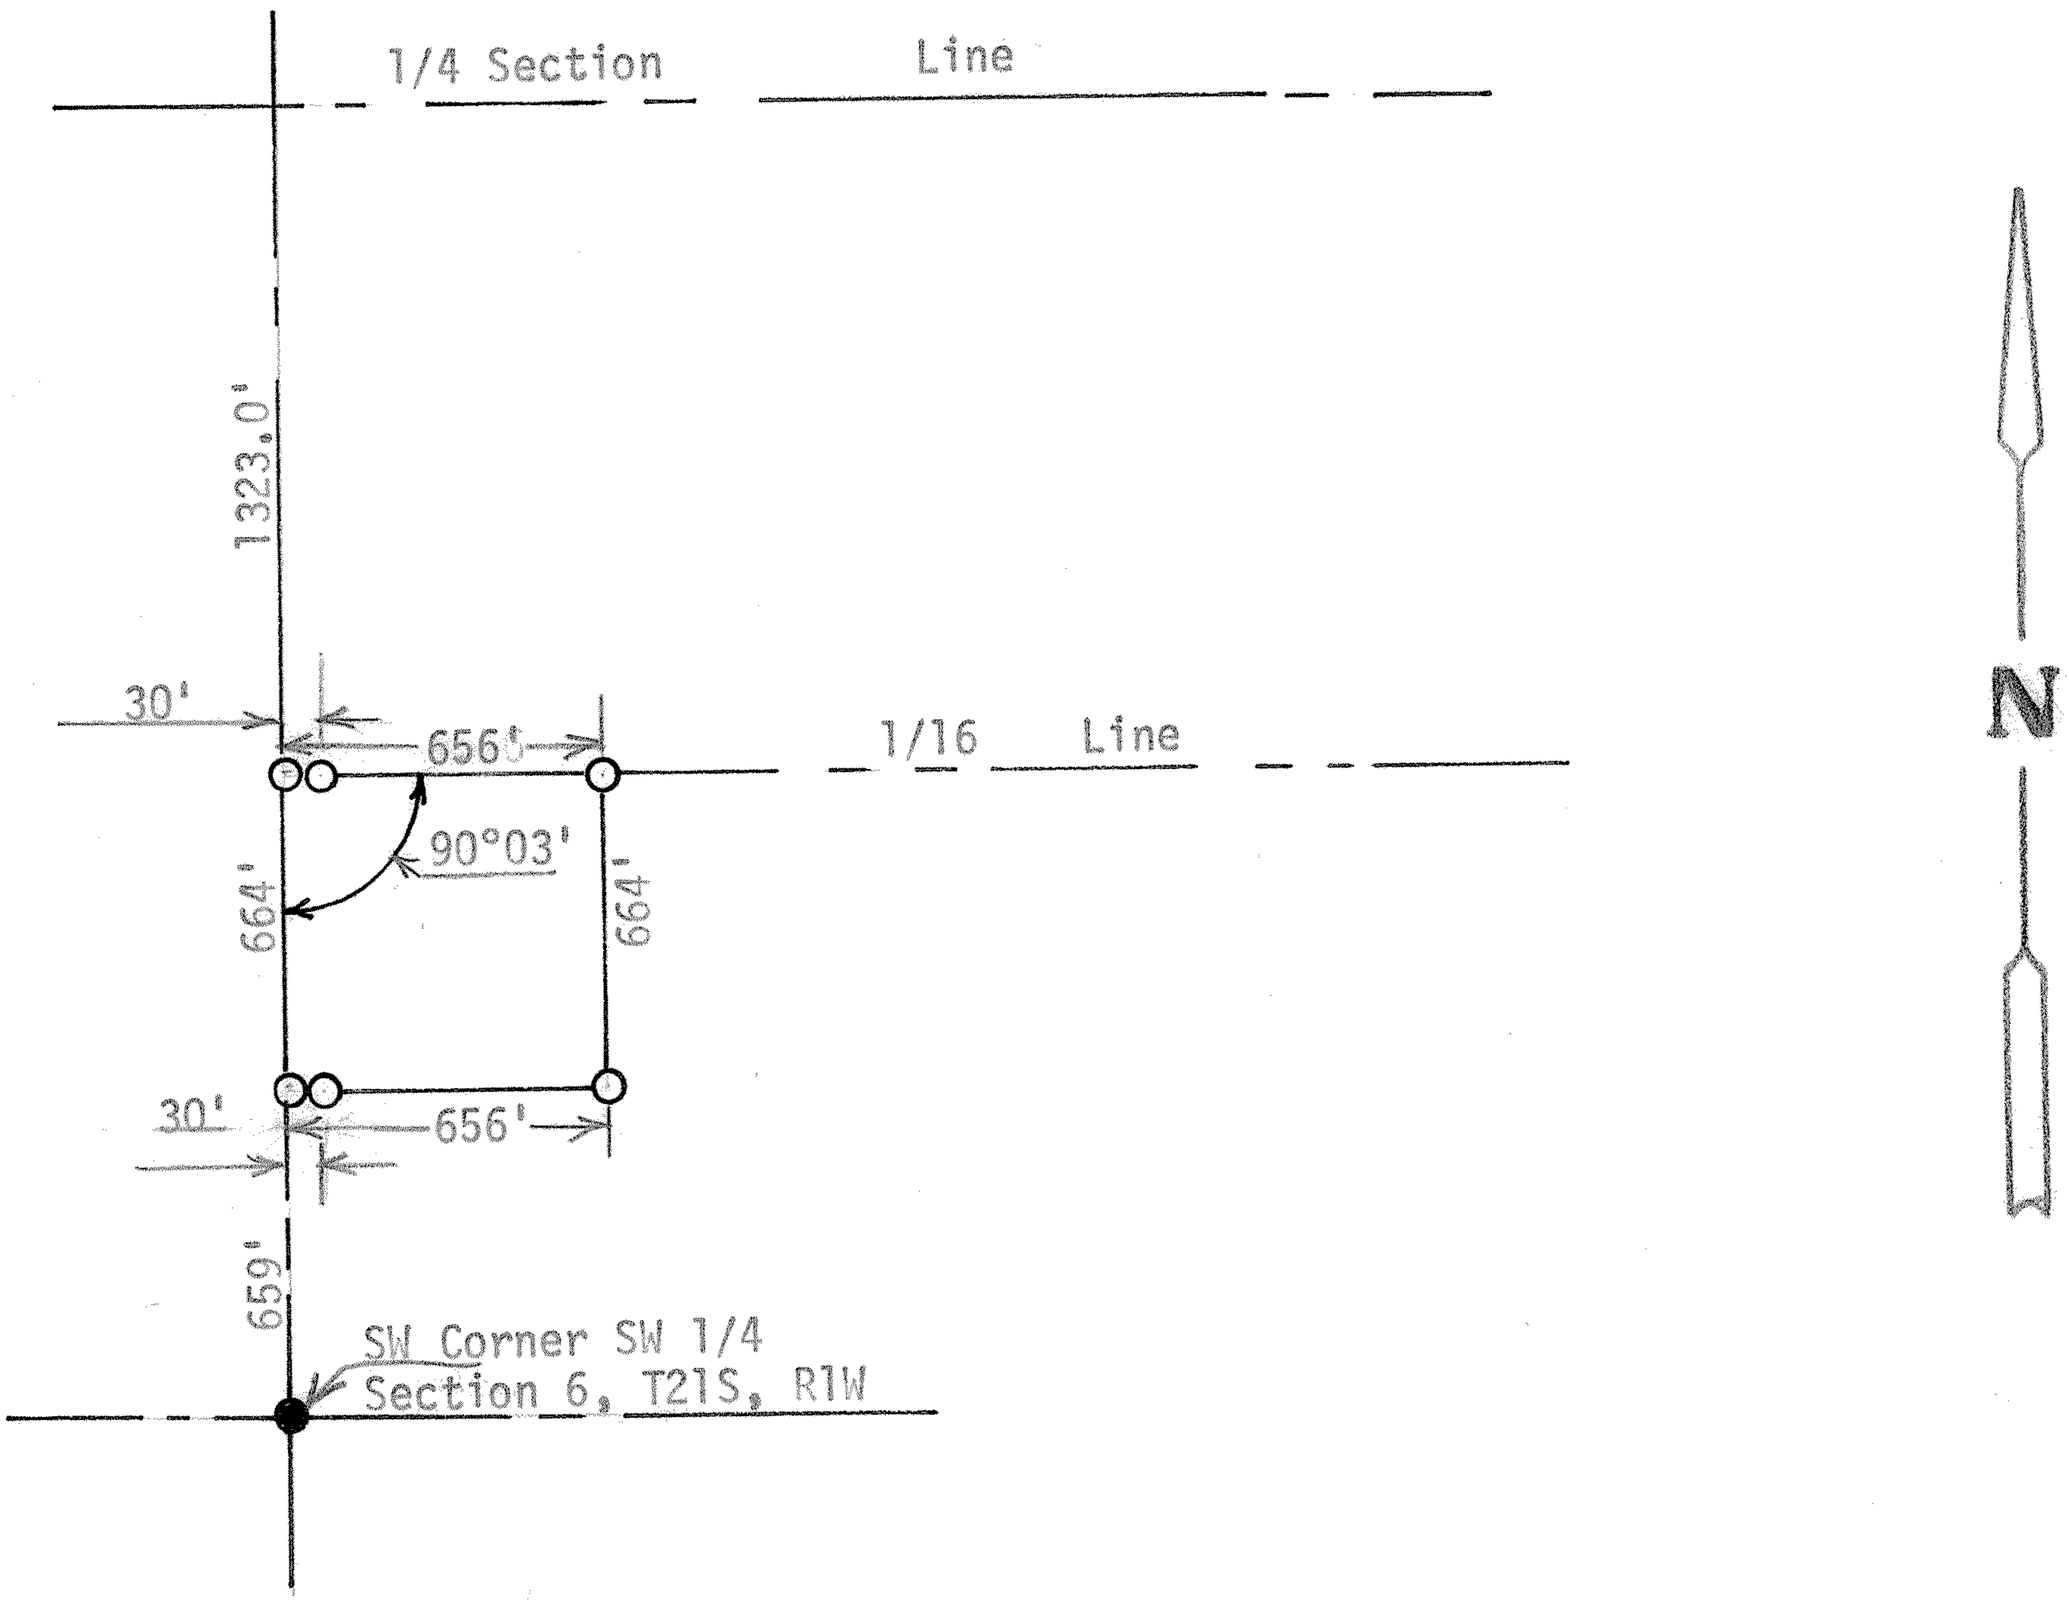

○ Pins Set This Survey
● Reference on corner

State of Kansas)
County of McPherson) S.S.

I, F. R. Rankin, County Engineer of McPherson County, Kansas, do hereby certify that under my supervision a survey was made in the S 1/2 SW 1/4 Section 6, T21S, R1W of the 6th P.M. and described as follows:

Beginning at the NW corner of said S1/2 SW 1/4 Section 6, T21S, R1W of the 6th P.M.; thence East on the 1/16th line 656 feet; thence South parallel with section line 664 feet; thence West to Section Line 656 feet; thence North 664 feet to place of beginning. The land herein described contains 10 acres more or less and the above plat is a true exhibit of said survey as far as it is known to me.

Survey requested by Mathilda Hoyer

Signed this 14 day of December, 1973

F. R. Rankin, P. E.
Administrator of P.W. & County Engr.
McPherson County, Kansas

F. R. RANKIN LICENSED 799 KANSAS PROFESSIONAL ENGINEER

MICROFILM