http://www.adultpdf.com
Created by TIFF To PDF trial version, to remove this mark, please register this software.

A SURVEY OF A TRACT OF LAND IN THE NW 1/4, SEC 1, T21S, R2W, MCPHERSON COUNTY, KANSAS

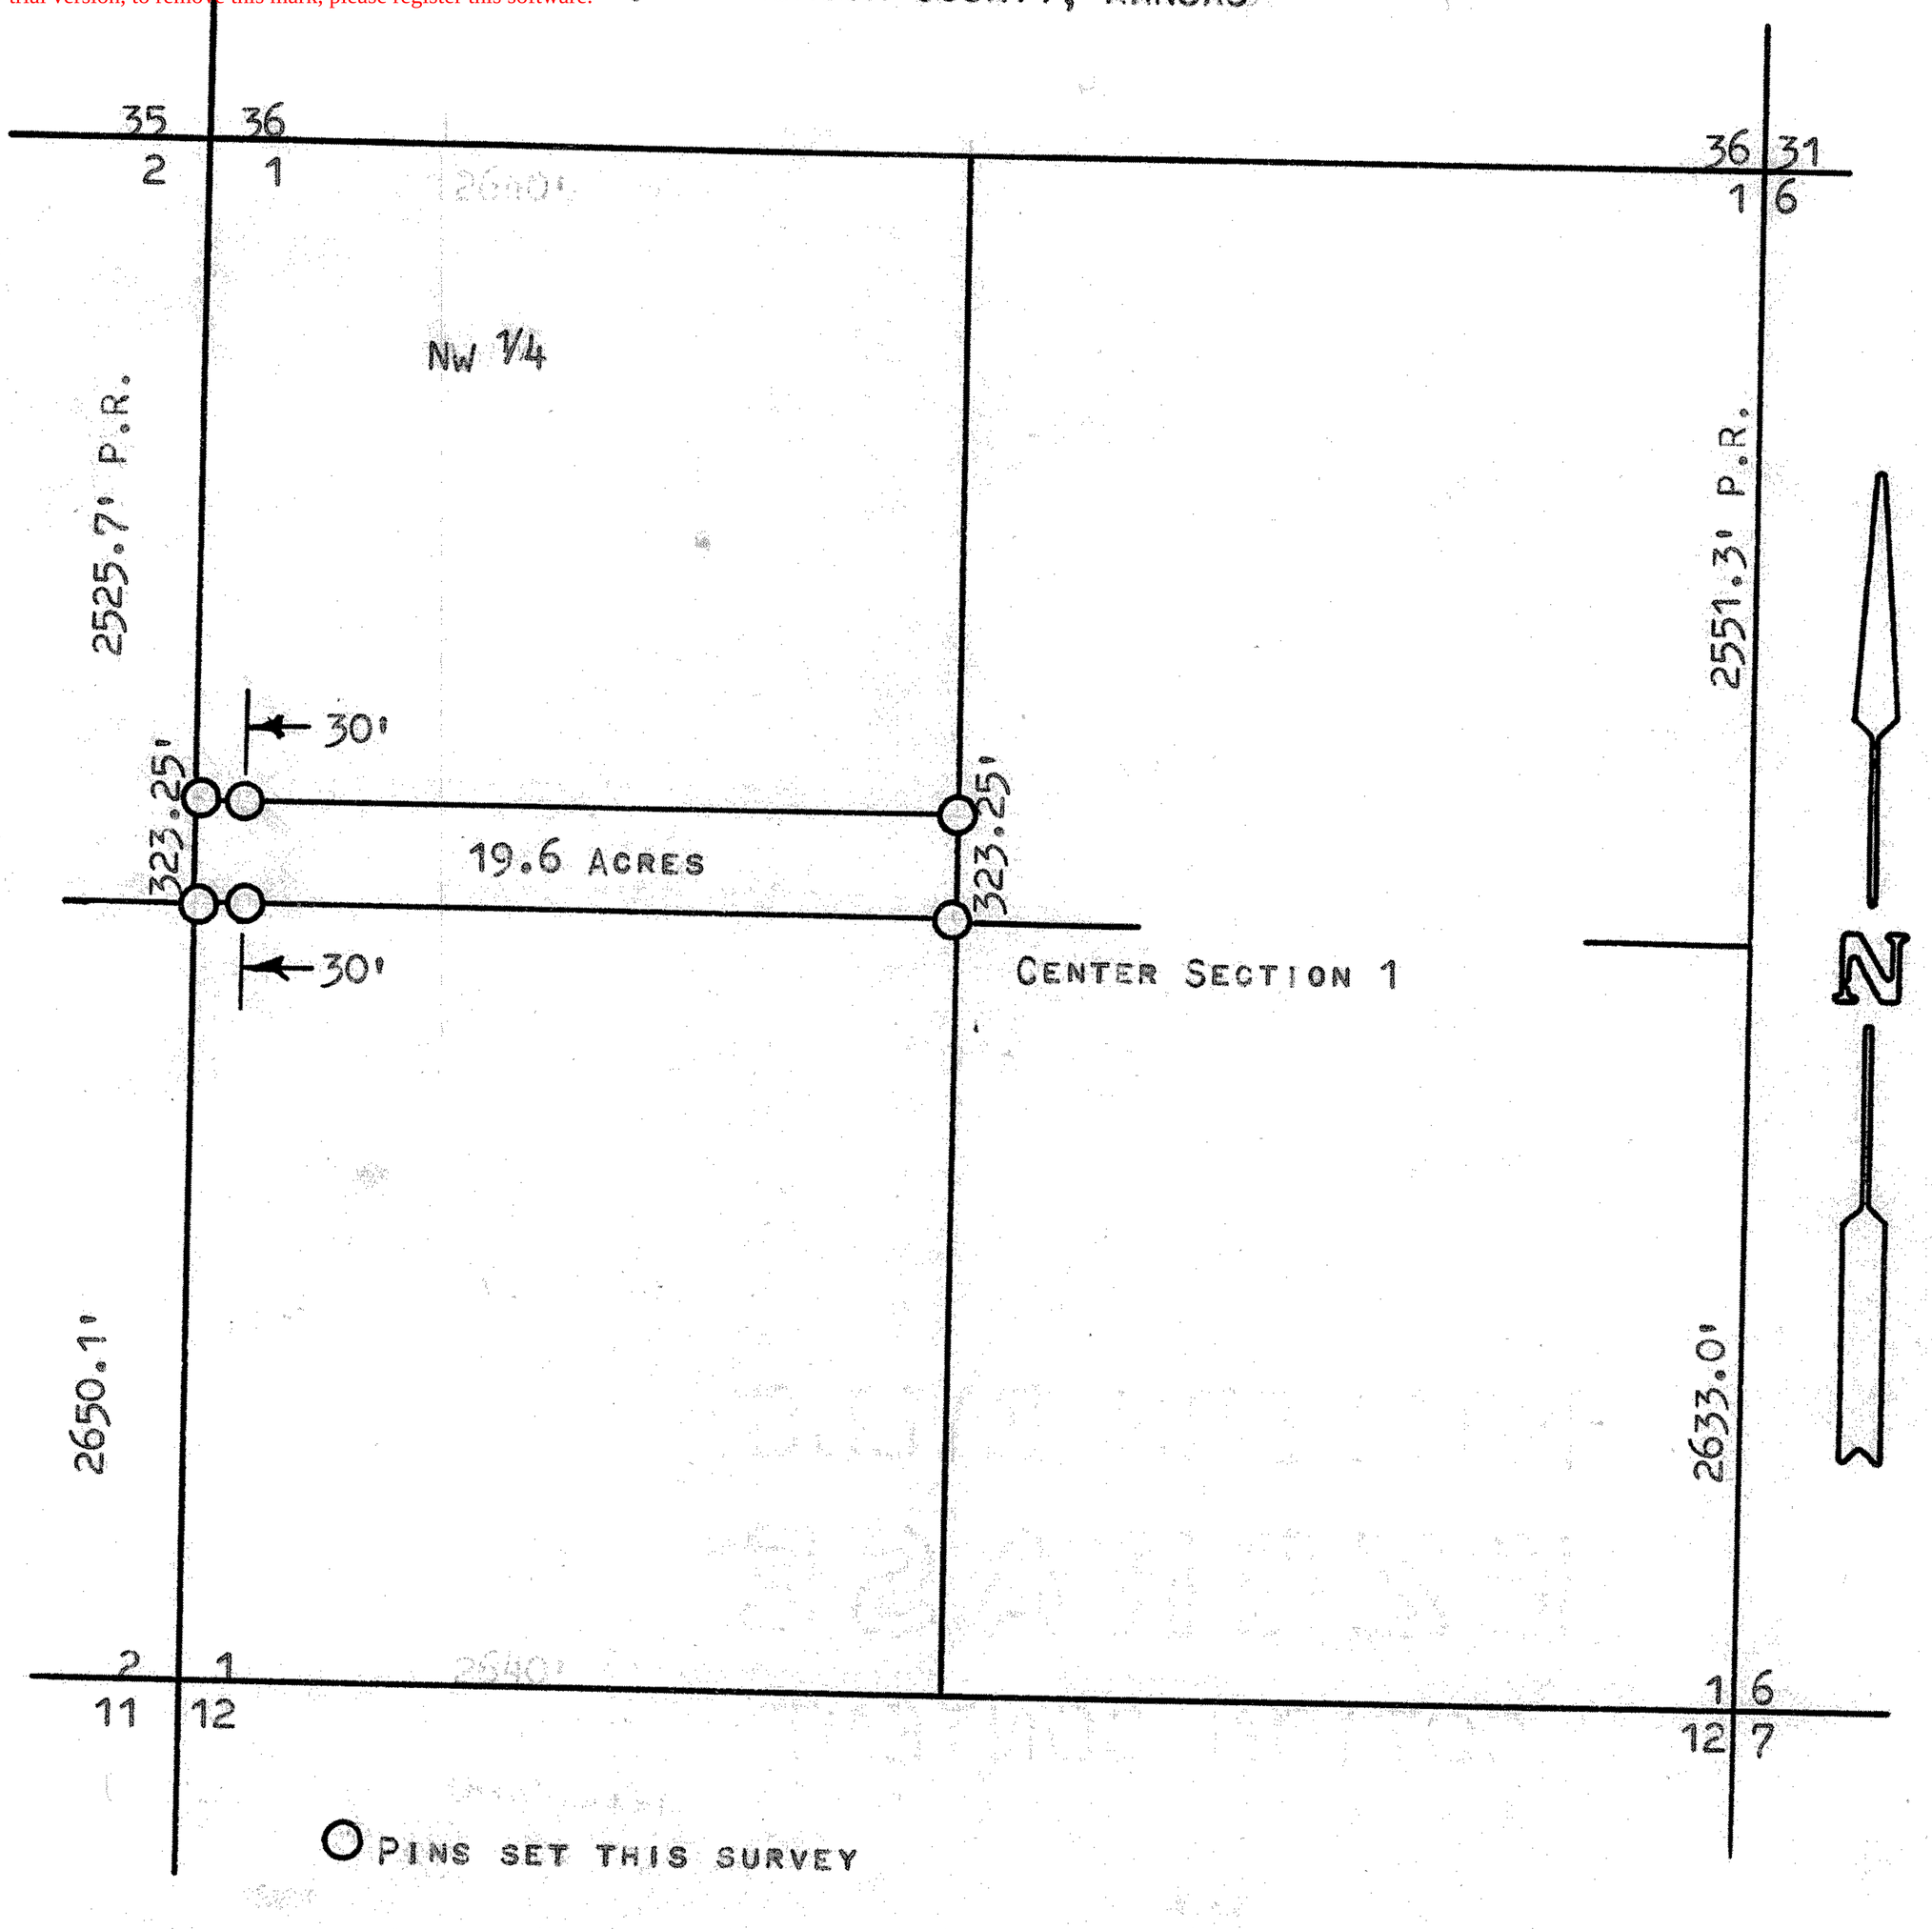

STATE OF KANSAS)
COUNTY OF MCPHERSON) SS

I, FRANCIS RANKIN, COUNTY ENGINEER OF MCPHERSON COUNTY, KANSAS, DO HEREBY CERTIFY THAT UNDER MY SUPERVISION A SURVEY WAS MADE OF A TRACT OF LAND IN THE NW 1/4 OF SECTION 1, T21S, R2W OF THE 6TH P.M., AND DESCRIBED AS FOLLOWS:

BEGINNING AT THE SOUTHWEST CORNER OF SAID NORTHWEST 1/4, SECTION 1, T21S-R2W; THENCE NORTH 323.25 FEET; THENCE EAST TO THE EAST LINE OF SAID QUARTER SECTION; THENCE SOUTH 323.25 FEET TO THE SOUTH LINE OF SAID QUARTER SECTION; THENCE WEST ALONG 1/4 SECTION LINE TO POINT OF BEGINNING. SAID TRACT CONTAINS 19.6 ACRES, MORE OR LESS. I ALSO CERTIFY THAT THE ABOVE PLAT IS A TRUE EXHIBIT OF SAID SURVEY AS FAR AS IT IS KNOWN TO ME.

SURVEY CALLED FOR BY DUANE MODDELMOG.

SIGNED THIS 31 DAY OF JUNE, 1973.

F. R. RANKIN LICENSED 799 KANSAS PROFESSIONAL ENGINEER

F R Rankin
FRANCIS RANKIN
COUNTY ENGINEER
MCPHERSON COUNTY, KANSAS

MICROFILM