A SURVEY OF A TRACT OF LAND IN THE SW 1/4, SECTION 15, T21S-R2W, MCPHERSON COUNTY, KANSAS

http://www.adultpdf.com
Created by TIFF To PDF trial version, to remove this mark, please register this software.

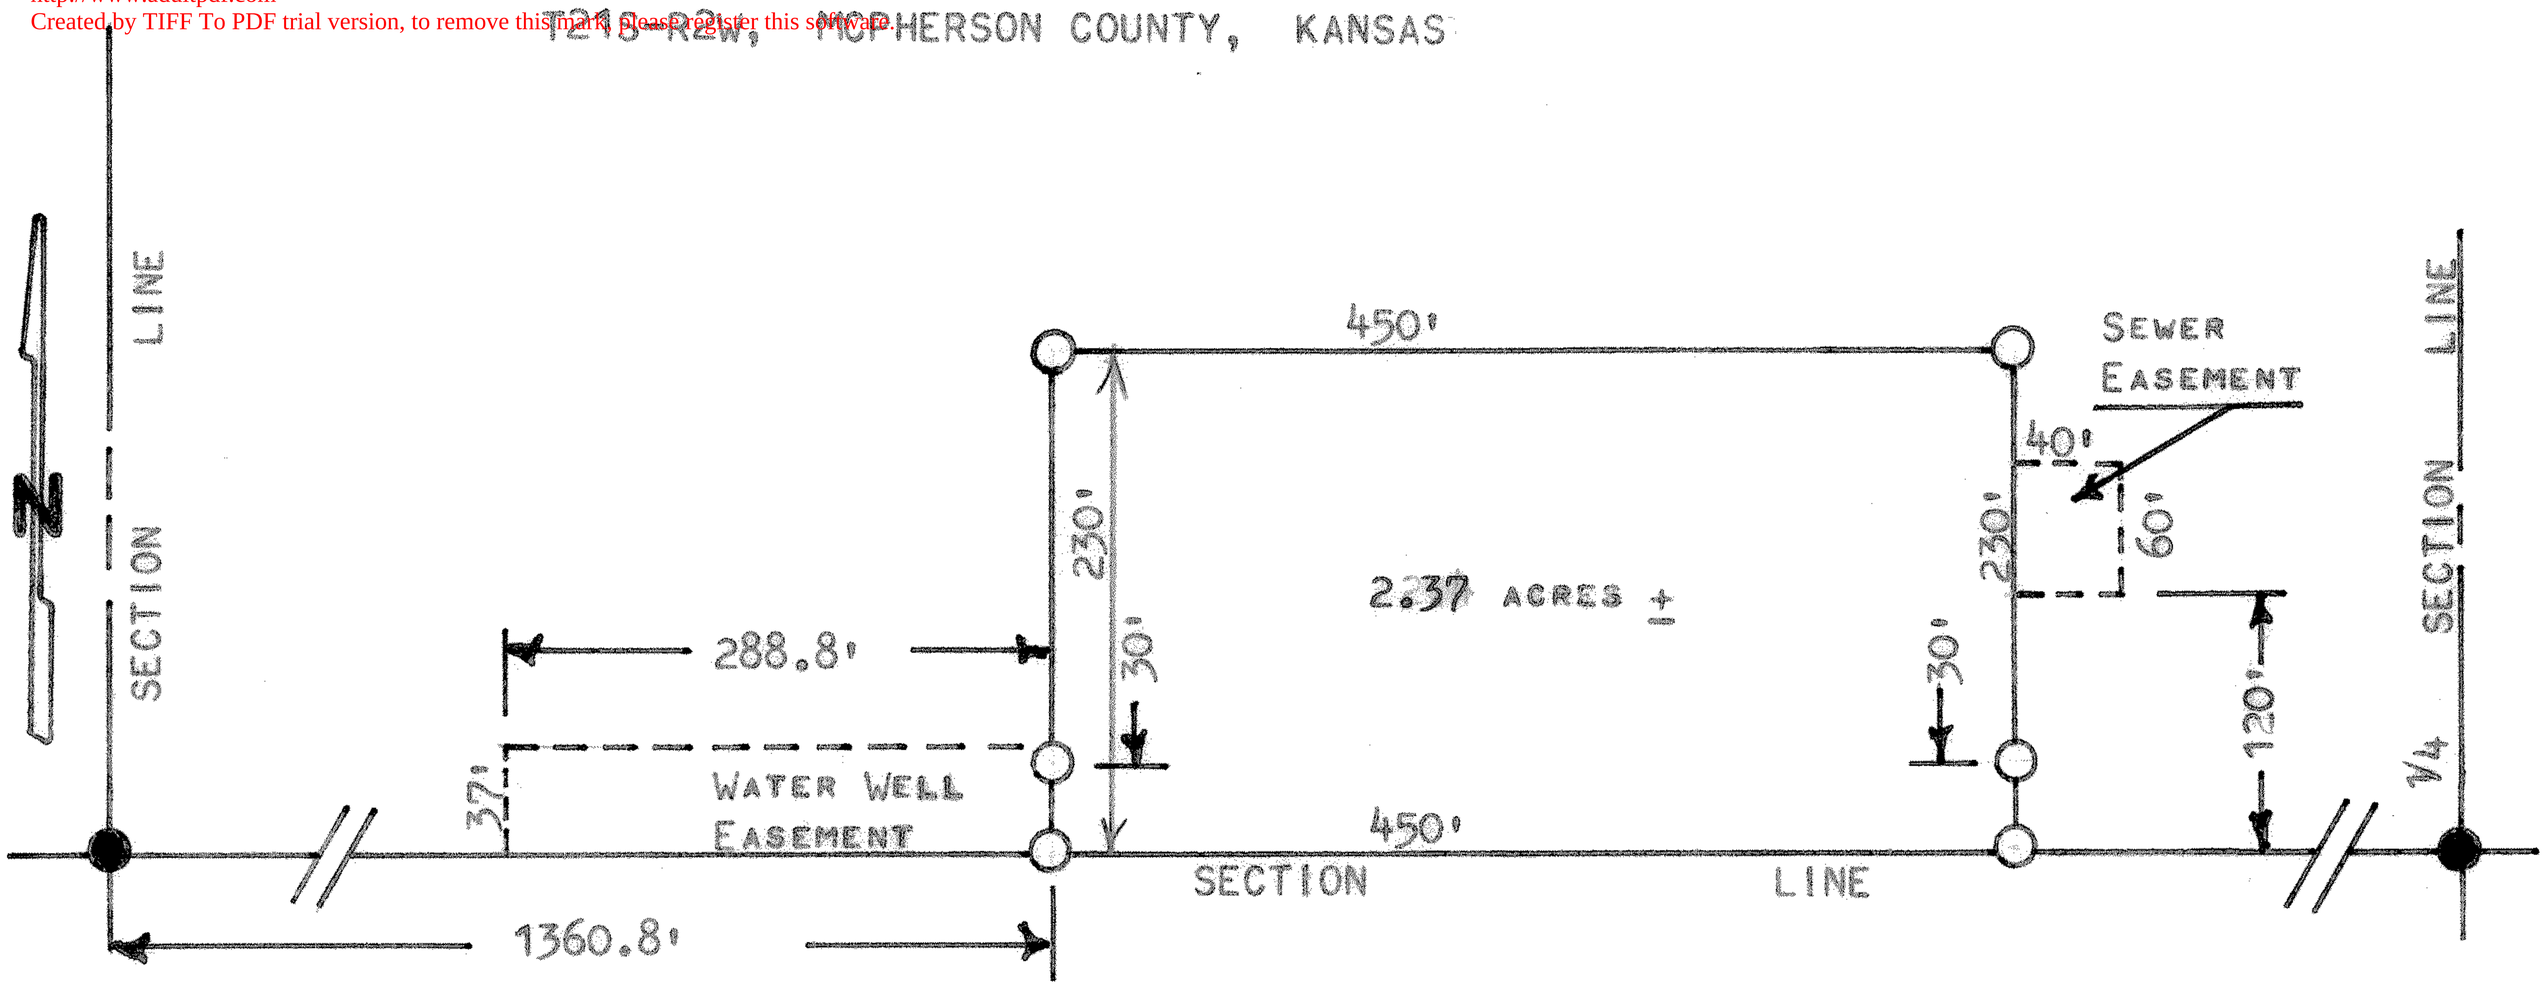

● PINS FOUND THIS SURVEY

○ PINS SET THIS SURVEY

STATE OF KANSAS)
COUNTY OF MCPHERSON) SS

I, MELVIN FERGUSON, COUNTY ENGINEER OF MCPHERSON COUNTY, KANSAS, DO HEREBY CERTIFY THAT UNDER MY SUPERVISION A SURVEY WAS MADE OF A TRACT OF LAND IN THE SW 1/4 OF SECTION 15, T21S-R2W, OF THE 6TH P.M., AND DESCRIBED AS FOLLOWS:

COMMENCING AT THE SW CORNER OF SAID SW 1/4 OF SECTION 15, T21S-R2W; THENCE EAST ON SECTION LINE 1360.8 FEET TO A POINT OF BEGINNING; THENCE NORTH AT A RIGHT ANGLE TO SECTION LINE 230 FEET; THENCE EAST PARALLEL TO SECTION LINE 450 FEET; THENCE SOUTH 230 FEET TO SECTION LINE; THENCE WEST ON SECTION LINE 450 FEET TO POINT OF BEGINNING. SAID TRACT CONTAINS 2.37 ACRES, MORE OR LESS.

I ALSO CERTIFY THAT THE ABOVE PLAT IS A TRUE EXHIBIT OF SAID SURVEY AS FAR AS IT IS KNOWN TO ME.

SURVEY CALLED FOR BY WAYNE STUCKY.

SIGNED THIS 14th DAY OF JUNE, 1974.

Melvin A. Ferguson

MELVIN FERGUSON
COUNTY ENGINEER
MCPHERSON COUNTY, KANSAS

MELVIN A. FERGUSON LICENSED 6772 KANSAS PROFESSIONAL ENGINEER

MICROFILMED