http://www.adultpdf.com
Created by TIFF To PDF trial version, to remove this mark, please register this software.

A SURVEY IN THE SE 1/4

SECTION 17 T21S R2W

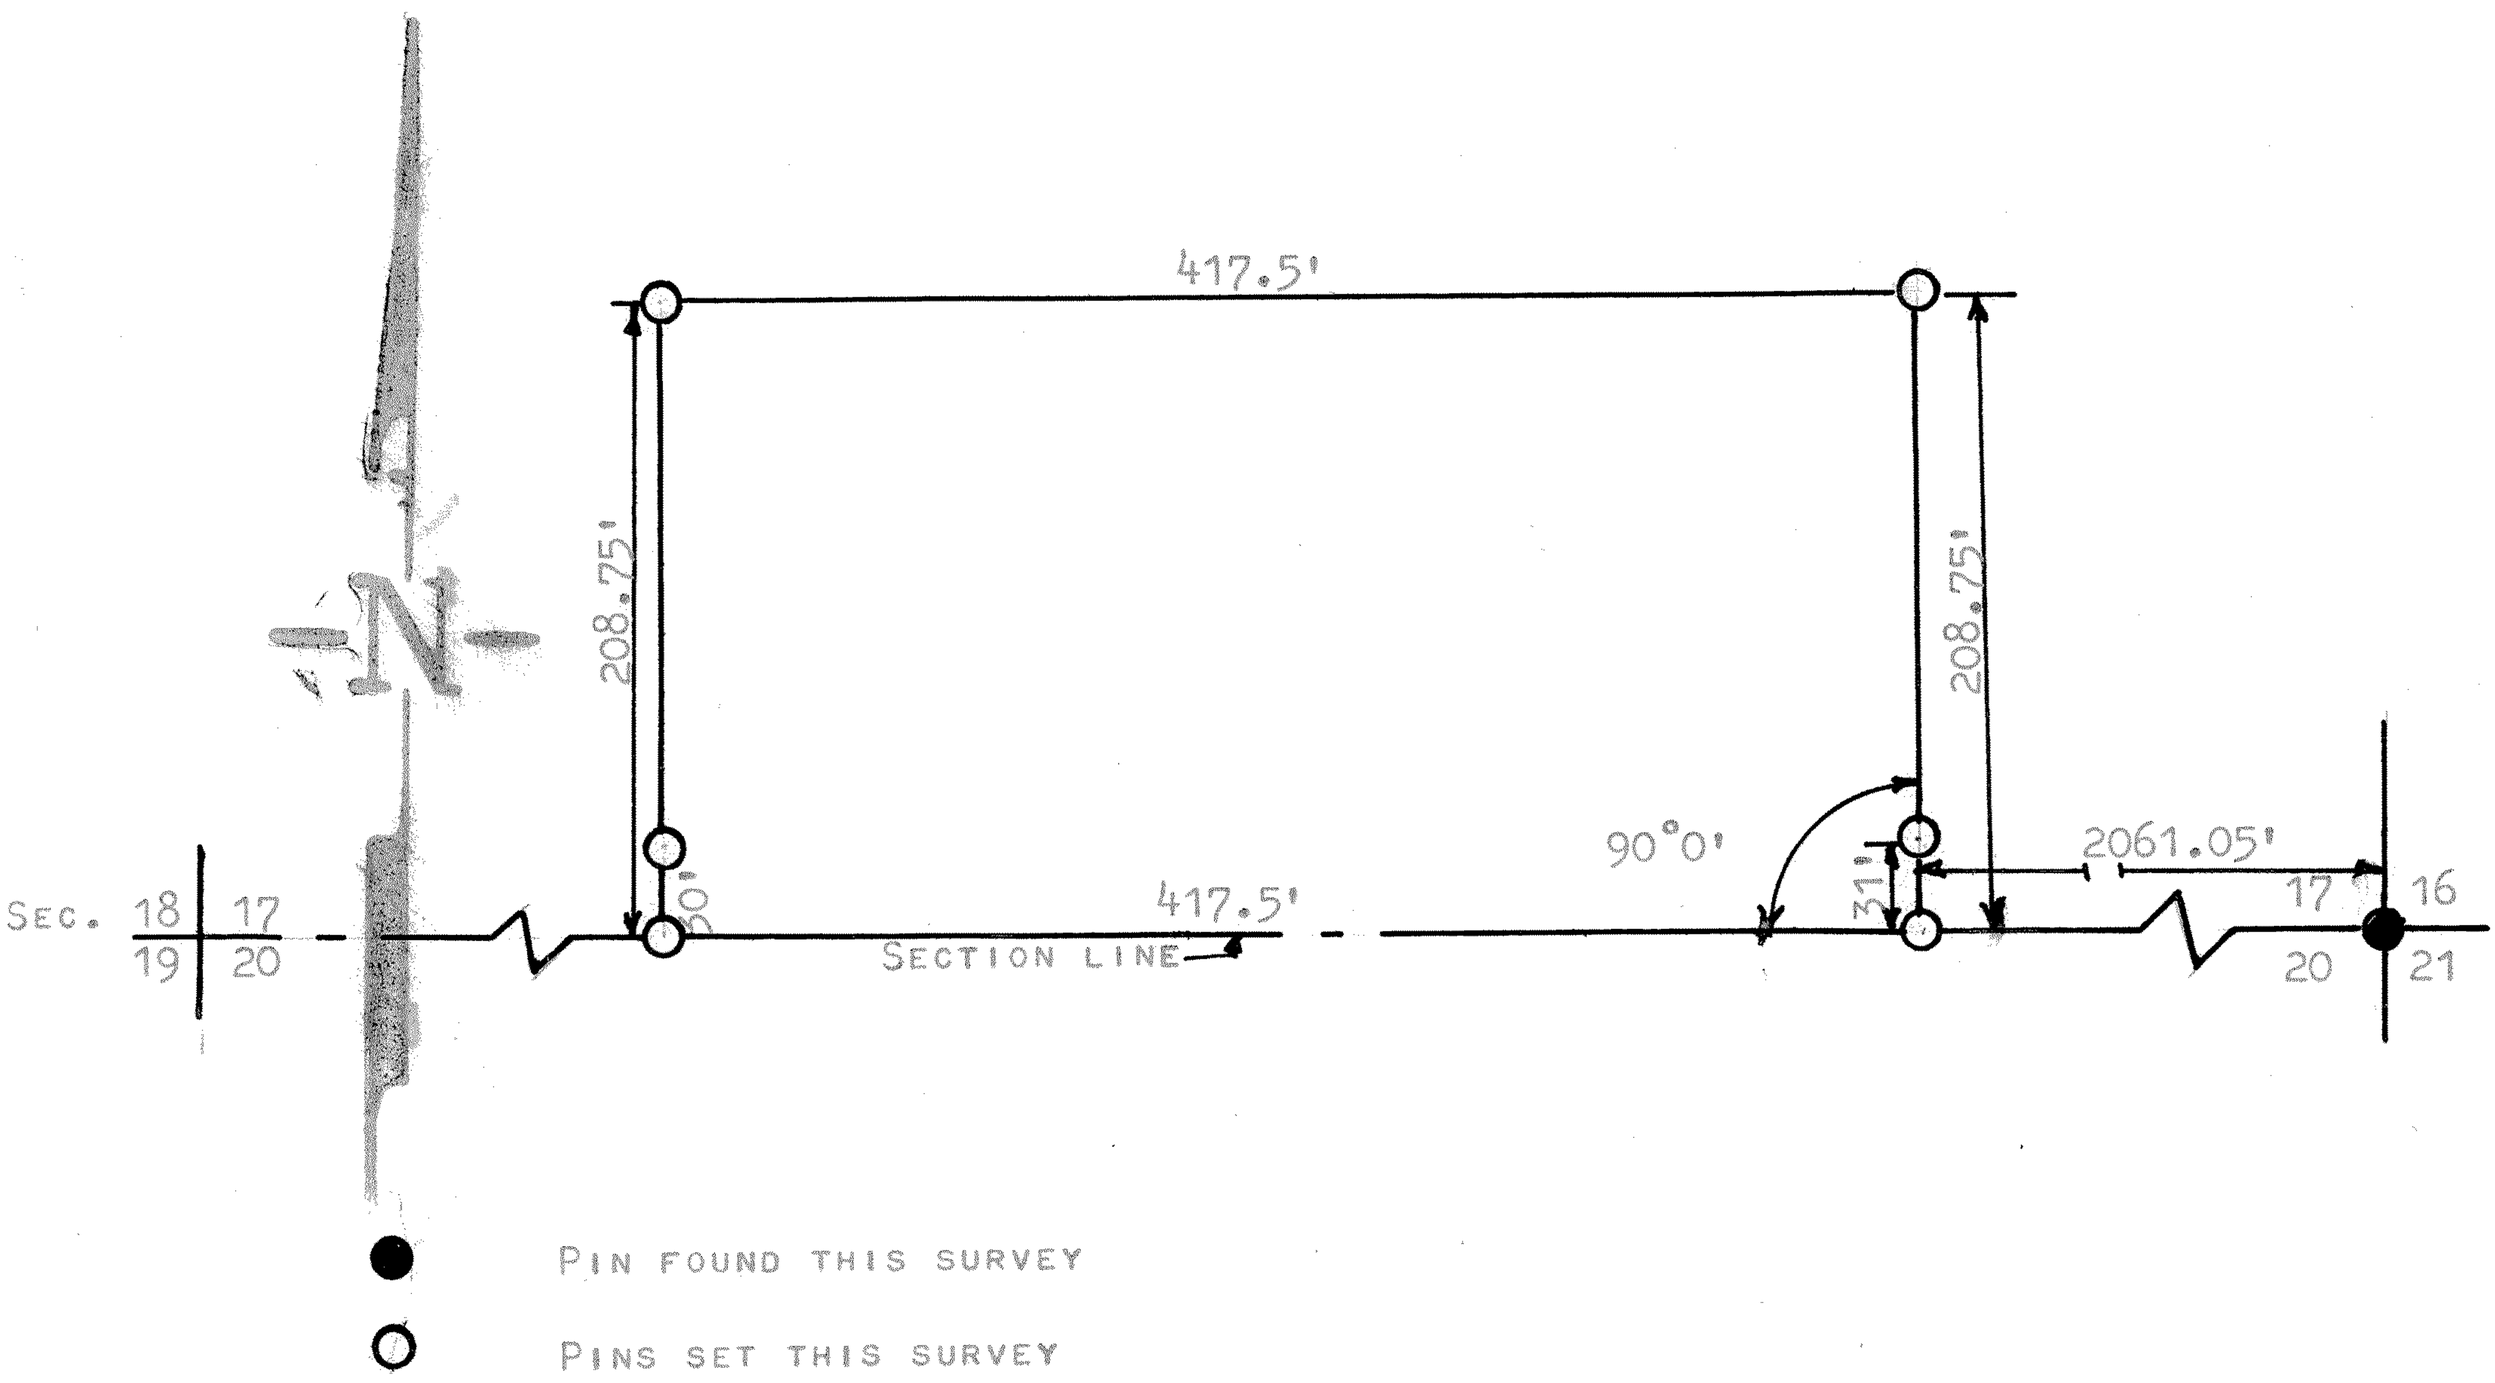

STATE OF KANSAS)
COUNTY OF McPHERSON) SS

I, FRANCIS RANKIN, PROFESSIONAL ENGINEER OF THE STATE OF KANSAS DO HEREBY CERTIFY THAT UNDER MY SUPERVISION A SURVEY WAS MADE IN THE SE 1/4 SECTION OF 17 T21 S R2W OF THE 6TH. P.M. AND DESCRIBED AS FOLLOWS:

BEGINNING 2061.05 FEET WEST OF THE SE CORNER OF THE SE 1/4 SECTION 17 T21S R2W FOR PLACE OF BEGINNING, THENCE NORTH 208.75 FEET; THENCE WEST 417.50 FEET; THENCE SOUTH 208.75 FEET TO SECTION LINE; THENCE EAST ON SECTION LINE 417.5 FEET TO PLACE OF BEGINNING, SAID TRACT CONTAINS 2.0 ACRES MORE OR LESS, AND THAT THE ACCOMPANYING PLAT IS A TRUE EXHIBIT OF SAID SURVEY AS FAR AS IT IS KNOWN TO ME.

SURVEY CALLED FOR BY PETE J P SCHRAG

SIGNED 17 DAY OF AUGUST 1964

FRANCIS RANKIN
PROFESSIONAL ENGINEER
McPHERSON, KANSAS

MICROFILM