http://www.adultpdf.com
Created by TIFF To PDF trial version, to remove this mark, please register this software.

SURVEY OF A TRACT OF LAND
IN THE SW 1/4 SECTION 18, T21S, R2W
MC PHERSON, KANSAS

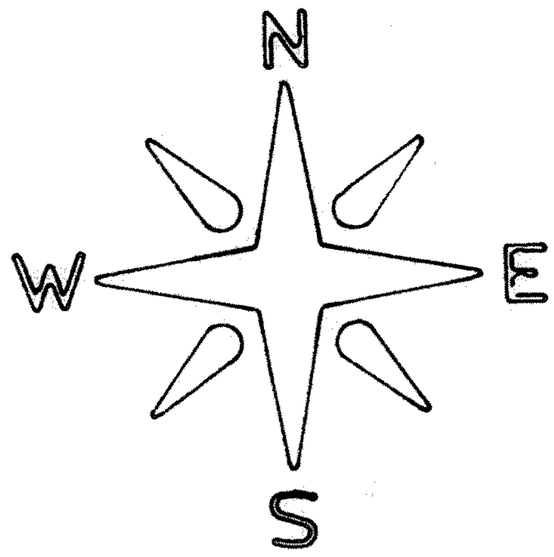

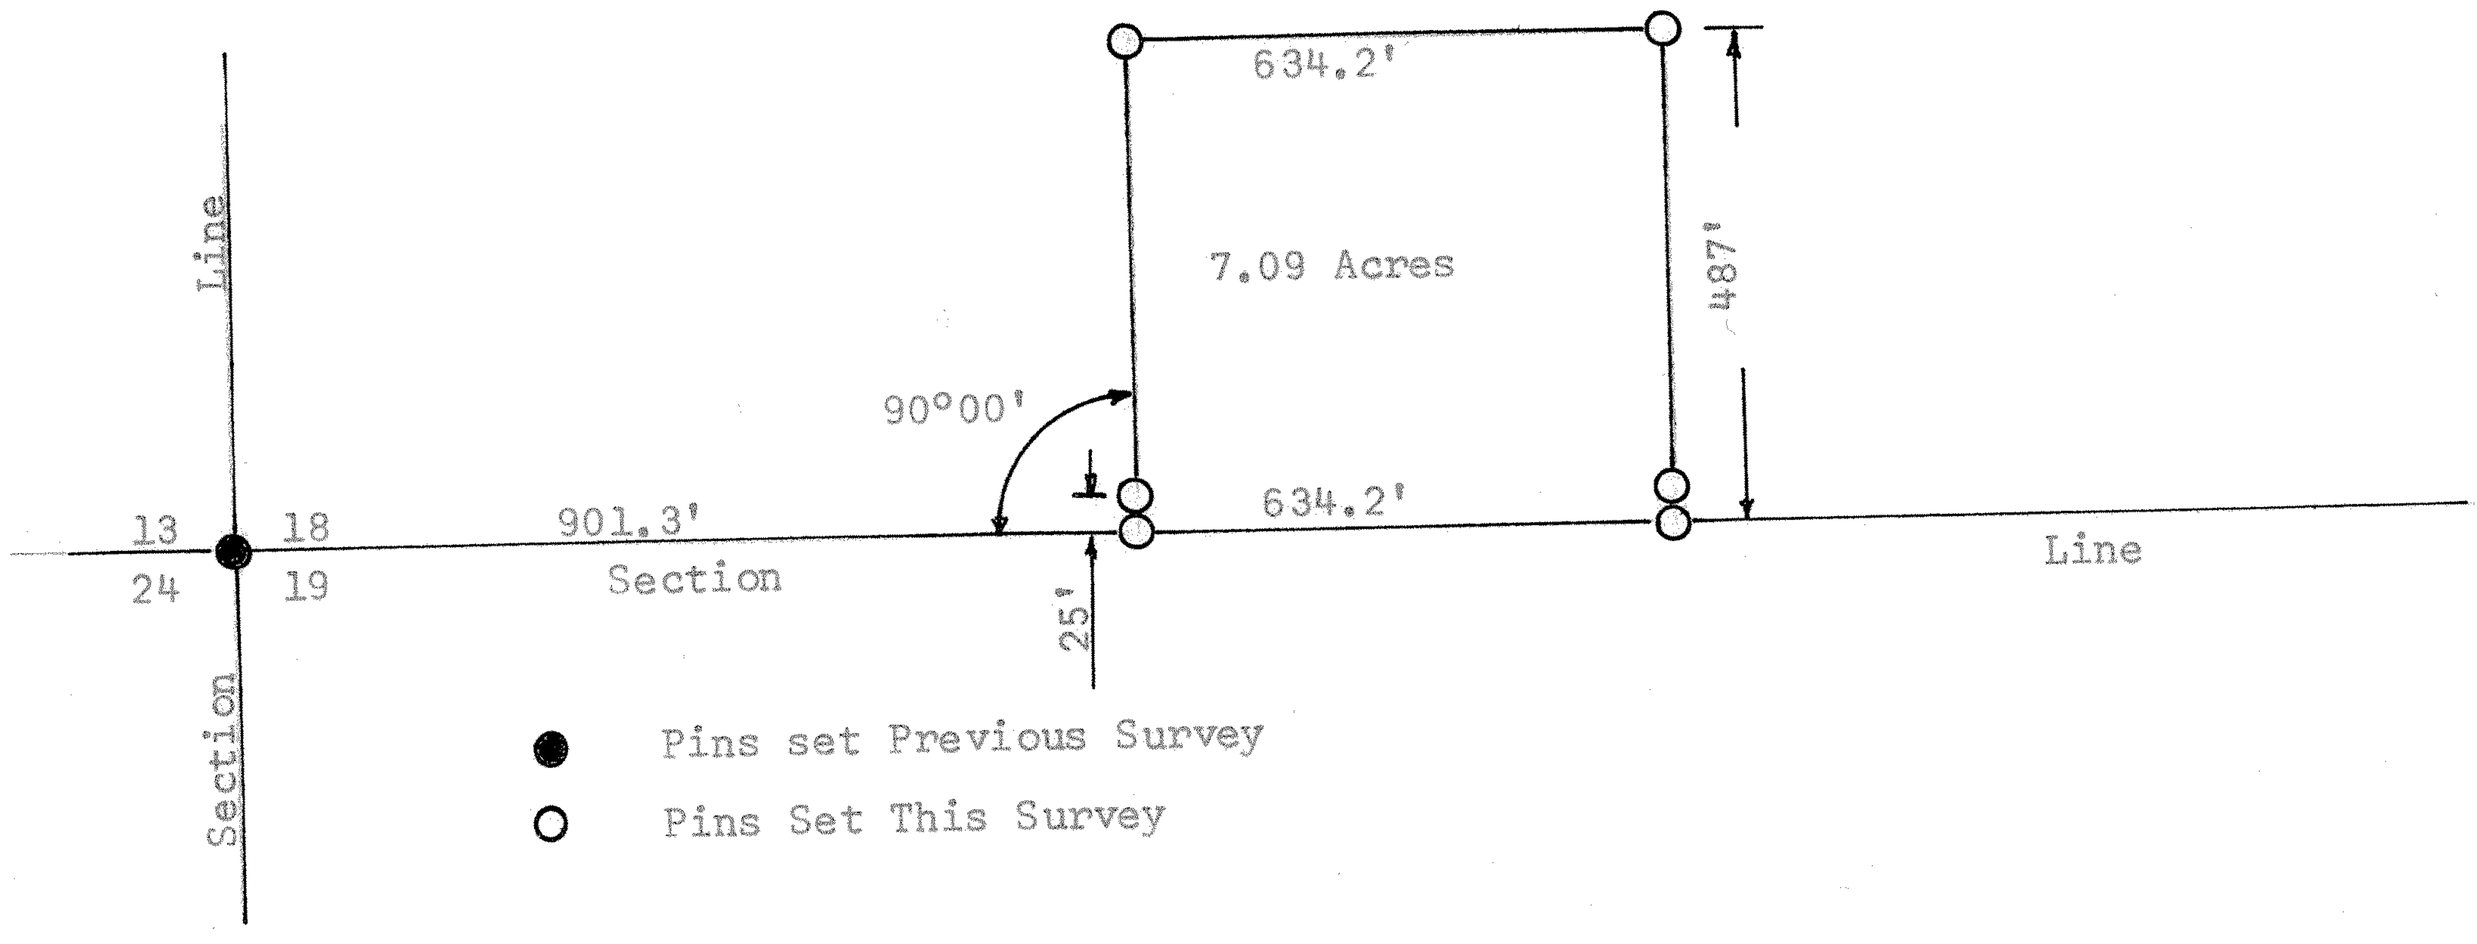

State of Kansas)
County of McPherson) SS

I, F. R. Rankin, County Engineer of McPherson, Kansas, do hereby certify that under my supervision a survey was made in the SW 1/4 Section 18, T21S, R2W of the 6th P.M. and described as follows: Commencing at the SW corner of the SW 1/4 of said Section 18; thence East 901.3 feet to a place of beginning; thence North 487 feet; thence East 634.2 feet; thence South 487 feet to the South line of Section 18; thence West 634.2 feet to the place of beginning. The land herein described contains 7.09 acres more or less and the above plat is a true exhibit of said survey as far as it is known to me.

Survey called for by Paul Kaufman

Signed this 23 day of April, 1970

F. R. Rankin
County Engineer
McPherson, Kansas

F. R. RANKIN
LICENSED
799
KANSAS
PROFESSIONAL ENGINEER

MICROFILM