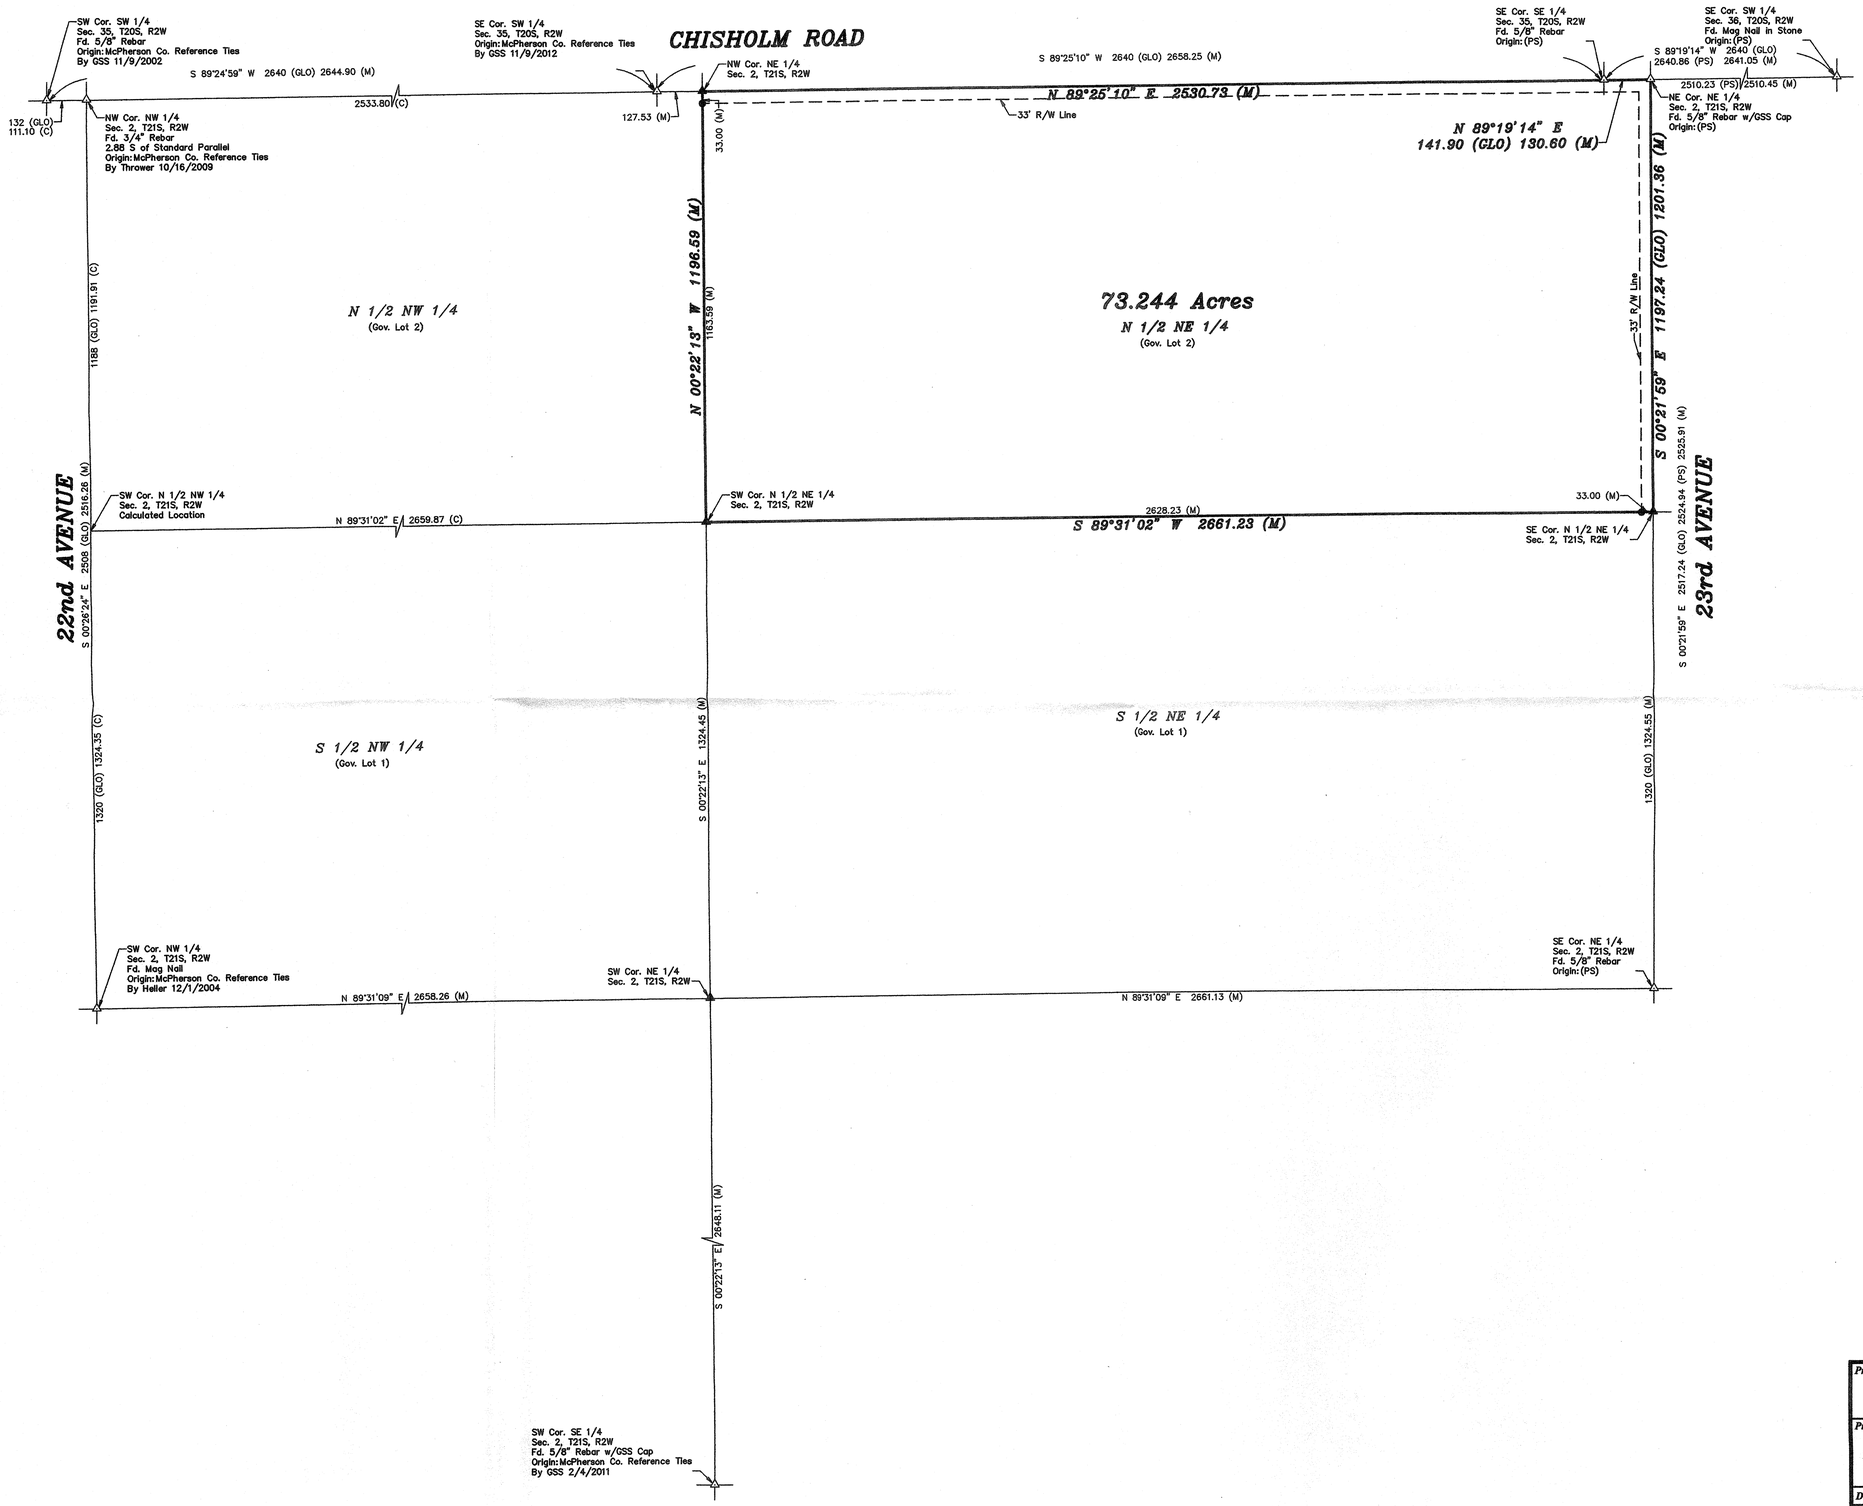

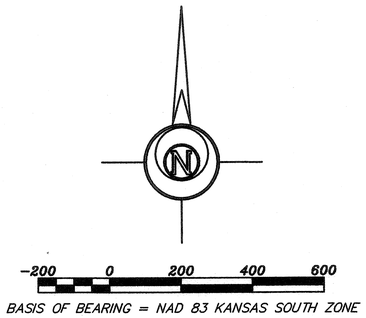

LEGEND

- △ – Sectional Monument Found
- ▲ – Section Monument Set (5/8" x 24" Iron Rebar w/G.S.S. Cap)
- ● – 5/8" x 24" Iron Rebar Set w/G.S.S. Cap
- (C) – Calculated
- (M) – Measured
- (GLO) – General Land Office
- (PS) – Previous Survey GSS Project #G2004-549

DESCRIPTION:

The North Half of the Fractional Northeast Quarter of Section 2, Township 21 South, Range 2 West of the 6th Principal Meridian, McPherson County, Kansas.

Containing **73.244 Acres** and subject to road right of way easements across the North and East 33.00 feet thereof, and any other easements or restrictions of record.

SURVEYOR'S CERTIFICATE:

I hereby certify this plat to be a true, correct and complete representation of the property described hereon, as surveyed under my supervision, this 18th day of September, 2015.

NICHOLAS D. SCHMIDT REGISTERED LS-1492 9/18/15 KANSAS LAND SURVEYOR

Prepared For:	Description:
KIM MUELLER	THE N 1/2 OF THE NE 1/4 SECTION 2, T21S, R2W McPHERSON COUNTY, KANSAS

Prepared By: **Garber Surveying Service, P.A.**

GSS™

HUTCHINSON (Main Office) 2908 North Plum St. 67502 Ph. 620-665-7032 Fax 620-663-7401
McPHERSON (Branch Office) 115 East Marlin 67460 Ph. 620-241-4441 Fax 620-241-4458
NEWTON (Branch Office) 511 North Poplar St. 67114 Ph. 316-283-5053 Fax 316-283-5073

Drawn By: KLL	Scale: 1"=200'	Date of Field Work: August 31, 2015	Job No:
Checked By: NDS	Date: 09/18/2015	Sheet 1 of 1 Sheet(s)	G2015-614

Saved 9/18/2015 9:47:00 AM by KLOUTZEN
Plot Date & Time Friday, September 18, 2015 10:44:08 AM Dwg Path C:\Users\nschmidt\Documents\GSS Projects\2015\614\A\20150614 Auto S Ground