http://www.adultpdf.com
Created by TIFF To PDF trial version, to remove this mark, please register this software.

A SURVEY IN THE NW1/4 SECTION 22, T21S R2W
MCPHERSON, COUNTY

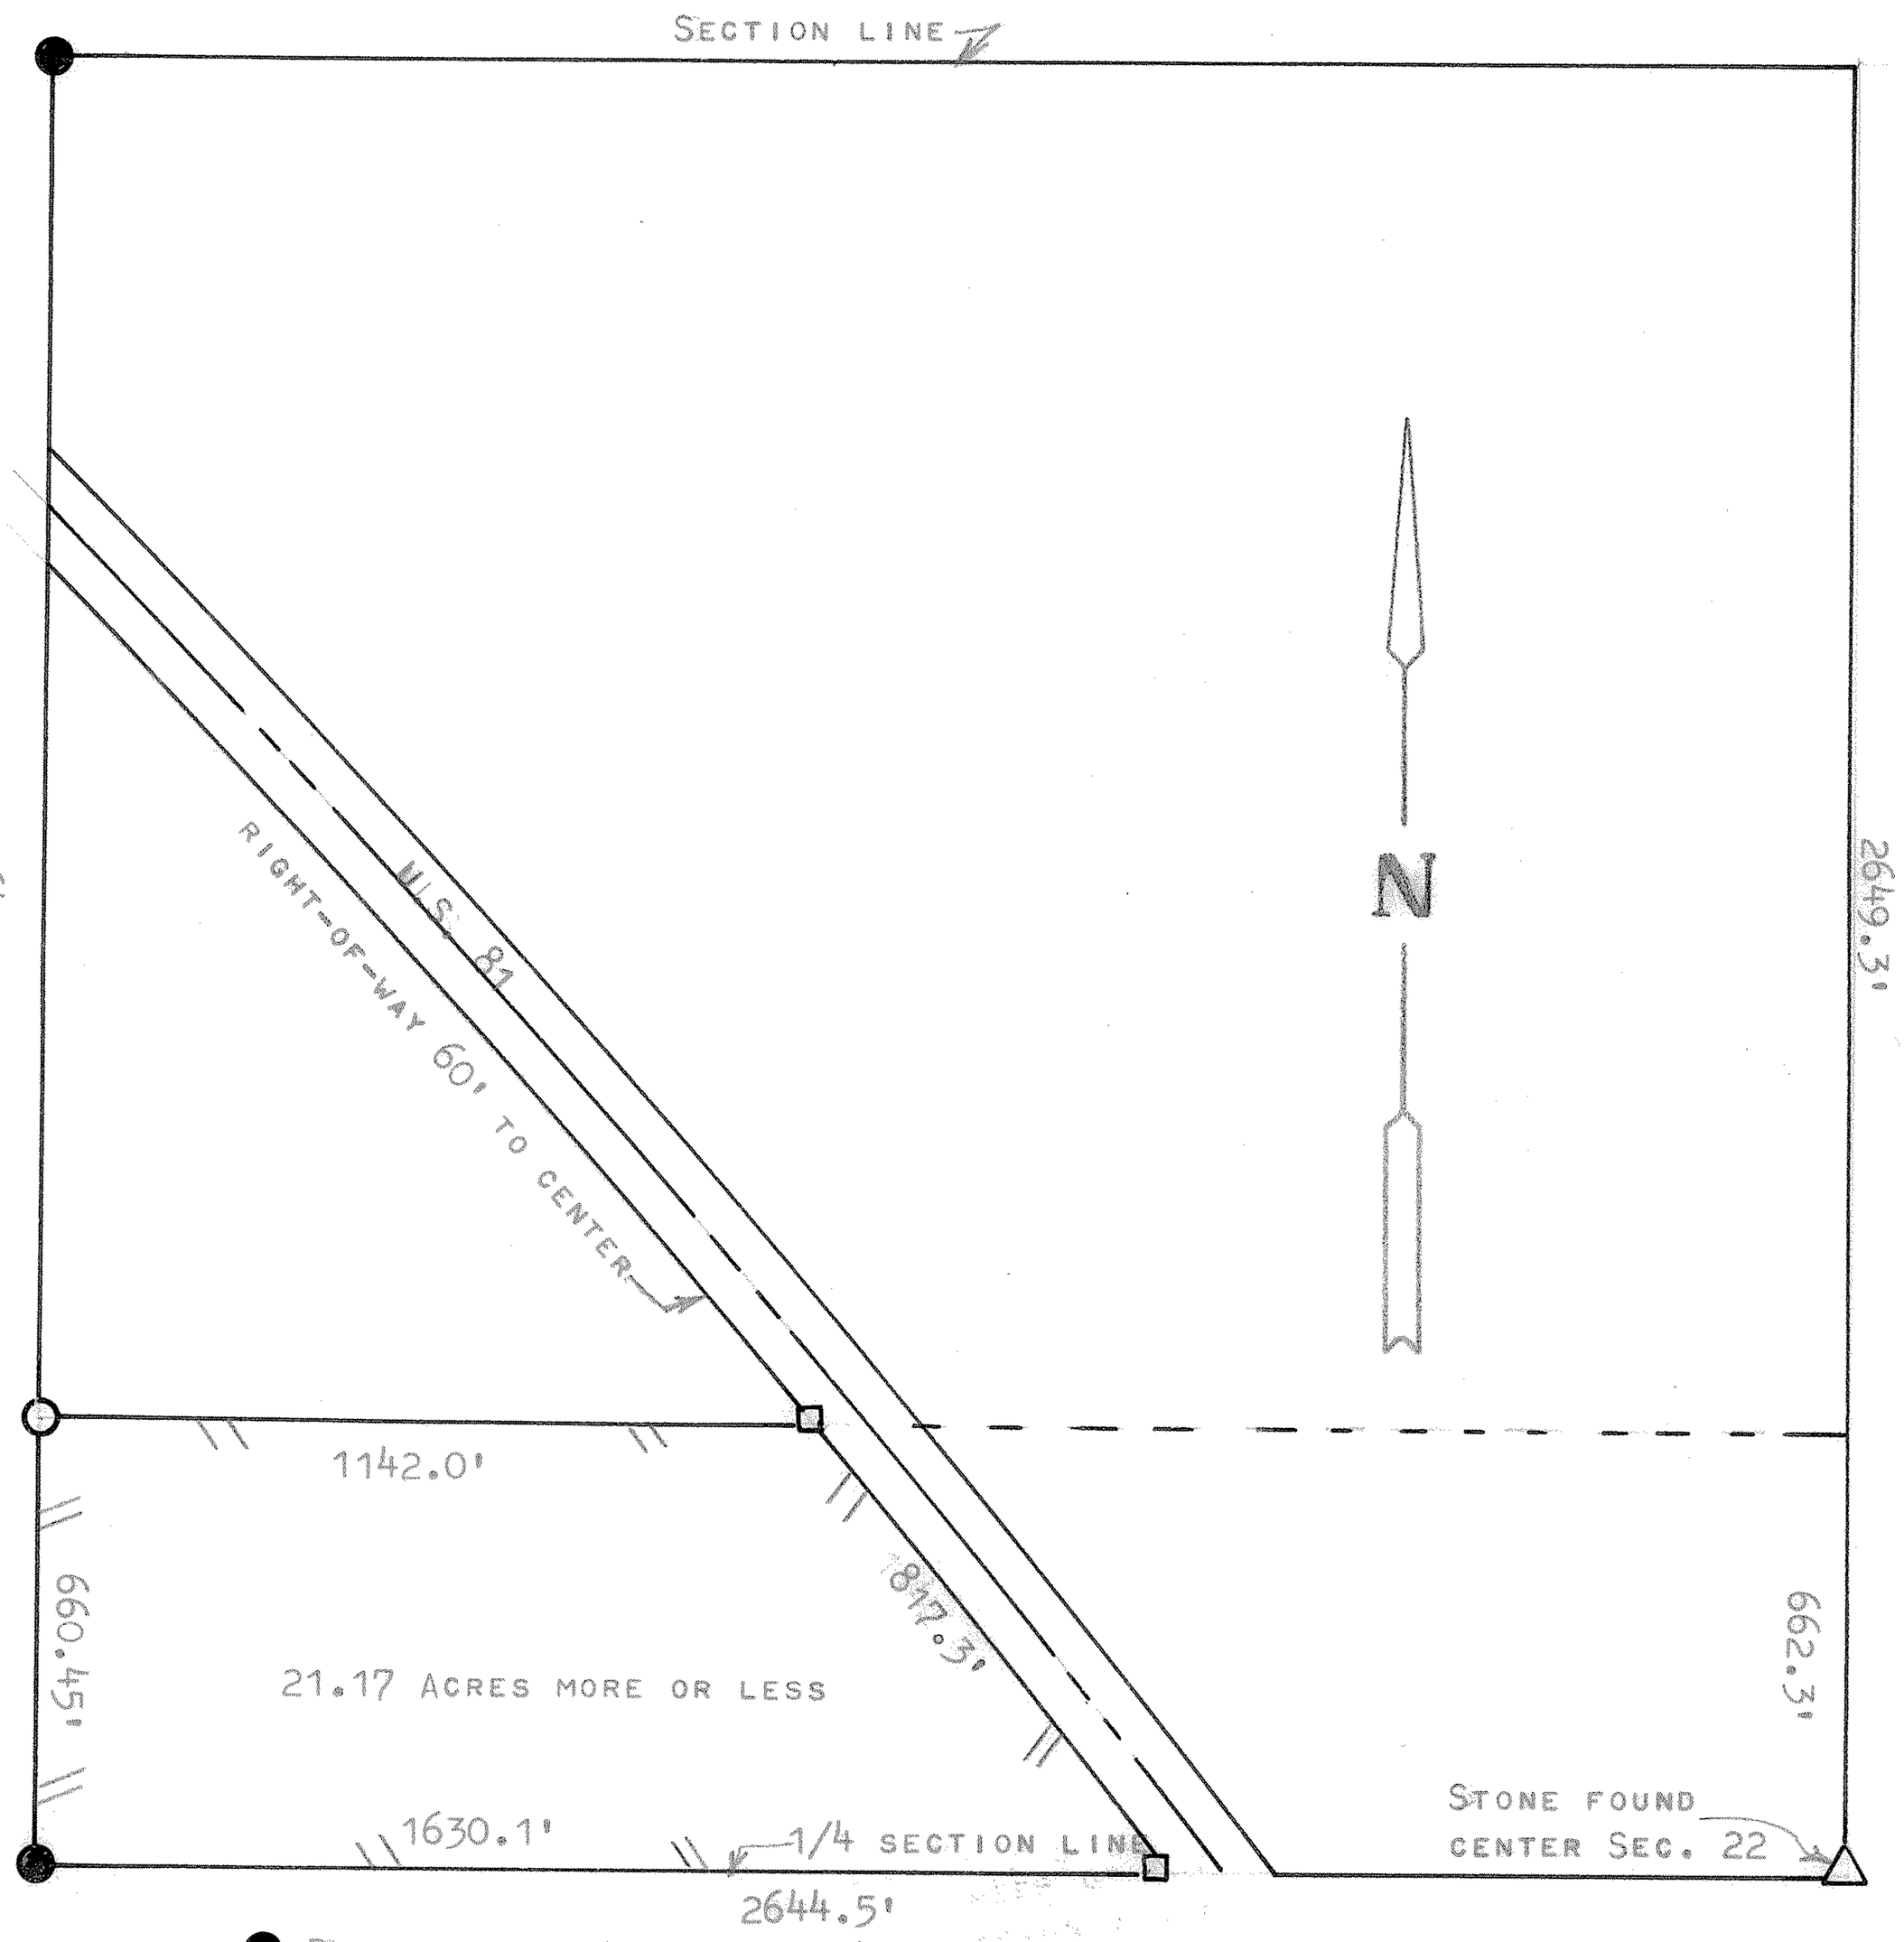

STATE OF KANSAS)
COUNTY OF MCPHERSON) SS

I, FRANCIS RANKIN PROFESSIONAL ENGINEER OF THE STATE OF KANSAS DO HEREBY CERTIFY THAT UNDER MY SUPERVISION A SURVEY WAS MADE OF THE S1/2,S1/2,NW1/4, SECTION 22, T21S R2W OF THE 6TH P.M. THE LAND LYING SOUTH AND WEST OF THE U.S. 81 HIGHWAY RIGHT-OF-WAY, SAID TRACT OF LAND CONTAINS 21.17 ACRES MORE OR LESS, AND THAT THE ACCOMPANYING PLAT IS A TRUE EXHIBIT OF SAID SURVEY AS FAR AS IT IS KNOWN TO ME.

SURVEY CALLED FOR BY HOMER D. GOERING

SIGNED THIS 18 DAY OF DECEMBER, 1967

FRANCIS RANKIN
PROFESSIONAL ENGINEER
MCPHERSON, KANSAS

F. R. RANKIN
LICENSED
700
KANSAS
PROFESSIONAL ENGINEER

MICROFILM