http://www.adultpdf.com
Created by TIFF To PDF trial version, to remove this mark, please register this software.

DRAINAGE EASEMENT
IN THE
SW 1/4, SE 1/4, SECTION 22,
T21S, R2W

State of Kansas)
County of McPherson) SS

I, F. R. Rankin, County Engineer of McPherson County do hereby certify that under my supervision a survey was made in the SW 1/4, SE1/4 Section 22, T21S, R2W of the 6th P.M. and described as follows:
Being a strip of land as a drainage Easement and being 15 feet both side of a described line. Beginning 20 feet North and 75' West of the NW corner Lot #1, Block #1, Original Town to the City of Moundridge, Kansas; thence South 219'; thence Southwesterly 353' to the Northly right of way at the Missouri Pacific R.R. and also being 45' North and 272 West of the SW Corner Lot #10, Block #8, Original Town, and the attached plat is a true exhibit of said survey as far as it is known to me.

Survey called for by Melvin Jantz
Signed this 15 of October, 1971

F. R. Rankin

F. R. Rankin, P.E.
County Engineer
McPherson, Kansas
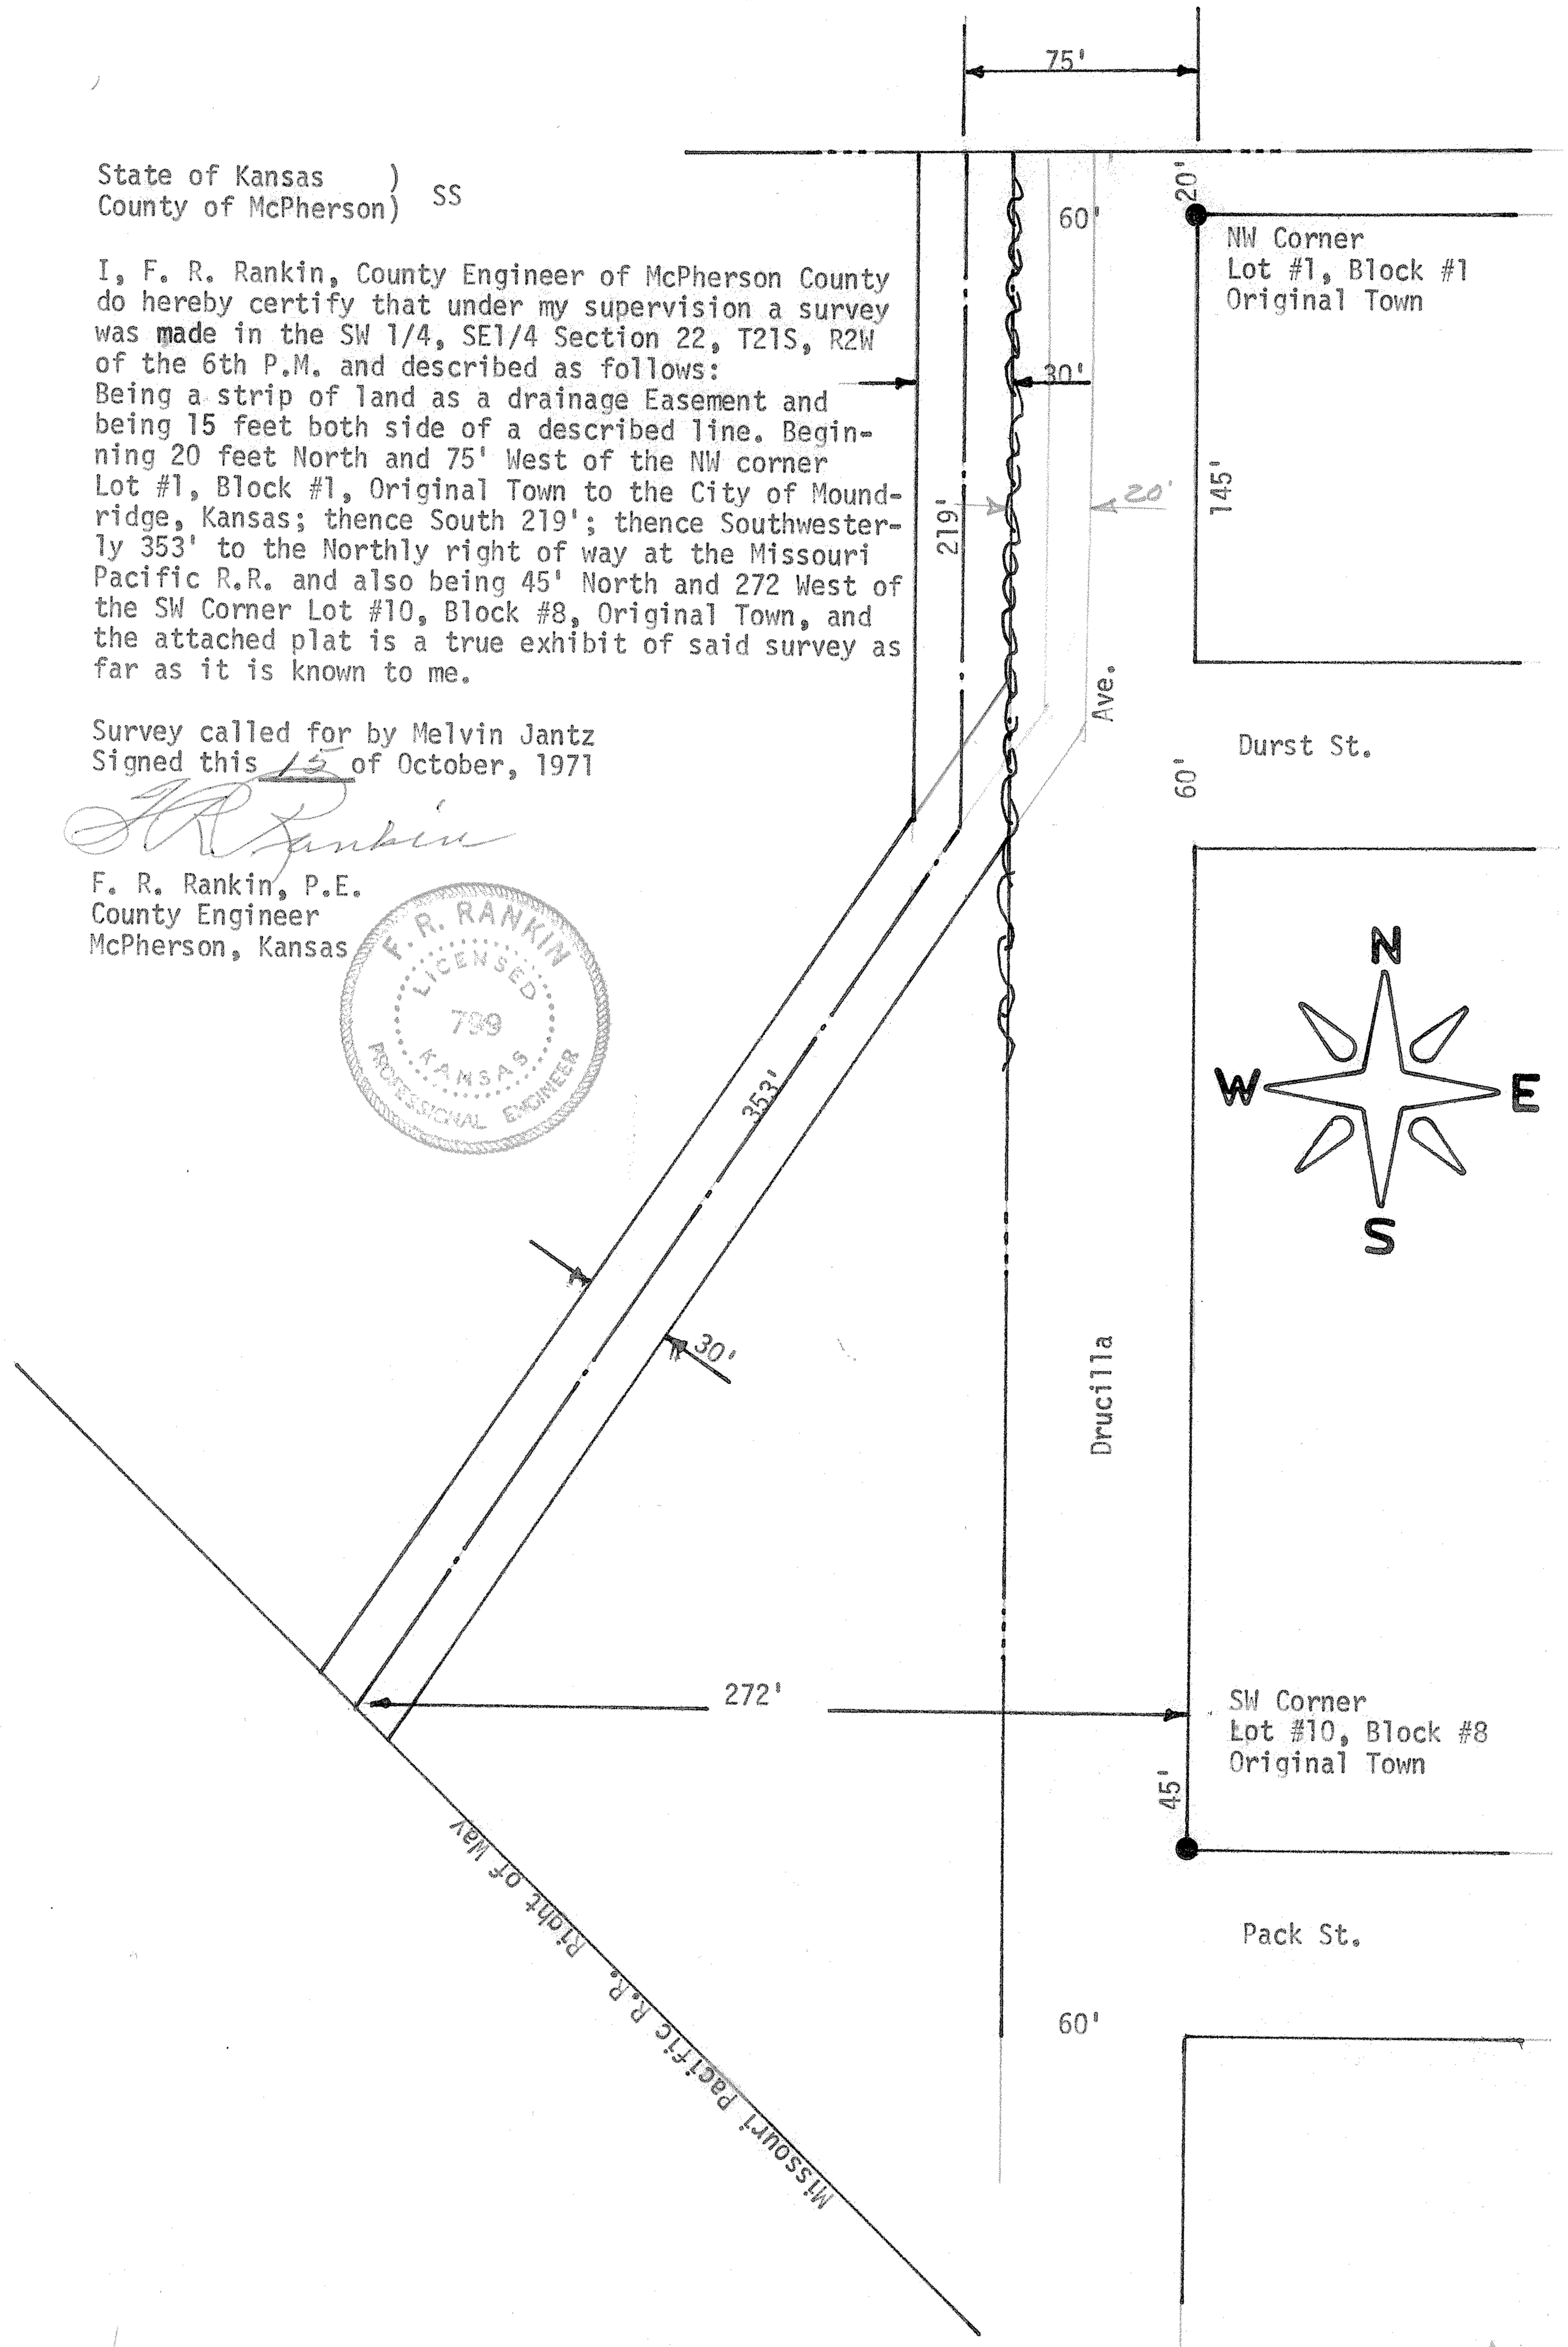
F. R. RANKIN
LICENSED
799
KANSAS
PROFESSIONAL ENGINEER