http://www.adultpdf.com
Created by TIFF To PDF trial version, to remove this mark, please register this software.

SURVEY OF A TRACT OF LAND IN THE SE1/4 SECTION 23, T21S - R2W MCPHERSON COUNTY, KANSAS

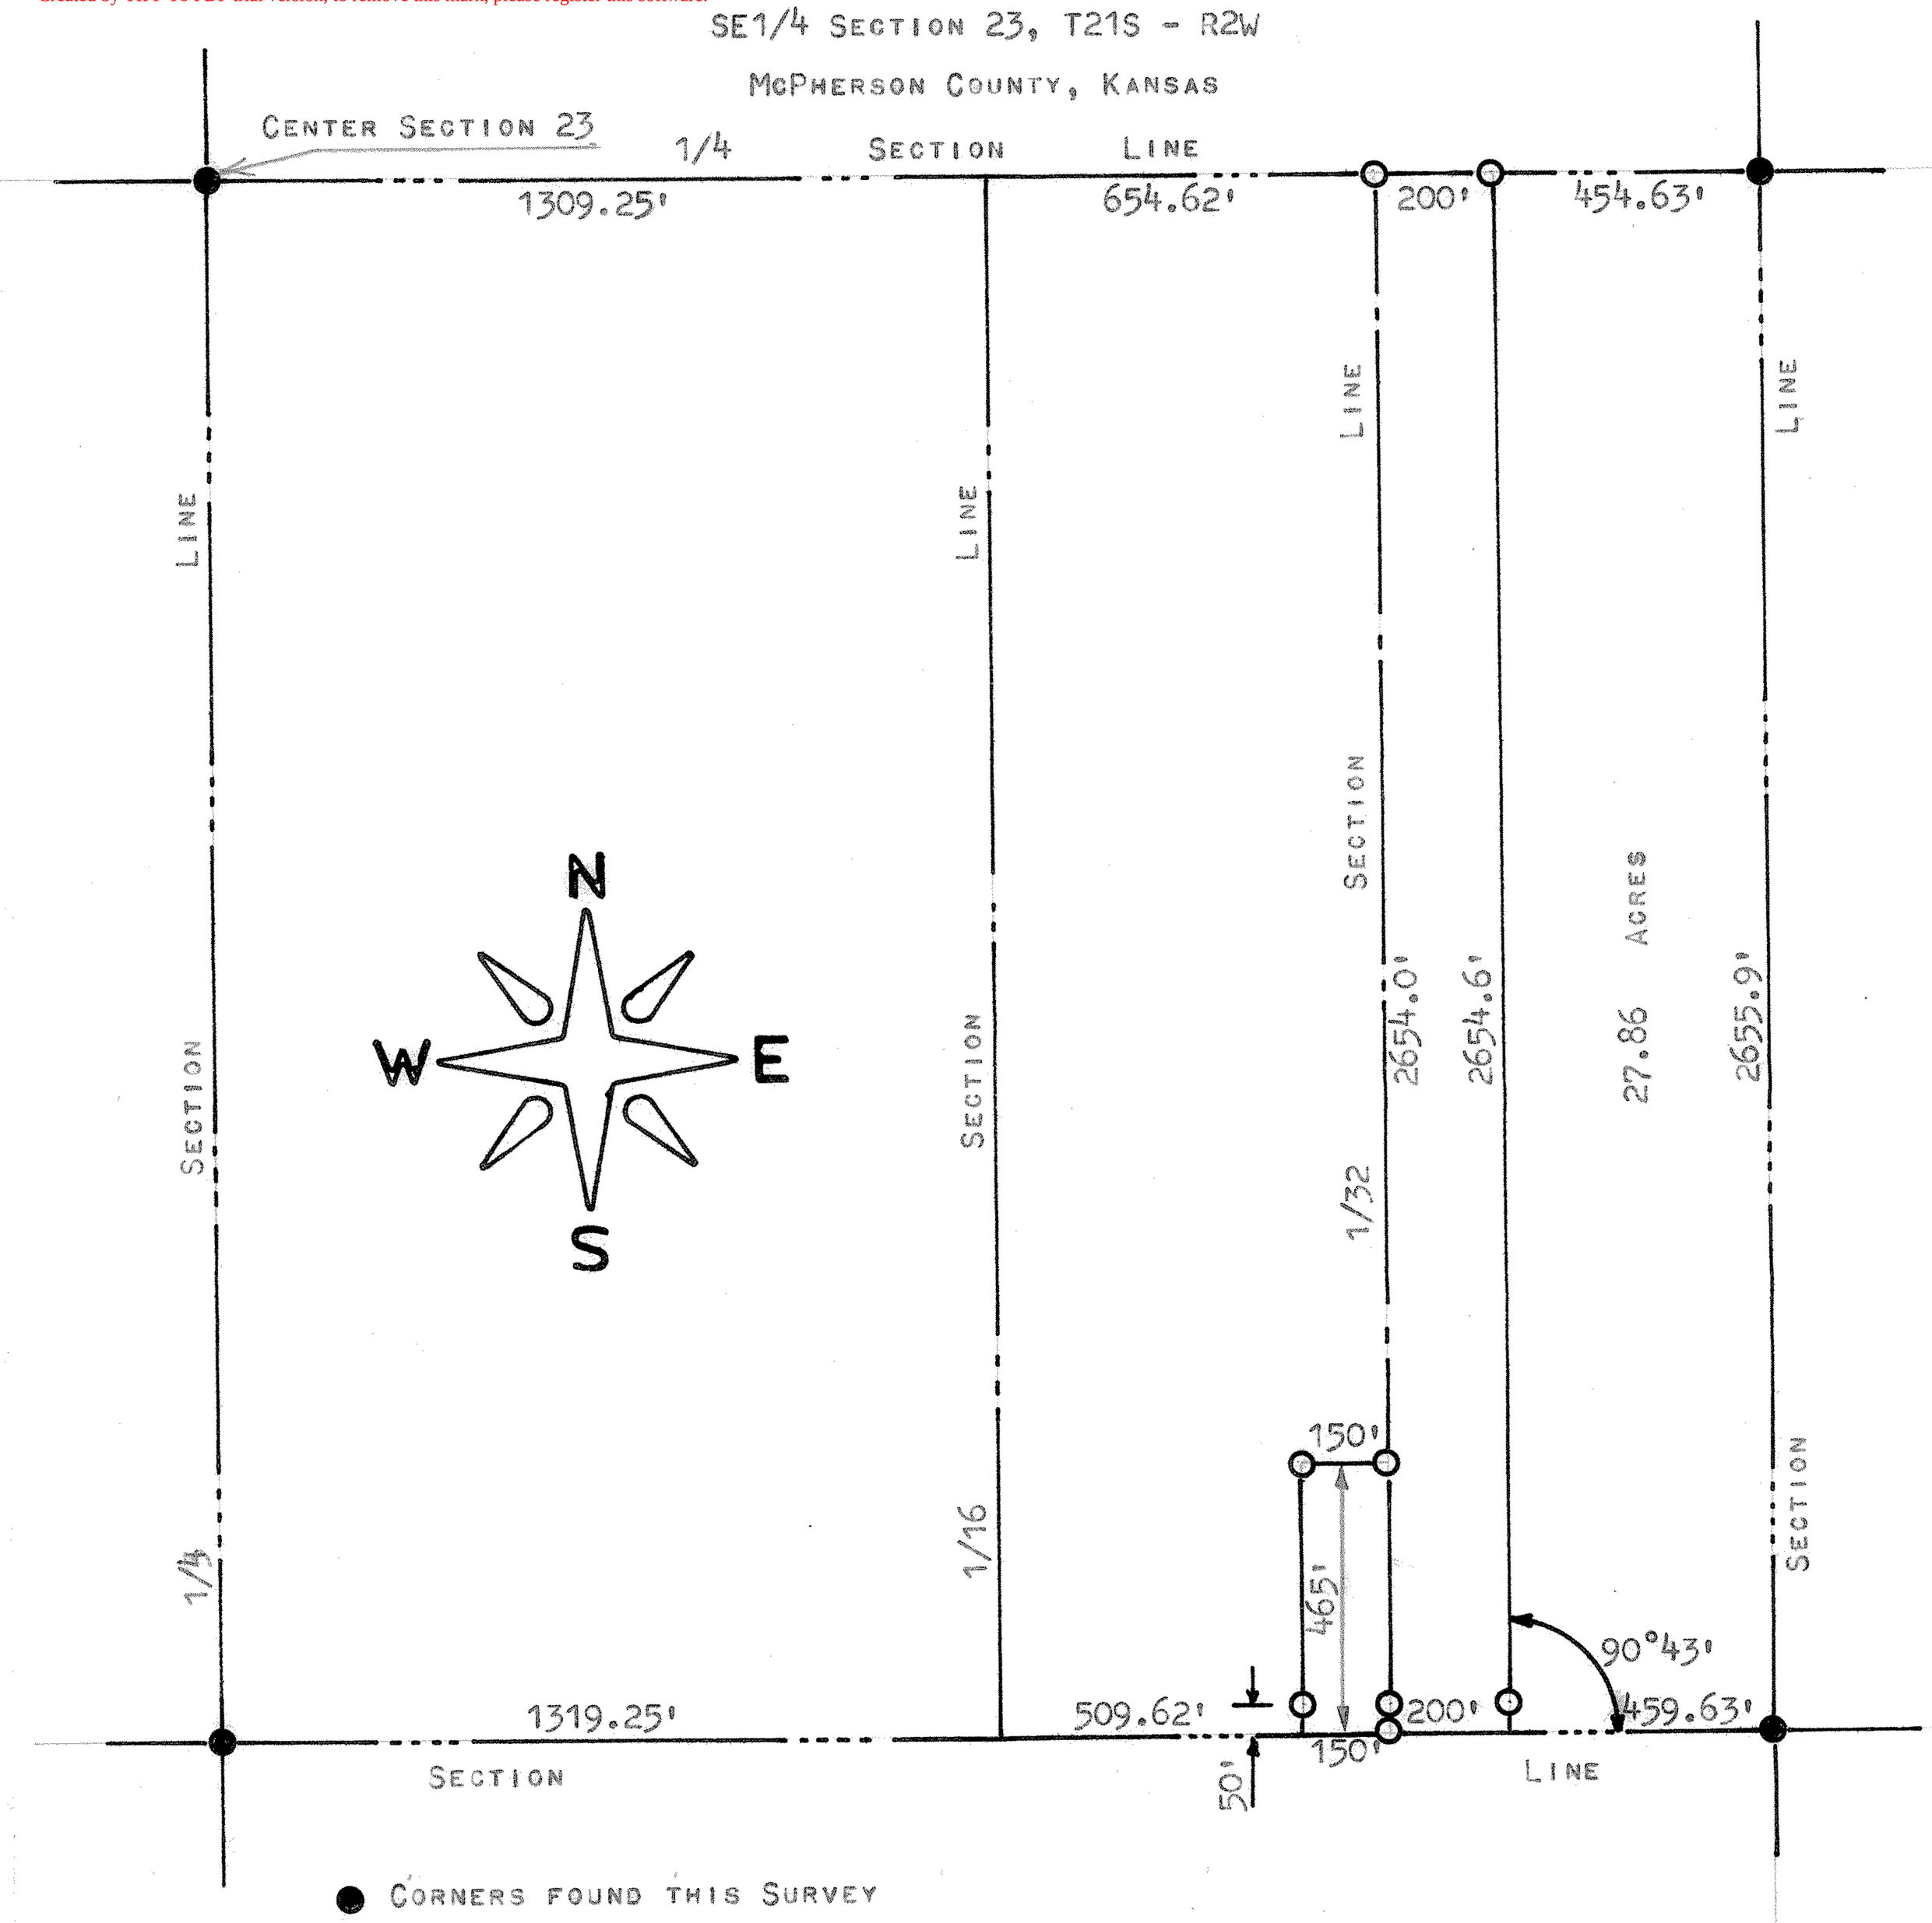

● CORNERS FOUND THIS SURVEY

O 5/8" REBAR SET THIS SURVEY

STATE OF KANSAS)
COUNTY OF MCPHERSON) SS

I, F. R. RANKIN, COUNTY ENGINEER OF MCPHERSON CO., KANSAS DO HEREBY CERTIFY THAT UNDER MY SUPERVISION A SURVEY WAS MADE OF A TRACT OF LAND IN THE E1/2 OF THE SE1/4 OF SECTION 23, T21S - R2W OF THE 6TH P.M. AND DESCRIBED AS FOLLOWS:

BEGINNING AT THE SW CORNER OF THE E1/2,E1/2,SE1/4 OF SAID SECTION 23, THENCE WEST ON SECTION LINE 150 FEET, THENCE NORTH 465 FEET, THENCE EAST 150 FEET TO THE WEST LINE OF THE E1/2,E1/2,SE1/4, THENCE NORTH ON SAID LINE 2189 FEET TO THE NORTH LINE OF THE SE1/4, THENCE EAST 200 FEET ON SAID LINE, THENCE SOUTH 2654.6 FEET TO THE SOUTH LINE OF SAID SE1/4, THENCE WEST 200 FEET TO THE PLACE OF BEGINNING.

AND THE ABOVE PLAT IS A TRUE EXHIBIT OF SAID SURVEY AS FAR AS IT IS KNOWN TO ME.

SURVEY CALLED FOR BY THE CITY OF MOUNDRIDGE

SIGNED ON THIS [illegible] DAY OF JULY, 1970.

F. R. RANKIN
COUNTY ENGINEER
MCPHERSON CO., KANSAS

F. R. RANKIN LICENSED 799 KANSAS PROFESSIONAL ENGINEER

MICROFILM