http://www.adultpdf.com
Created by TIFF To PDF trial version, to remove this mark, please register this software.

A SURVEY IN THE NW1/4 SW1/4 SECTION 23
T21S, R2W, 6TH P.M.

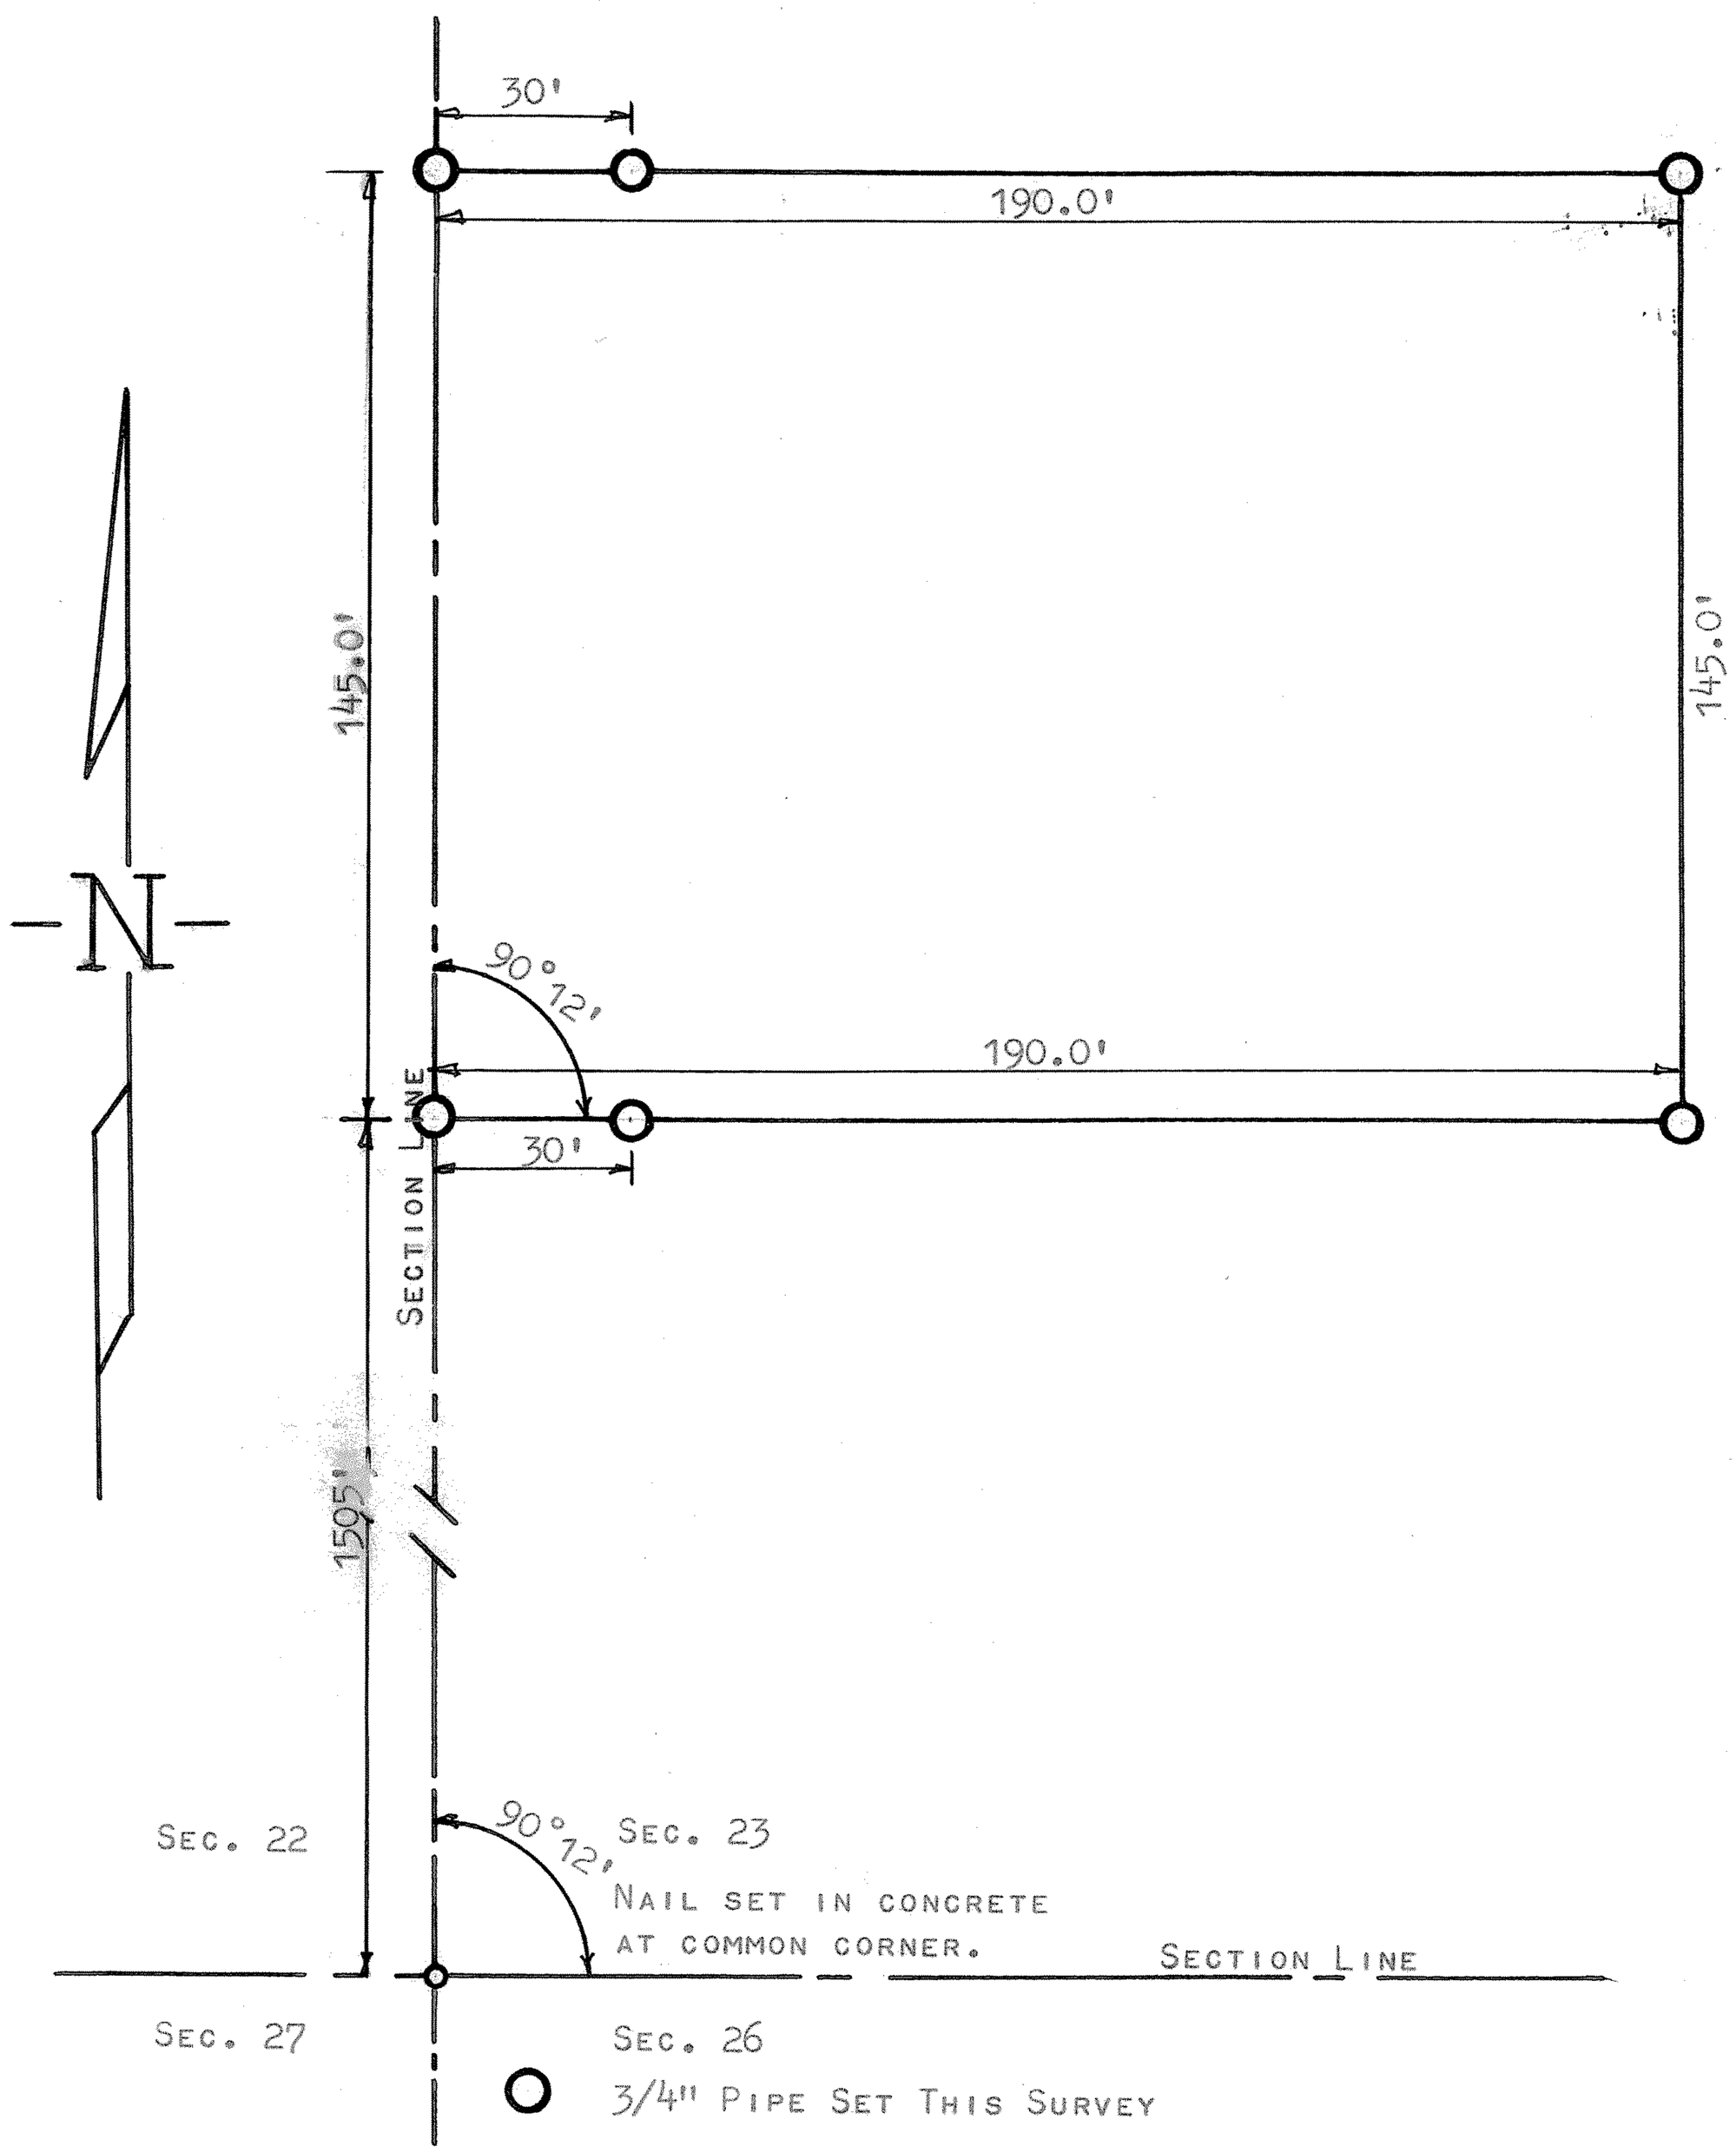

STATE OF KANSAS)
COUNTY OF MCPHERSON) SS

I, FRANCIS D. WAGNER, COUNTY ENGINEER OF MCPHERSON COUNTY, MCPHERSON, KANSAS DO HEREBY CERTIFY, THAT I DID CAUSE TO BE DONE ON THE 23RD DAY OF JUNE, 1960 A SURVEY IN THE NW1/4 SW1/4 SECTION 23, T21S, R2W OF THE 6TH P.M. AND DESCRIBED AS FOLLOWS:

BEGINNING AT A POINT 1505' FEET NORTH OF THE SOUTHWEST CORNER OF THE SOUTHWEST QUARTER OF SECTION 23, T21S, R2W AS PLACE OF BEGINNING; THENCE EAST 190' FEET PARALLEL TO THE SOUTH SECTION LINE; THENCE NORTH 145' FEET PARALLEL TO THE WEST SECTION LINE; THENCE WEST 190' FEET TO THE SECTION LINE; THENCE SOUTH 145' FEET TO THE PLACE OF BEGINNING,

AND THAT THE ACCOMPANYING PLAT IS A TRUE EXHIBIT OF SAID SURVEY.

FRANCIS D. WAGNER LICENSED 1273 KANSAS PROFESSIONAL ENGINEER

Francis D. Wagner
FRANCIS D. WAGNER
COUNTY ENGINEER
MCPHERSON COUNTY

24 JUNE, 1960

MICROFILM