http://www.adultpdf.com
Created by TIFF To PDF trial version, to remove this mark, please register this software.

A SURVEY OF A TRACT OF LAND IN THE
SE 1/4, SECTION 23, T21S, R2W,
MCPHERSON COUNTY, KANSAS

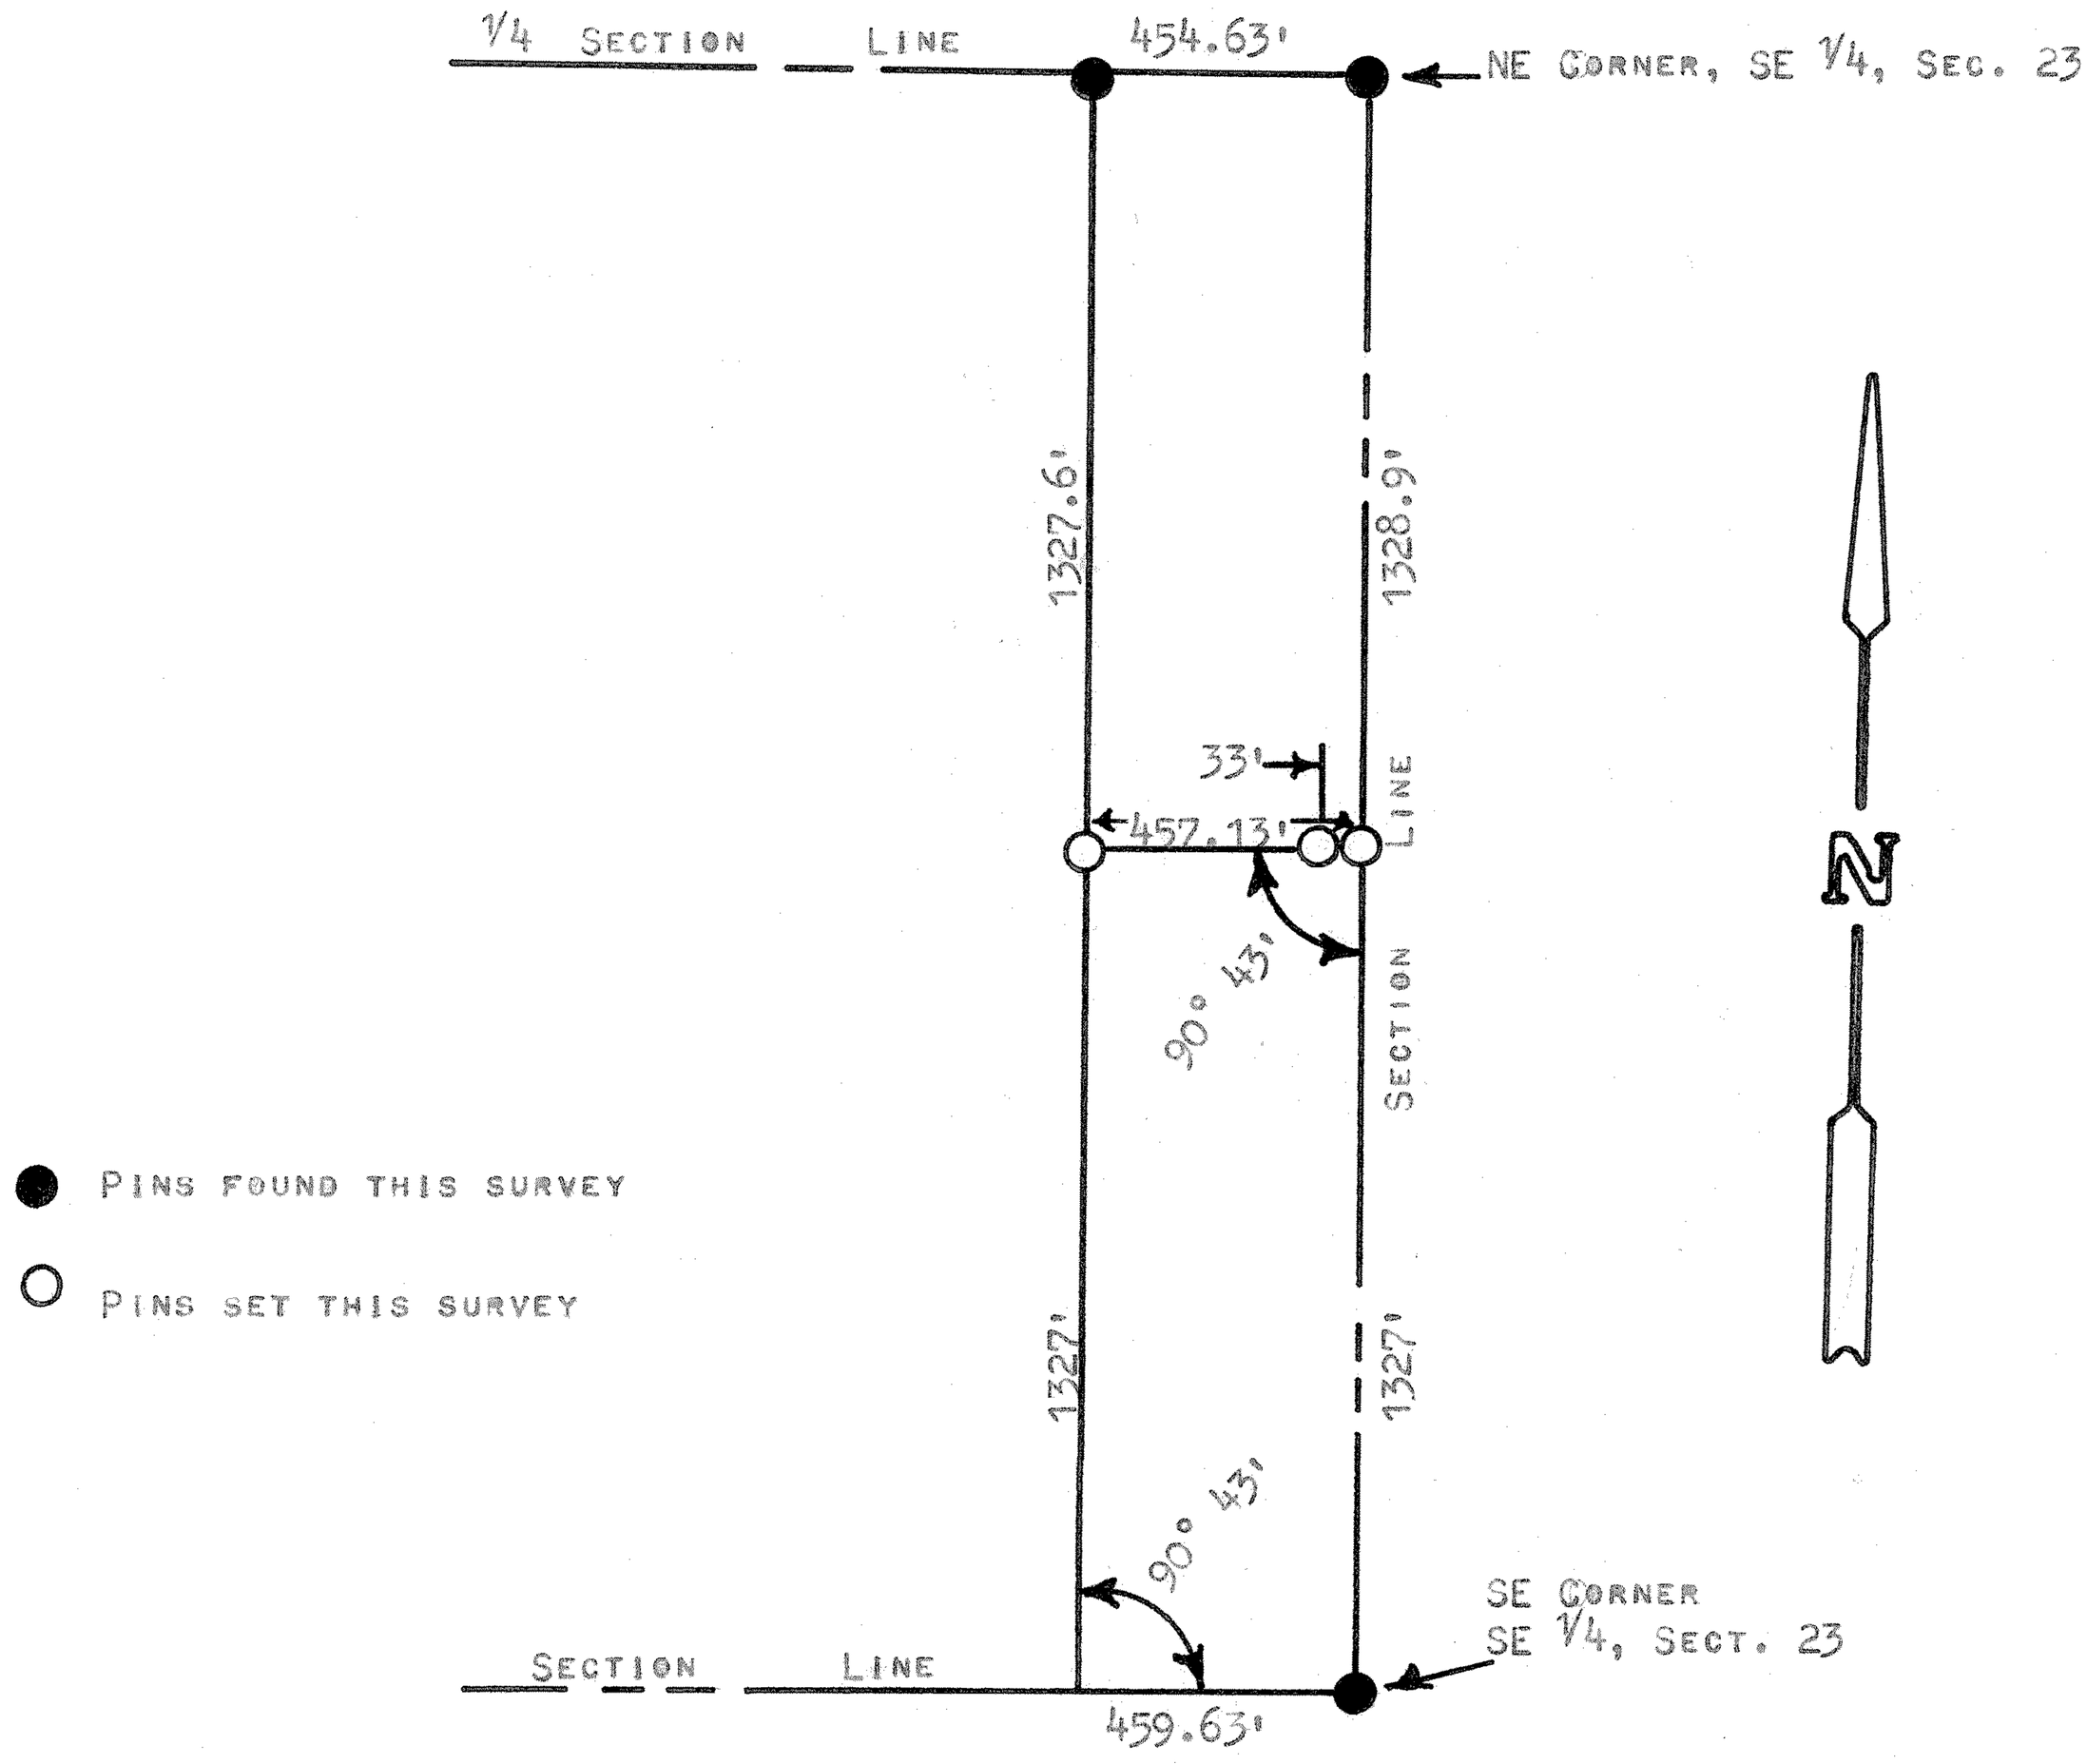

STATE OF KANSAS)
COUNTY OF MCPHERSON) SS

I, FRANCIS RANKIN, COUNTY ENGINEER OF MCPHERSON COUNTY, KANSAS, DO HEREBY CERTIFY THAT UNDER MY SUPERVISION A SURVEY WAS MADE OF A TRACT OF LAND IN THE SE 1/4, SECTION 23, T21S, R2W, OF THE 6TH P.M., AND DESCRIBED AS FOLLOWS:

COMMENCING AT THE SE CORNER OF SAID SECTION 23,; THENCE NORTH ON SECTION LINE 1327 FEET TO A POINT OF BEGINNING; THENCE WEST AT AN EXTERIOR ANGLE OF 90° 43', 457.13 FEET; THENCE NORTH PARALLEL WITH SECTION LINE 1327.6 FEET TO 1/4 SECTION LINE; THENCE EAST ON 1/4 SECTION LINE 454.63 FEET; THENCE SOUTH 1328.9 FEET ON SECTION LINE TO POINT OF BEGINNING.

SAID TRACT CONTAINS 13.9 ACRES, MORE OR LESS, AND I ALSO CERTIFY THAT THE ABOVE PLAT IS A TRUE EXHIBIT OF SAID SURVEY AS FAR AS IT IS KNOWN TO ME.

SURVEY CALLED FOR BY KEN GOERING.

SIGNED THIS 23 DAY OF JULY, 1973.

F. R. Rankin P.E.
F. R. RANKIN
COUNTY ENGINEER
MCPHERSON COUNTY, KANSAS

F. R. RANKIN
LICENSED
799
KANSAS
PROFESSIONAL ENGINEER

MICROFILM