http://www.adultpdf.com
Created by TIFF To PDF trial version, to remove this mark, please register this software.

A SURVEY OF A TRACT OF LAND IN THE
E1/2, SE1/4, SECTION 24, T21S, R2W
MCPHERSON COUNTY, KANSAS

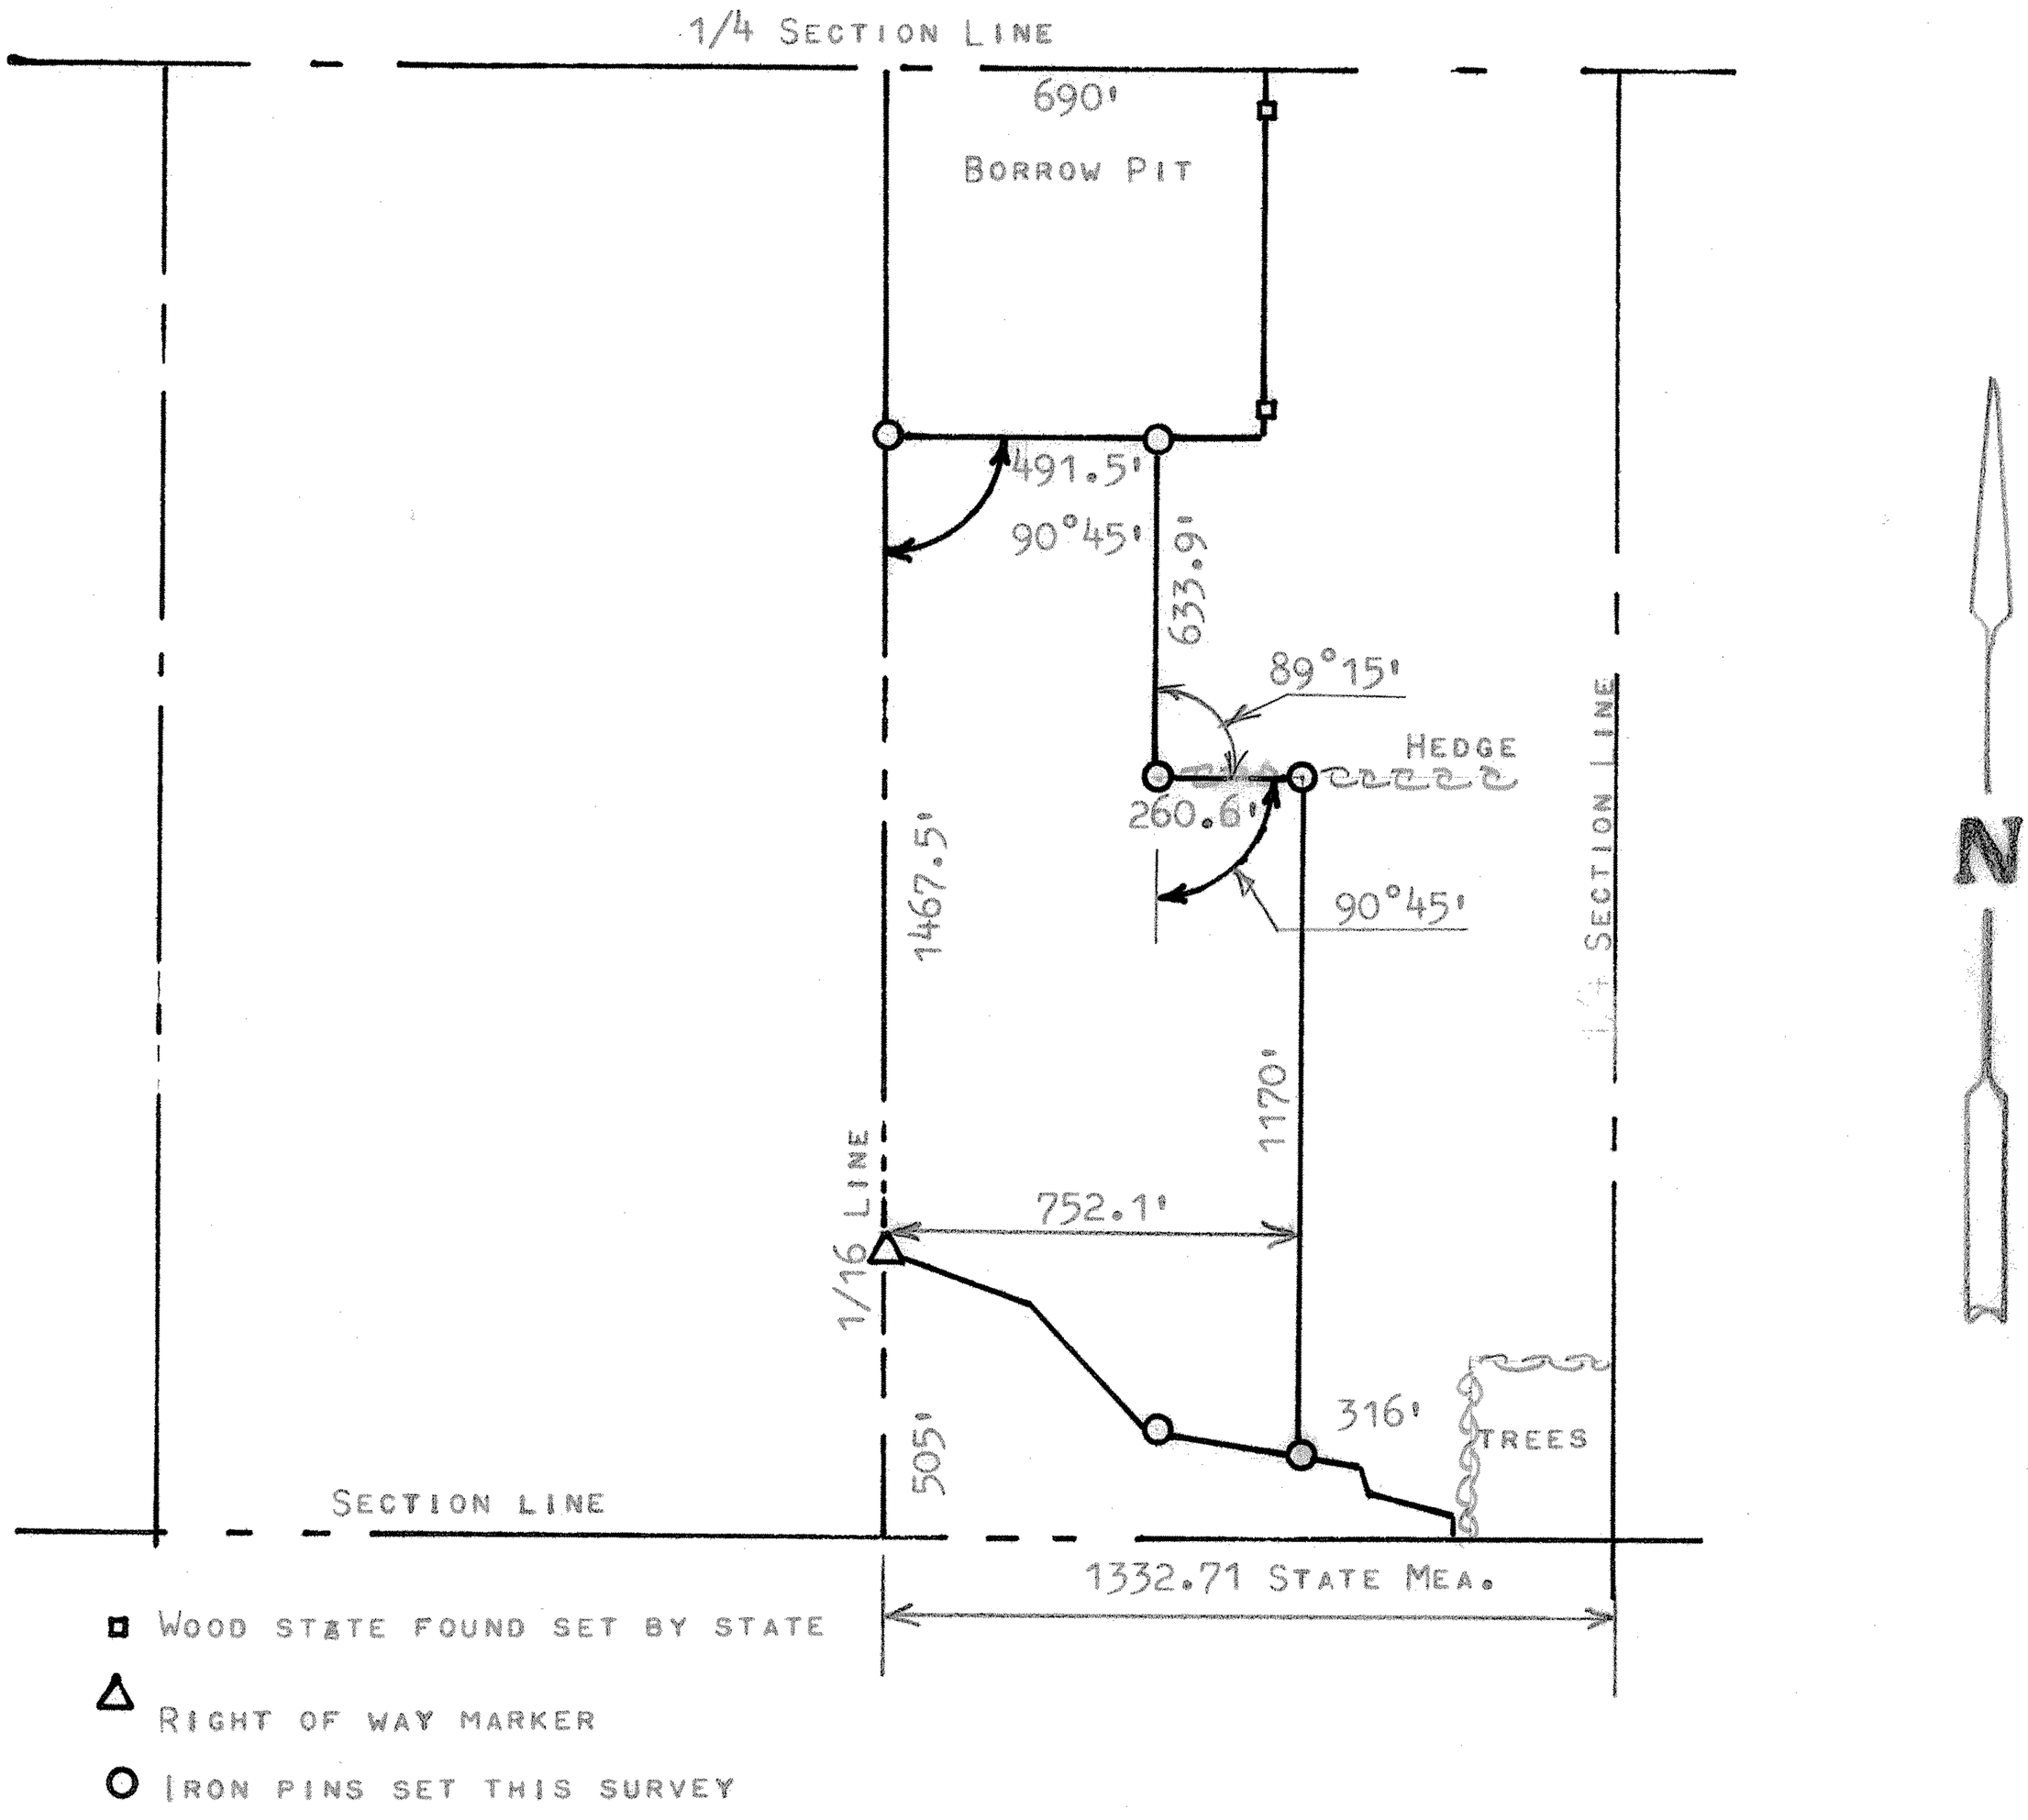


STATE OF KANSAS )
COUNTY OF MCPHERSON ) SS

I, MELVIN FERGUSON, PROFESSIONAL ENGINEER OF THE STATE OF KANSAS DO HEREBY CERTIFY THAT UNDER MY SUPERVISION A SURVEY WAS MADE IN THE E1/2, SE1/4, OF SECTION 24, T21S, R2W OF THE 6TH P.M. AND DESCRIBED AS FOLLOWS;
BEGINNING 505 FEET NORTH OF THE SOUTHWEST CORNER OF SAID EAST HALF OF THE SOUTHEAST QUARTER, SECTION 24, T21S, R2W; THENCE NORTH ON 1/16 LINE 1467.5 FEET; THENCE EAST INTERIOR ANGLE OF 90°45', A DISTANCE OF 491.5 FEET; THENCE SOUTH PARALLEL WITH 1/16 LINE 633.9 FEET; THENCE EAST EXTERIOR ANGLE OF 89°15' A DISTANCE OF 260.6 FEET; THENCE SOUTH PARALLEL WITH 1/16 LINE 1170 FEET AND TO THE ROAD RIGHT OF WAY LINE; THENCE NORTHWESTERLY ALONG HIGHWAY RIGHT OF WAY TO THE PLACE OF BEGINNING, SAID TRACT OF LAND CONTAINS 25.0 ACRES MORE OR LESS, AND THAT THE ABOVE PLAT IS A TRUE EXHIBIT OF SAID SURVEY AS FAR AS IT IS KNOWN TO ME.

SURVEY CALLED FOR BY L.A. DUGAN

SIGNED THIS 30th DAY OF NOVEMBER, 1976,

MELVIN FERGUSON
PROFESSIONAL ENGINEER
McPHERSON, KANSAS

MELVIN V. FERGUSON
LICENSED
6772
KANSAS
PROFESSIONAL ENGINEER

MICROFILM
MICROFILM