http://www.addtpdf.com
Created by TIFF To PDF trial version, to remove this mark, please register this software.

A PLAT OF A SURVEY IN THE

SE¼ Sec. 24, T21S, R2W. OF the 6th P.M.

McPHERSON, COUNTY, KANSAS

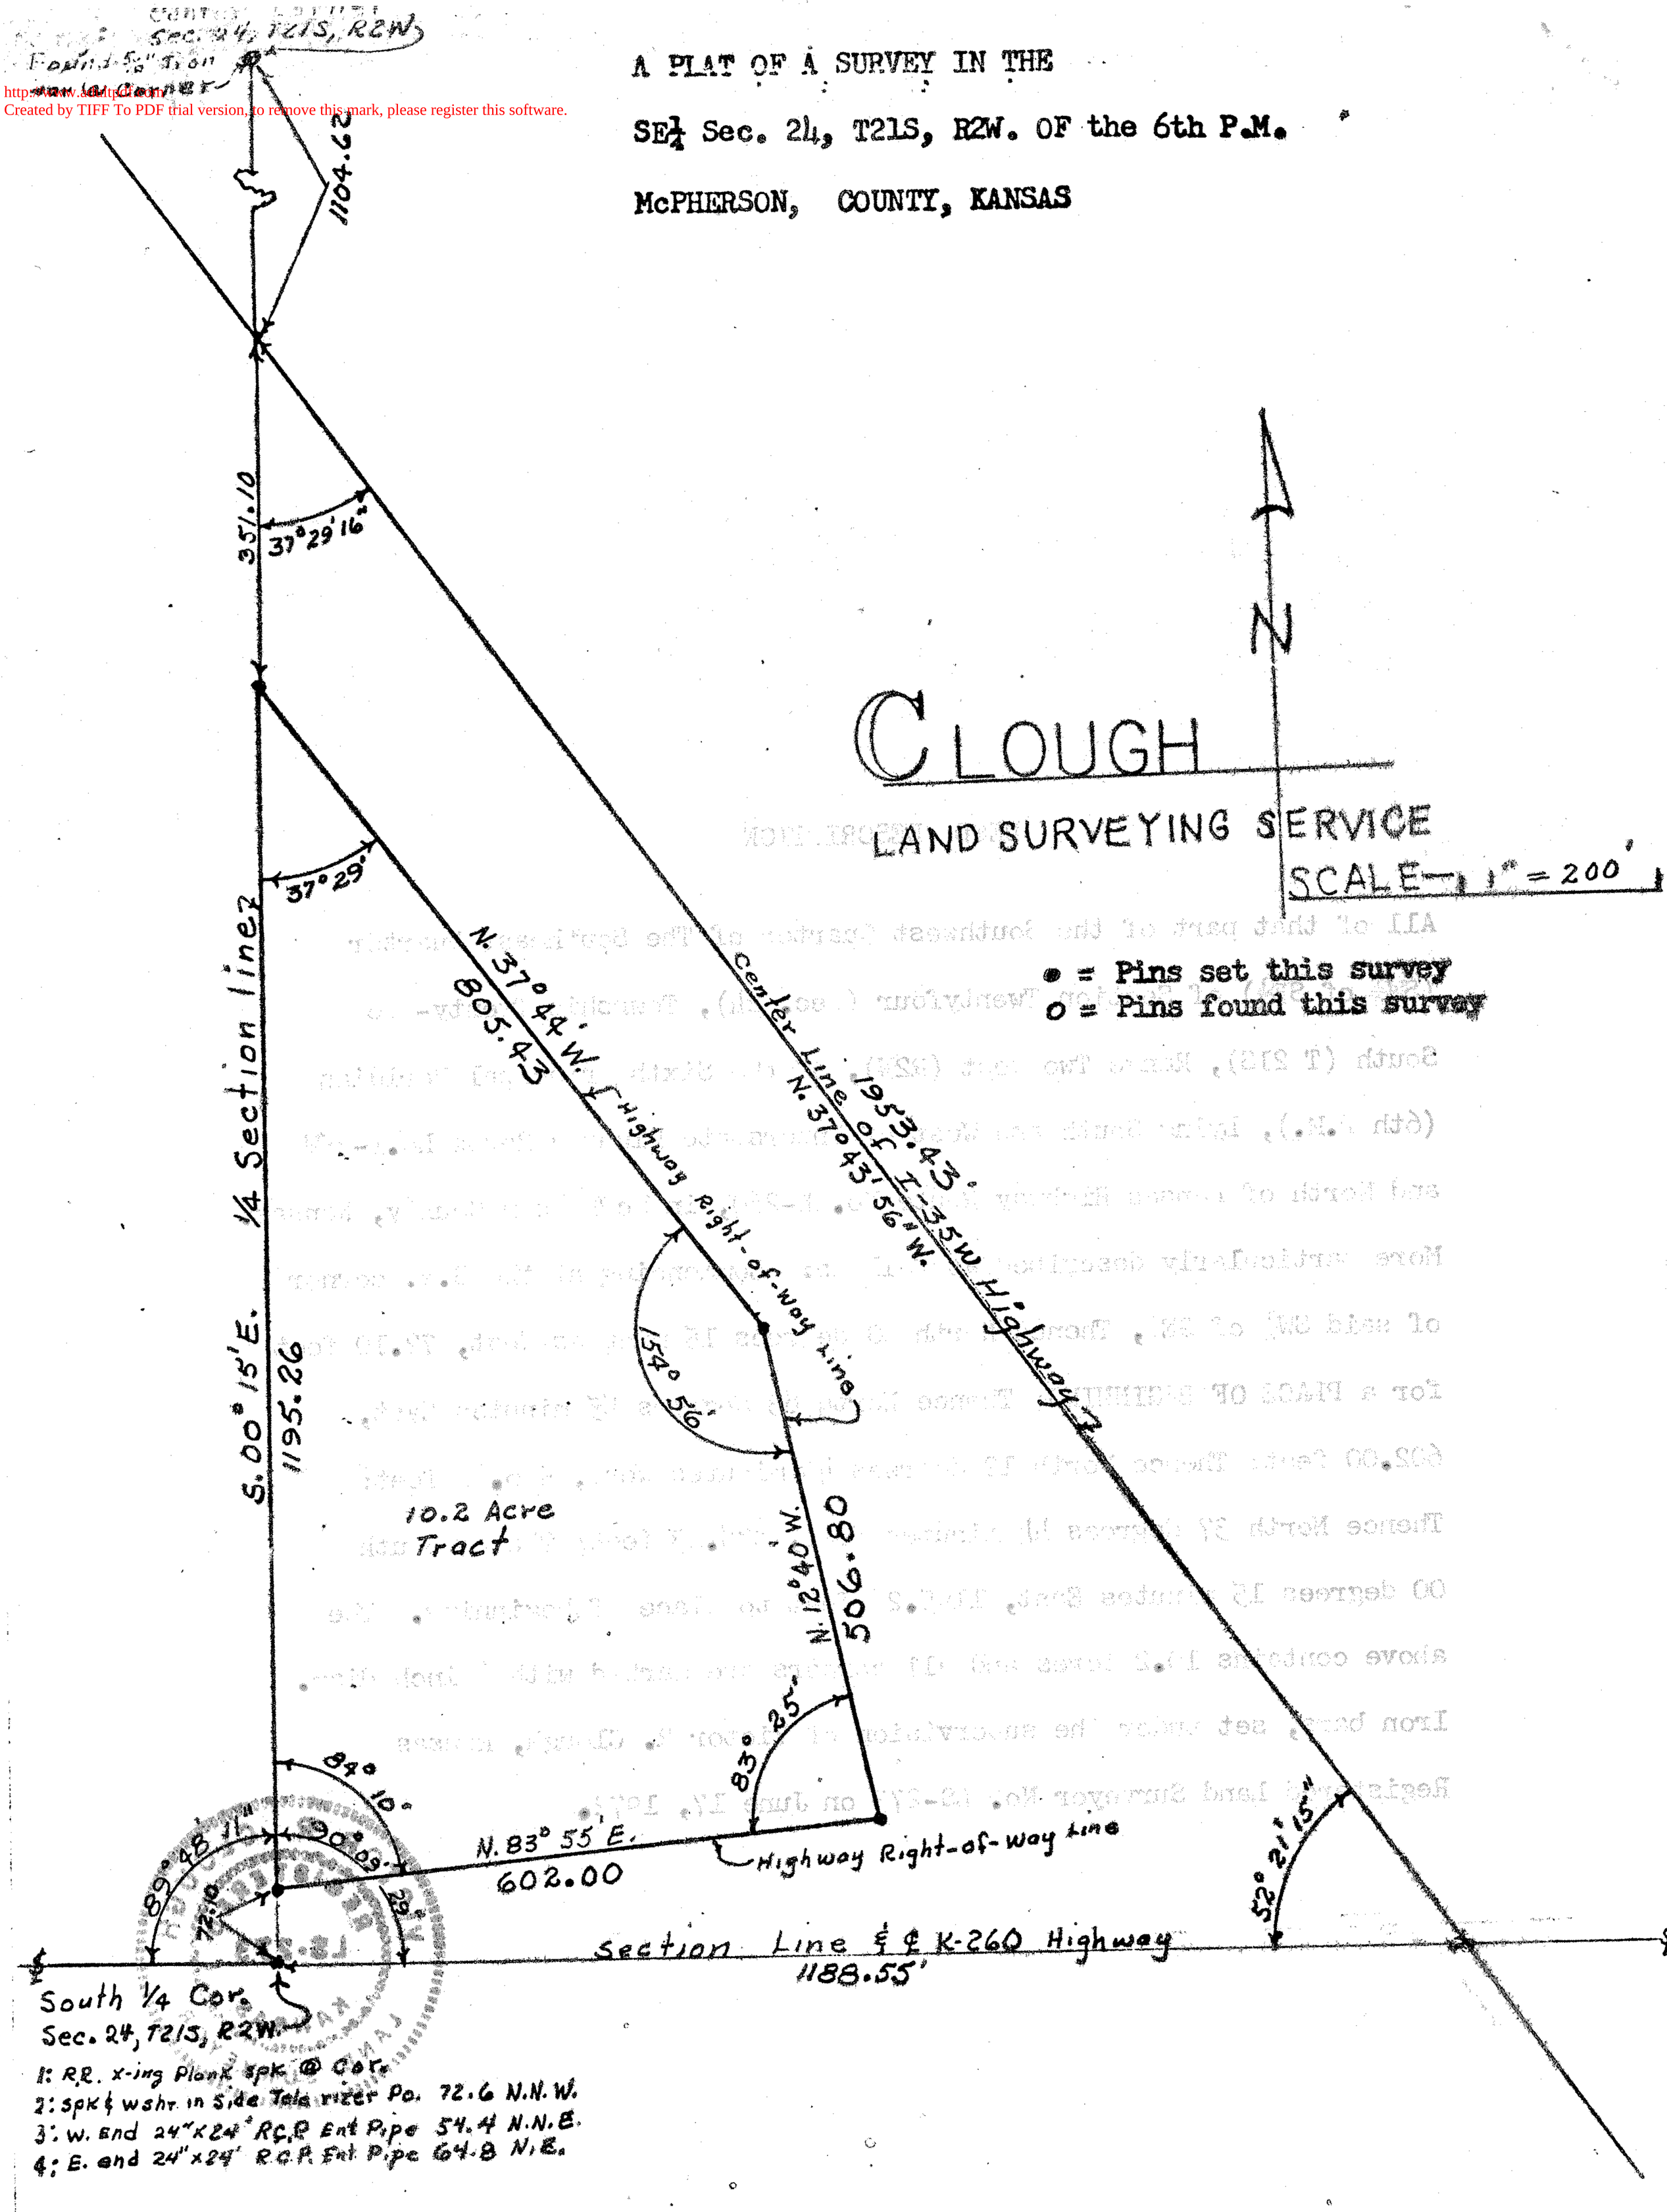

I Victor R. Clough, being a Kansas Registered Land Surveyor No. LS-273, do certify the above plat to be true and correct, as surveyed by me on this 17th day of June, 1972.

VICTOR R. CLOUGH
REGISTERED
LS-273
KANSAS
LAND SURVEYOR

MICROFILM

http://www.adultpdf.com
Created by TIFF To PDF trial version, to remove this mark, please register this software.

DEED DESCRIPTION

All of that part of the Southwest Quarter of The Southeast Quarter (SW¼ of SE¼) of Section Twentyfour (Sec. 24), Township Twenty-one South (T 21S), Range Two West (R2W), of the Sixth Principal Meridian (6th P.M.), Lying South and West of Interstate Highway Route No.I-35W and North of Kansas Highway Route No. K-260, in McPherson County, Kansas. More particularly described as follows: Commencing at the S.W. corner of said SW¼ of SE¼, Thence North 00 degrees 15 minutes West, 72.10 feet for a PLACE OF BEGINNING; Thence North 83 degrees 55 minutes East, 602.00 feet; Thence North 12 degrees 40 minutes West, 506.80 feet; Thence North 37 degrees 44 minutes West, 805.43 feet; Thence South 00 degrees 15 minutes East, 1195.26 feet to place of beginning. The above contains 10.2 Acres and all corners are marked with ½ inch diam. Iron bars, set under the supervision of Victor R. Clough, Kansas Registered Land Surveyor No. LS-273 on June 17, 1972.

VICTOR R. CLOUGH
REGISTERED
LS-273
KANSAS
LAND SURVEYOR