http://www.adultpdf.com
Created by TIFF To PDF trial version, to remove this mark, please register this software.

A SURVEY IN THE N½ SW¼ SECTION 26, T21S, R2W, 6th P.M.

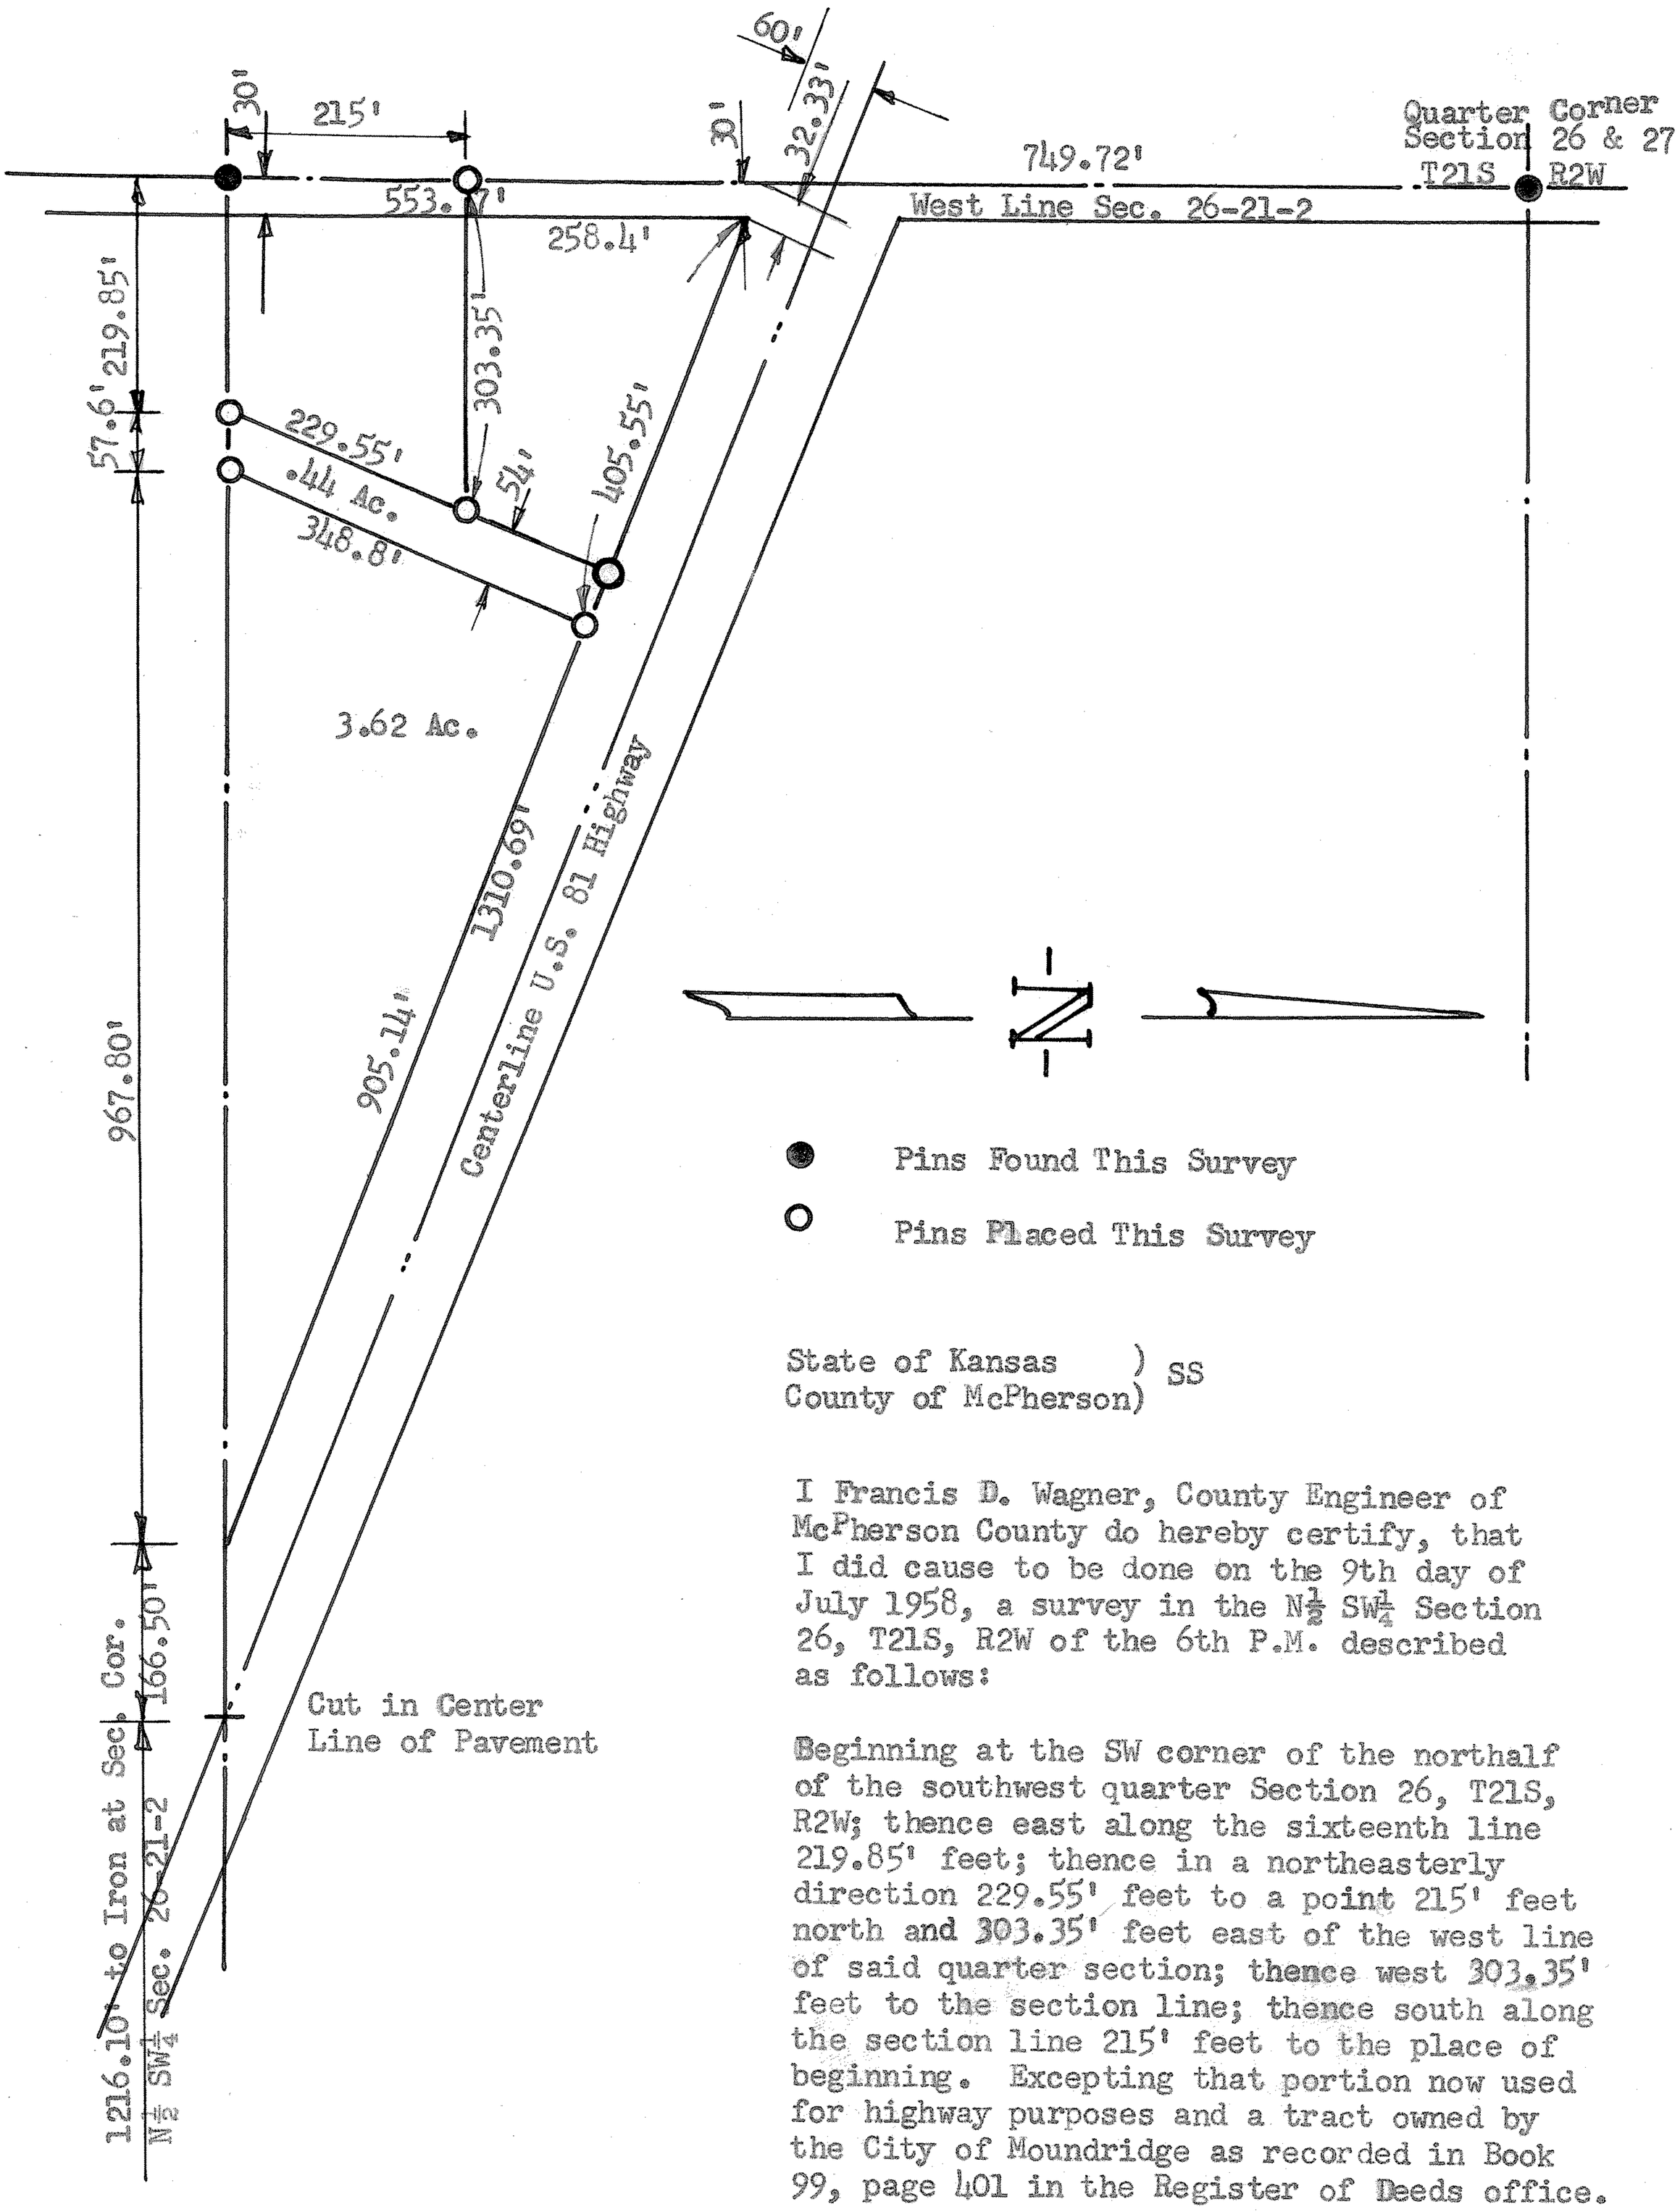

State of Kansas)
County of McPherson) SS

I Francis D. Wagner, County Engineer of McPherson County do hereby certify, that I did cause to be done on the 9th day of July 1958, a survey in the N½ SW¼ Section 26, T21S, R2W of the 6th P.M. described as follows:

Beginning at the SW corner of the northalf of the southwest quarter Section 26, T21S, R2W; thence east along the sixteenth line 219.85' feet; thence in a northeasterly direction 229.55' feet to a point 215' feet north and 303.35' feet east of the west line of said quarter section; thence west 303.35' feet to the section line; thence south along the section line 215' feet to the place of beginning. Excepting that portion now used for highway purposes and a tract owned by the City of Moundridge as recorded in Book 99, page 401 in the Register of Deeds office.

And that the accompanying plat is a true exhibit of said survey.

Francis D. Wagner
County Engineer
McPherson County

July 16, 1958

MICROFILM