http://www.adultpdf.com
Created by TIFF To PDF trial version, to remove this mark, please register this software.

A SURVEY OF THE SE 1/4 NW 1/4 SECTION 26, T21S, R2W

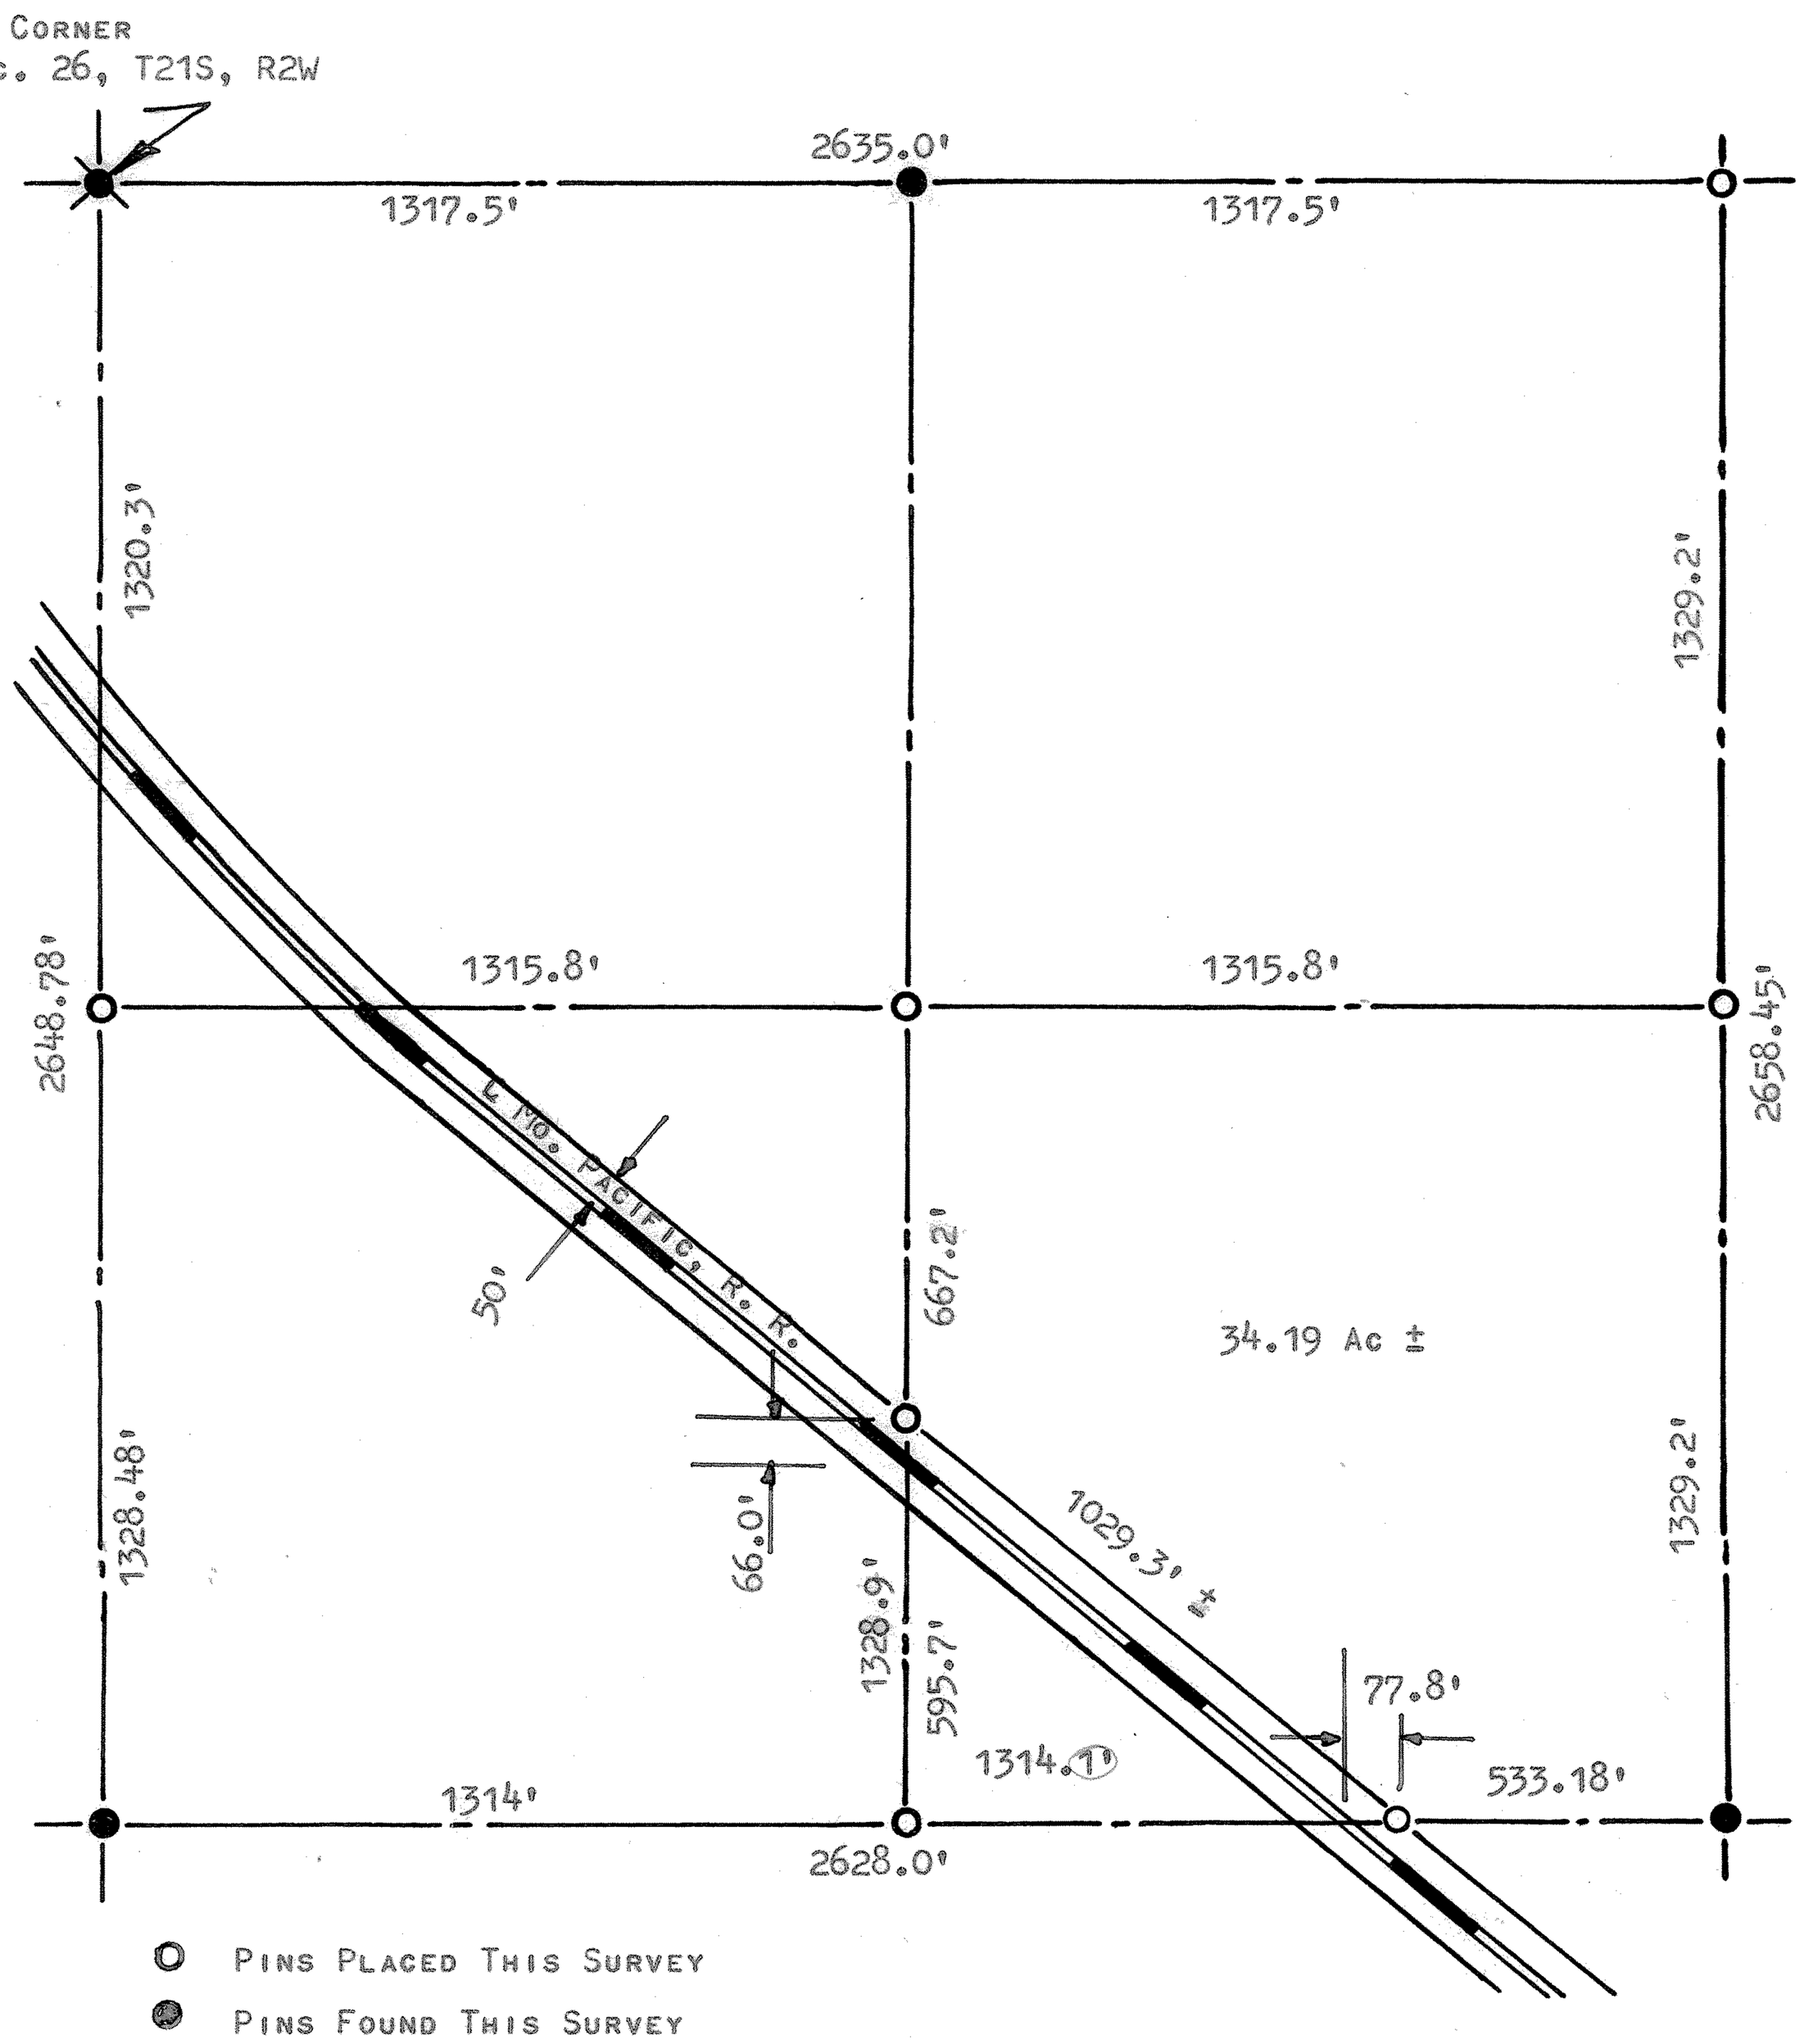

STATE OF KANSAS)
COUNTY OF McPHERSON) SS

I, FRANCIS D. WAGNER, COUNTY ENGINEER, OF McPHERSON COUNTY DO HEREBY CERTIFY THAT I DID CAUSE TO BE DONE ON THE 11TH DAY OF DECEMBER, 1958 A SURVEY OF THE FOLLOWING DESCRIBED TRACT OF LAND:

ALL THAT PART OF THE SE 1/4 - NW 1/4 SECTION 26, T21S, R2W OF THE SIXTH P.M. LYING NORTH OF THE MISSOURI PACIFIC RAILROAD RIGHT-OF-WAY. SAID TRACT OF LAND CONTAINS 34 ACRES MORE OR LESS,

AND THAT THE ACCOMPANYING PLAT IS A TRUE EXHIBIT OF SAID SURVEY.

Francis D. Wagner

FRANCIS D. WAGNER
COUNTY ENGINEER
McPHERSON COUNTY

DECEMBER 12, 1958

FRANCIS D. WAGNER LICENSED 1273 KANSAS PROFESSIONAL ENGINEER

MICROFILM