http://www.adultpdf.com
Created by TIFF To PDF trial version, to remove this mark, please register this software.

A SURVEY OF THE N½ NE¼ NW¼
SECTION 26, T21S, R2W

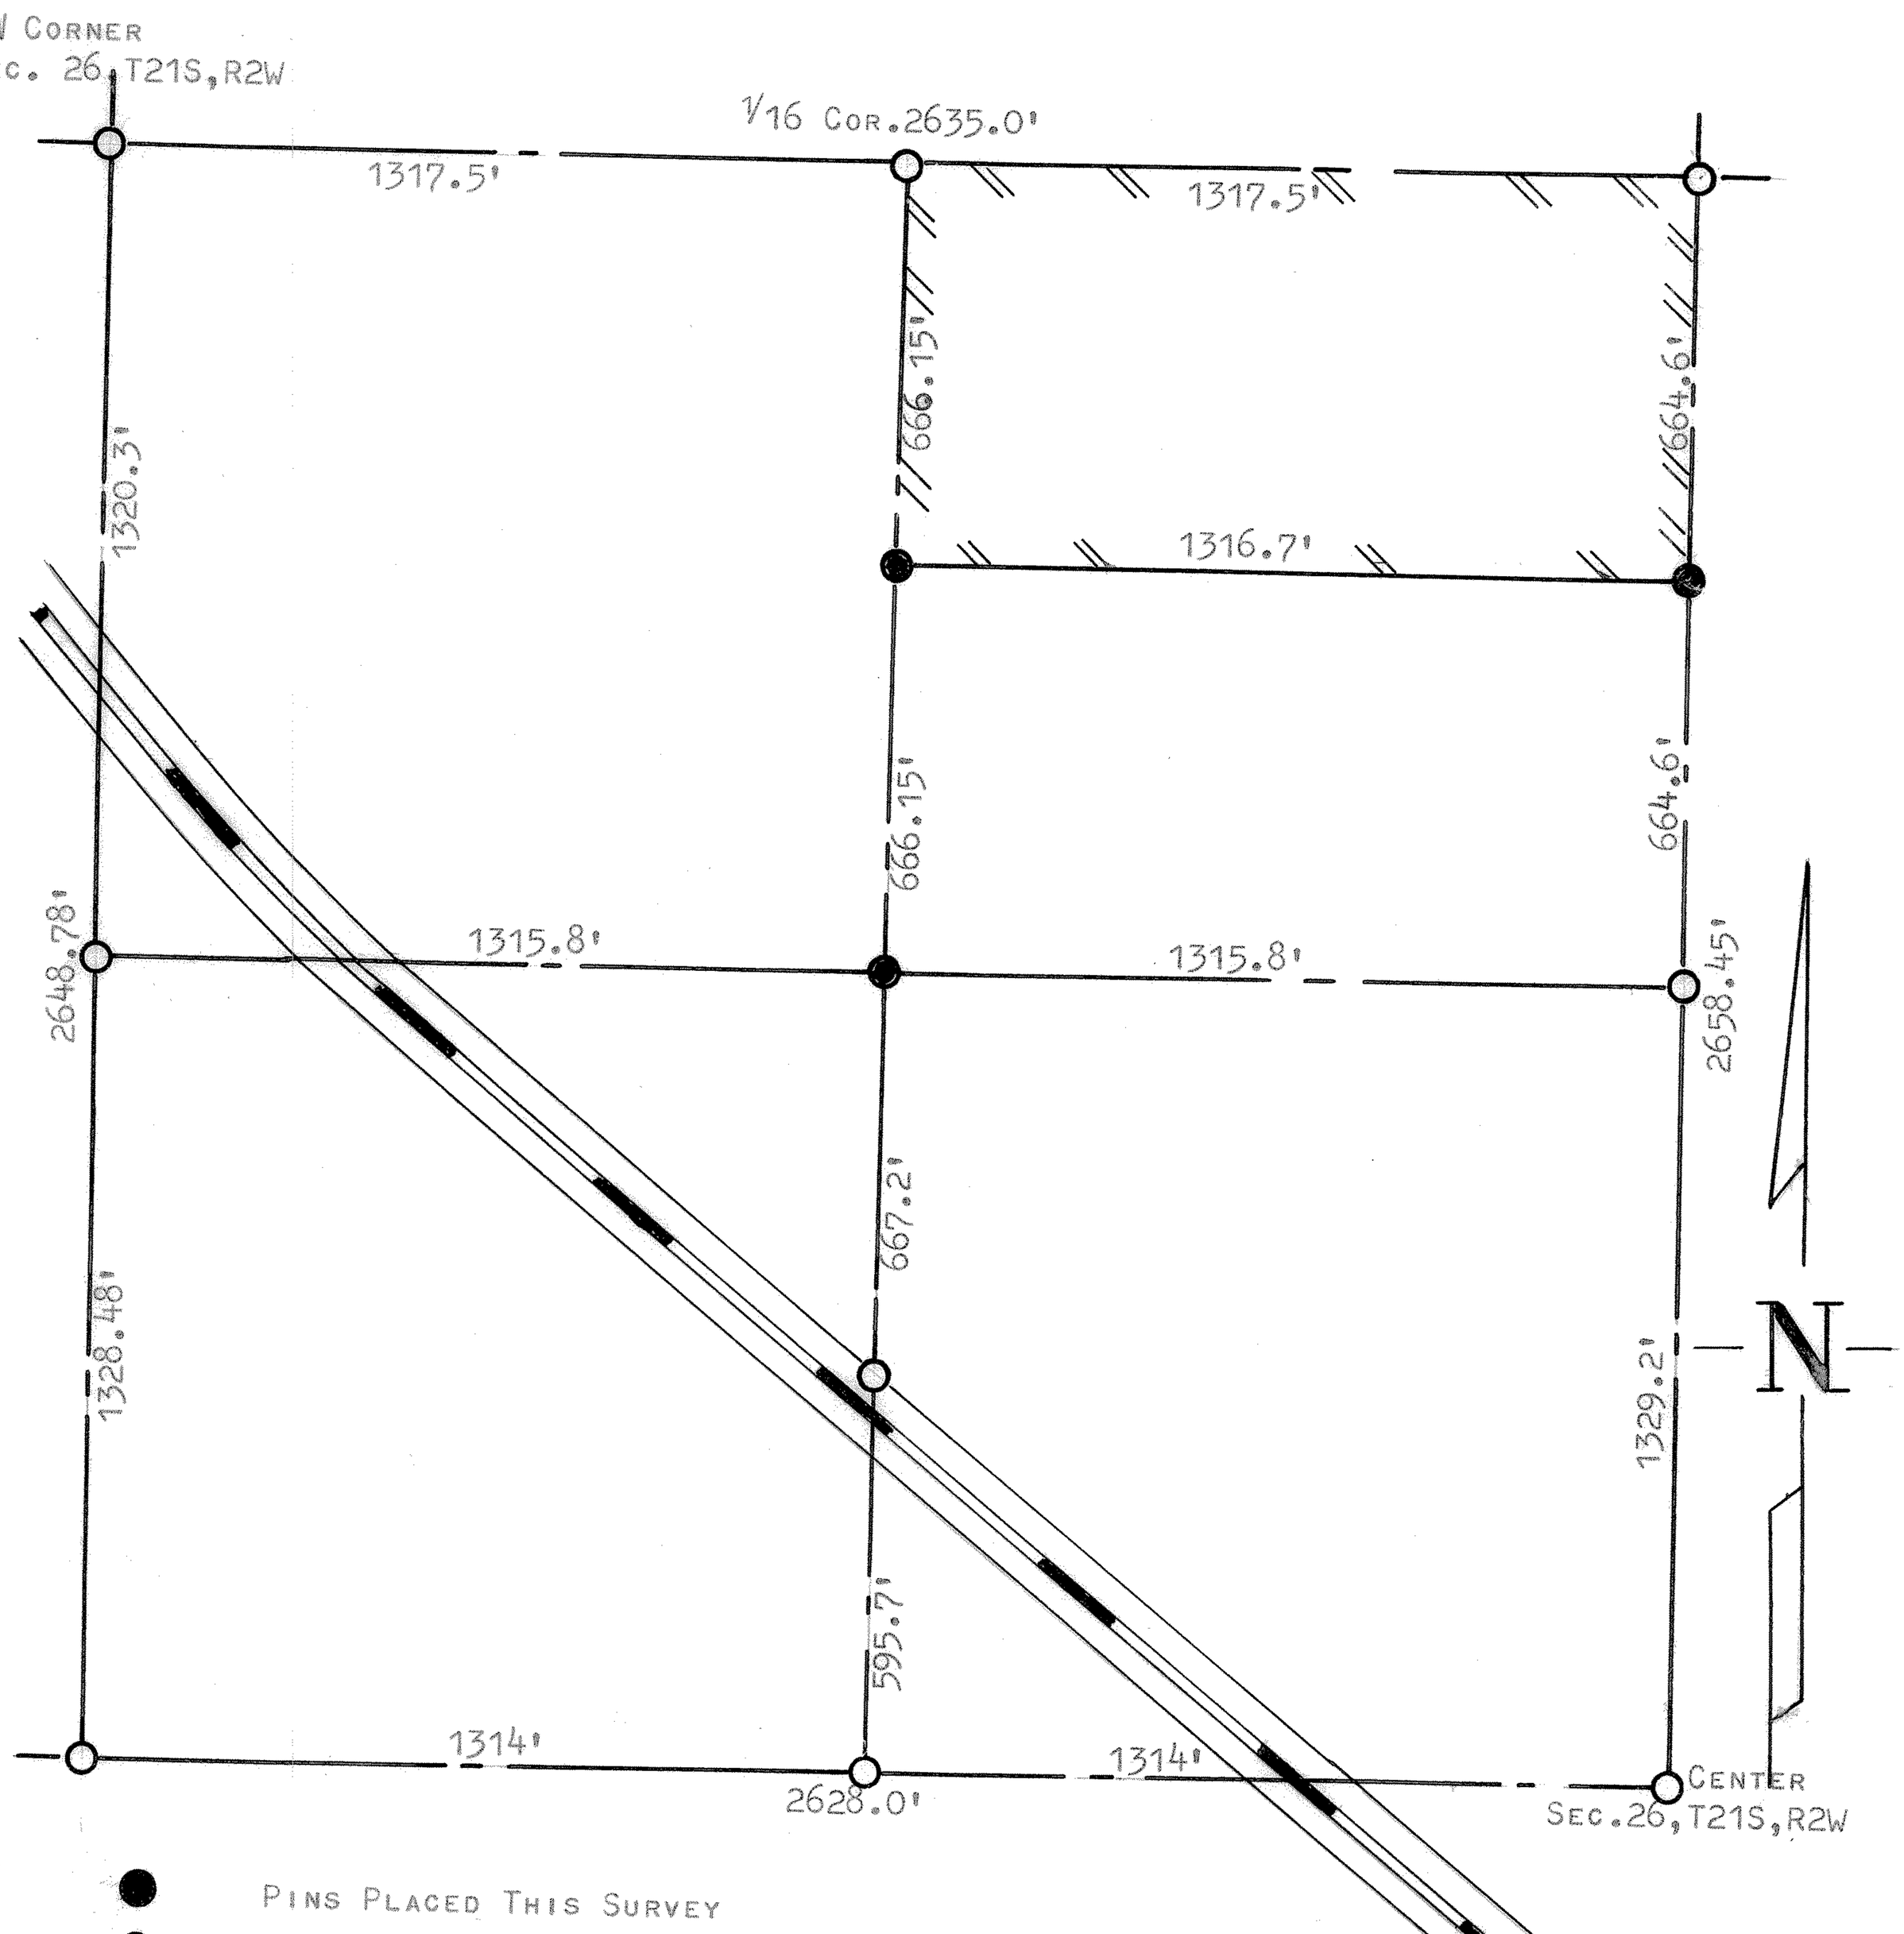

● PINS PLACED THIS SURVEY

○ PINS FOUND THIS SURVEY

STATE OF KANSAS)
COUNTY OF McPHERSON) SS

I, FRANCIS D. WAGNER, COUNTY ENGINEER, OF McPHERSON COUNTY, KANSAS DO HERBY CERTIFY THAT I DID CAUSE TO BE DONE ON THE 2ND DAY OF JANUARY, 1961, A SURVEY OF THE FOLLOWING DESCRIBED TRACT OF LAND.

ALL THAT PART OF THE N½, NE¼, NW¼ SECTION 26, T21S, R2W OF THE SIXTH P.M. AND THAT THE ACCOMPANYING PLAT IS A TRUE EXHIBIT OF SAID SURVEY.

Francis D. Wagner

FRANCIS D. WAGNER
COUNTY ENGINEER
McPHERSON COUNTY

JANUARY 3, 1961

FRANCIS D. WAGNER
LICENSED
1273
KANSAS
PROFESSIONAL ENGINEER

MICROFILM