http://www.adultpdf.com
Created by TIFF To PDF trial version, to remove this mark, please register this software.

SURVEY OF THE SE 1/4, NE 1/4
SECTION 26, TWP. 21S, RGE.2W
MC PHERSON, KANSAS

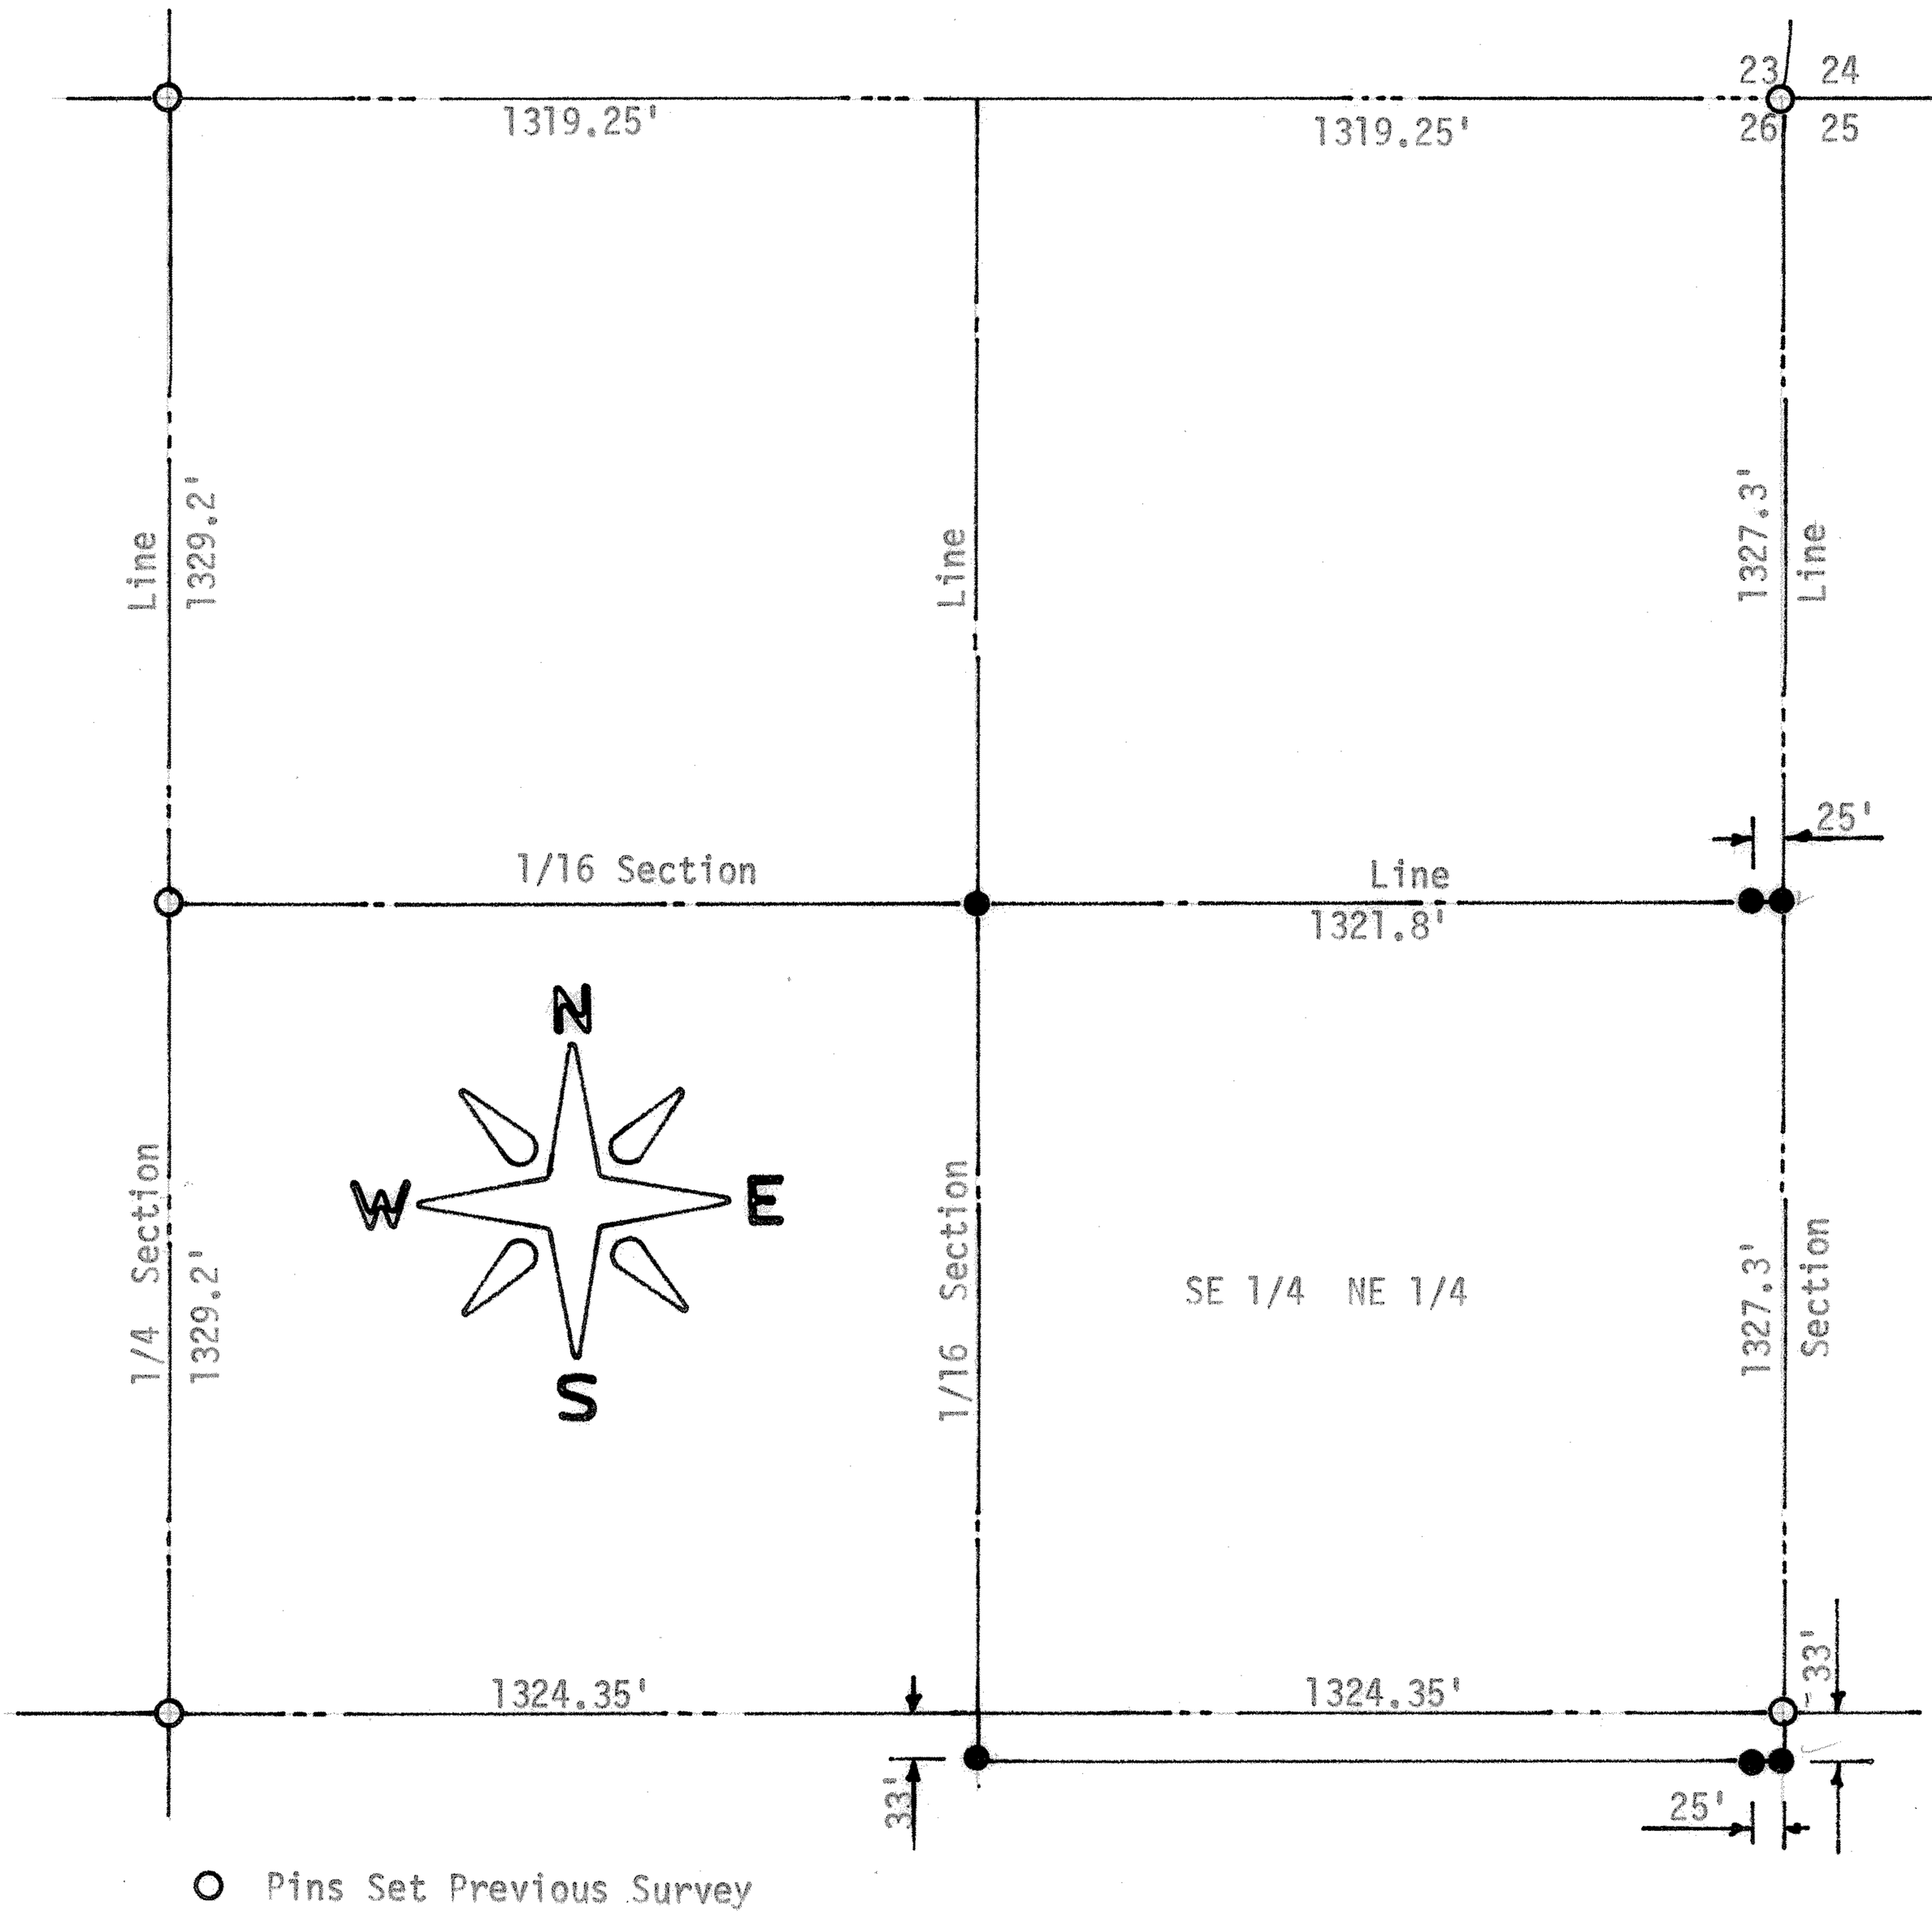

○ Pins Set Previous Survey
● Pins Set This Survey

State of Kansas)
County of McPherson) SS

I, F. R. Rankin, County Engineer of McPherson County, Kansas, do hereby certify that under my supervision a survey was made of the SE 1/4, NW 1/4 and the North 33 feet of the NE 1/4, SE 1/4 Section 26, T21S, R2W of the 6th P.M. and above plat is a true exhibit of said survey as far as it is known to me.

Survey requested by Merlin D. Kaufman

Signed this 14 day October, 1972

F. R. Rankin, P. E.
County Engineer
McPherson, Kansas

F. R. RANKIN
LICENSED
739
KANSAS
PROFESSIONAL ENGINEER

MICROFILM