http://www.adultpdf.com
Created by TIFF To PDF trial version, to remove this mark, please register this software.

TRACT OF LAND IN
THE N1/2, SW1/4, Sec. 26, T21S, R2W
MC PHERSON, KANSAS

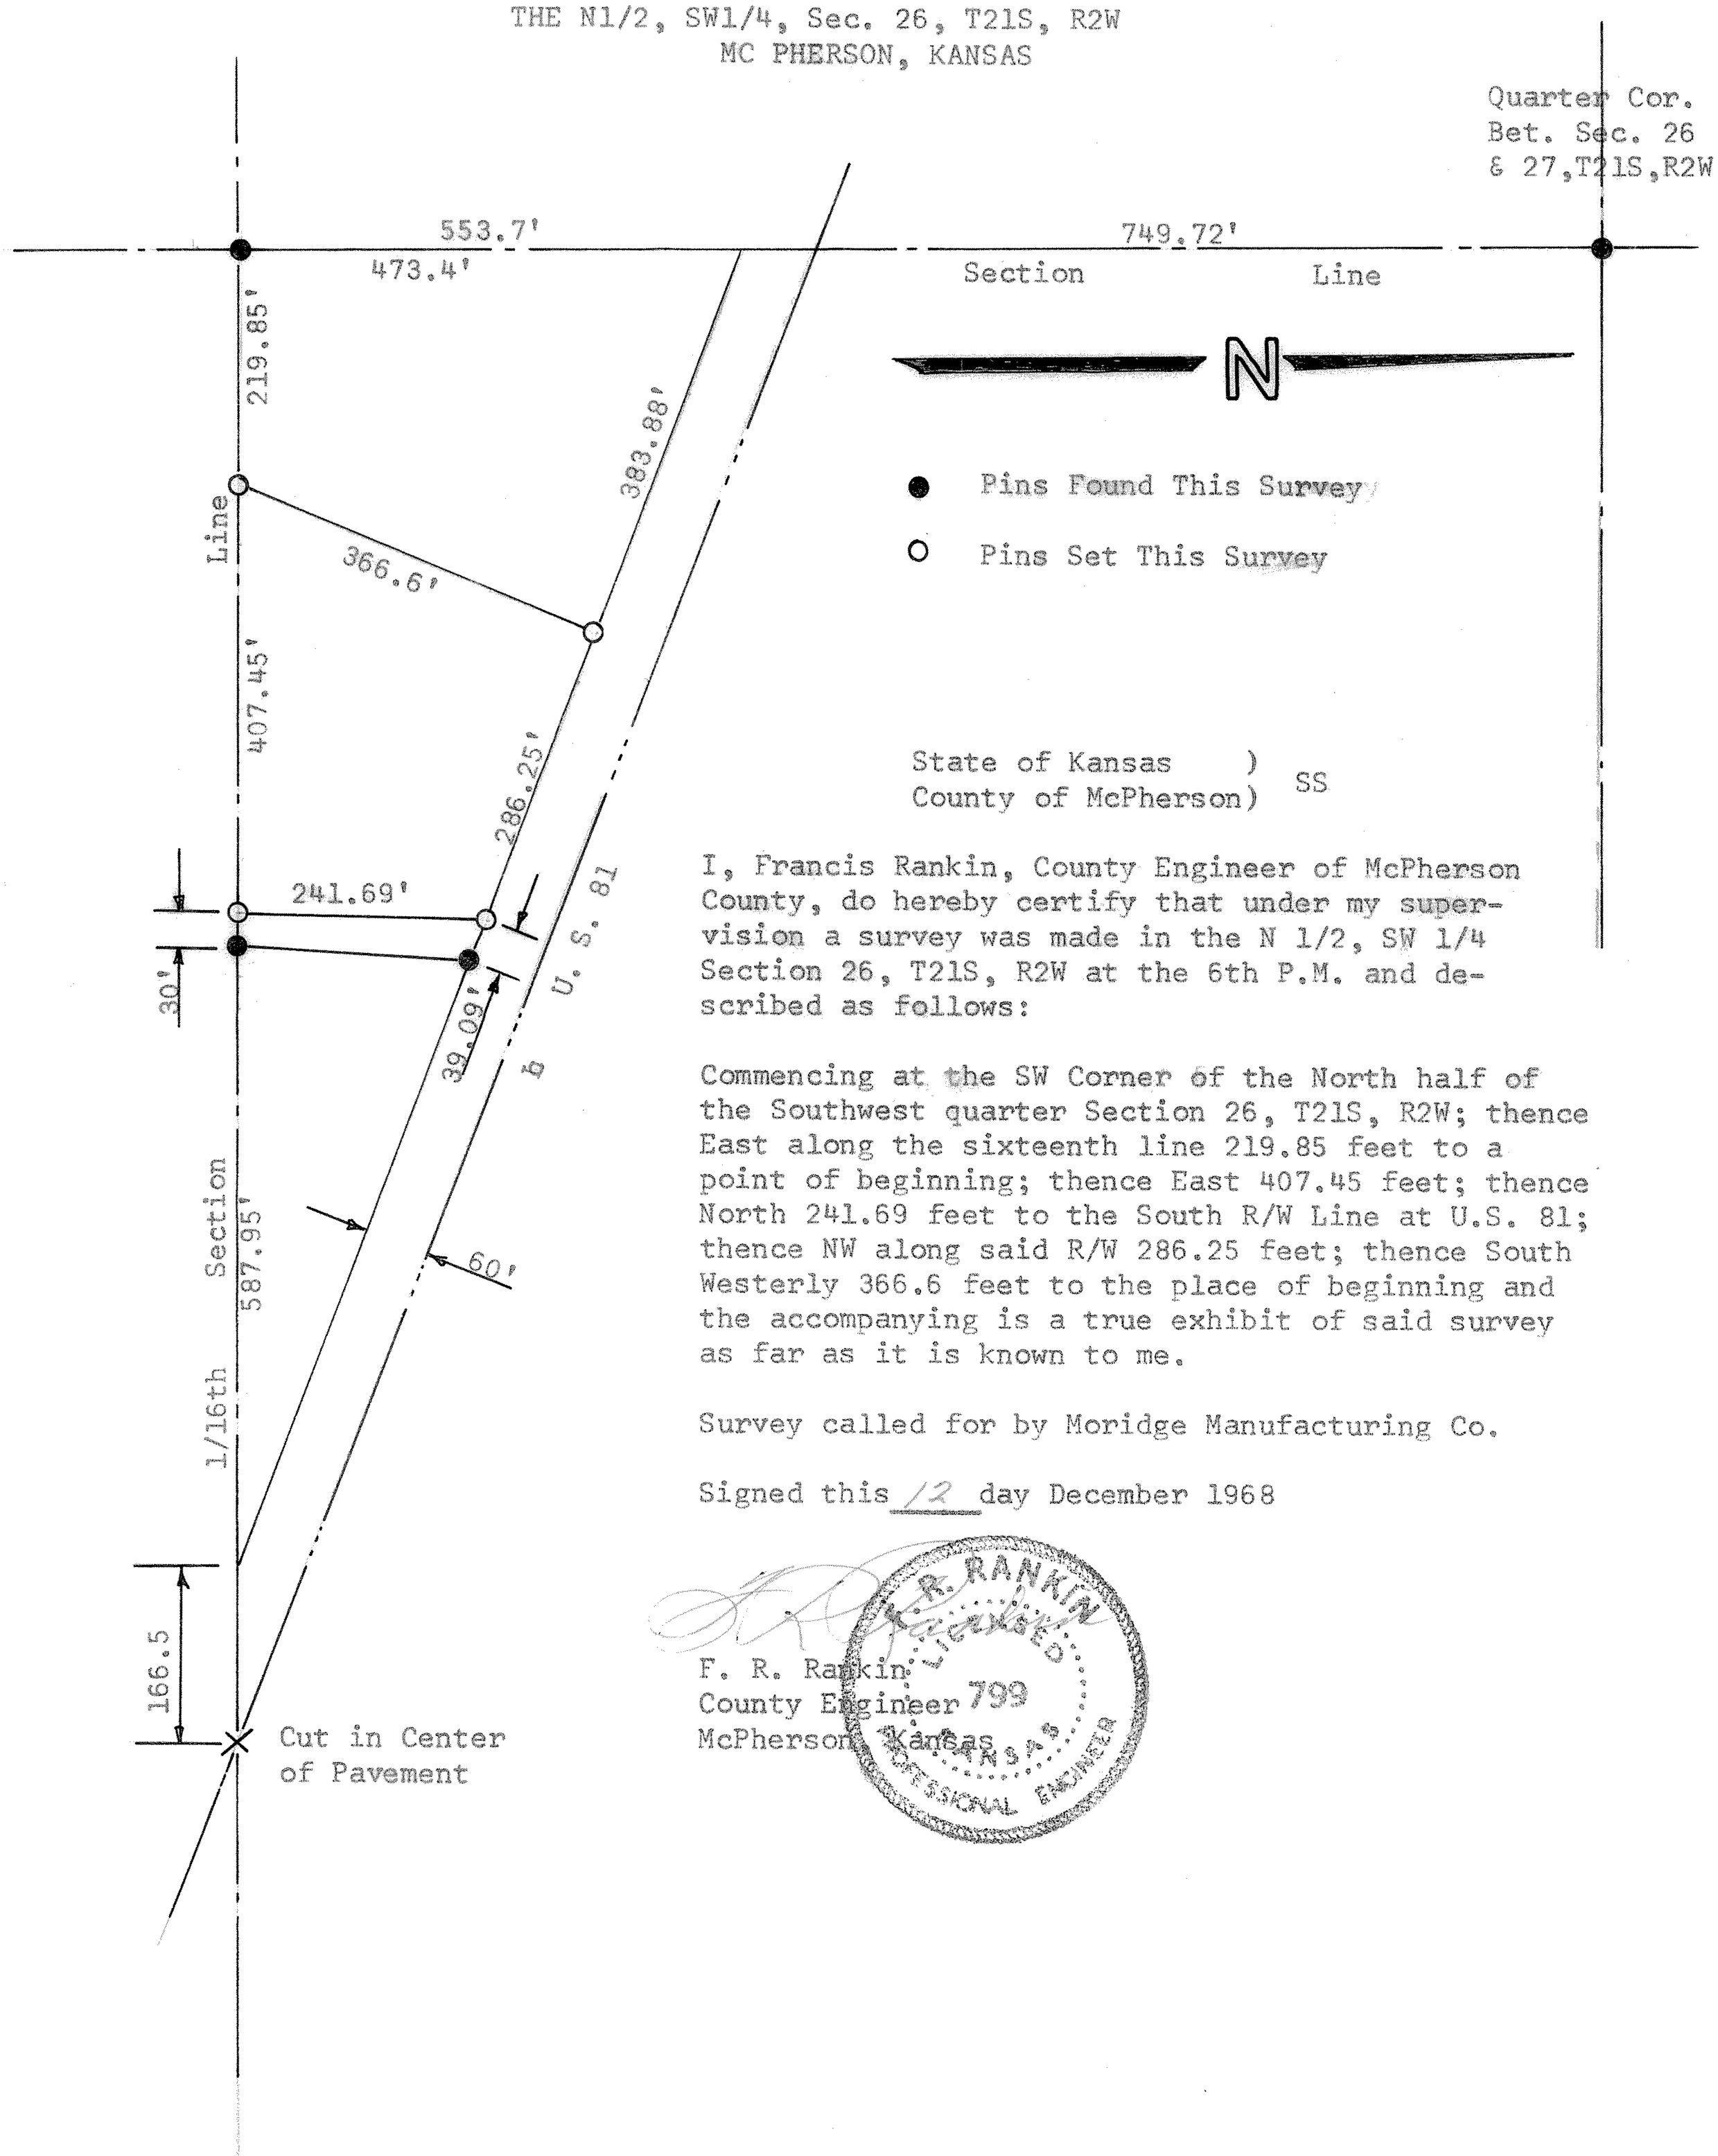

State of Kansas)
County of McPherson) SS

I, Francis Rankin, County Engineer of McPherson County, do hereby certify that under my supervision a survey was made in the N 1/2, SW 1/4 Section 26, T21S, R2W at the 6th P.M. and described as follows:

Commencing at the SW Corner of the North half of the Southwest quarter Section 26, T21S, R2W; thence East along the sixteenth line 219.85 feet to a point of beginning; thence East 407.45 feet; thence North 241.69 feet to the South R/W Line at U.S. 81; thence NW along said R/W 286.25 feet; thence South Westerly 366.6 feet to the place of beginning and the accompanying is a true exhibit of said survey as far as it is known to me.

Survey called for by Moridge Manufacturing Co.

Signed this 12 day December 1968

F. R. Rankin
County Engineer
McPherson, Kansas

F. R. RANKIN
LICENSED
799
KANSAS
PROFESSIONAL ENGINEER

MICROFILM