http://www.adultpdf.com
Created by TIFF To PDF trial version, to remove this mark, please register this software.

A SURVEY IN THE N 1/2 SW 1/4 SECTION 26, T21S, R2W, 6th P.M.

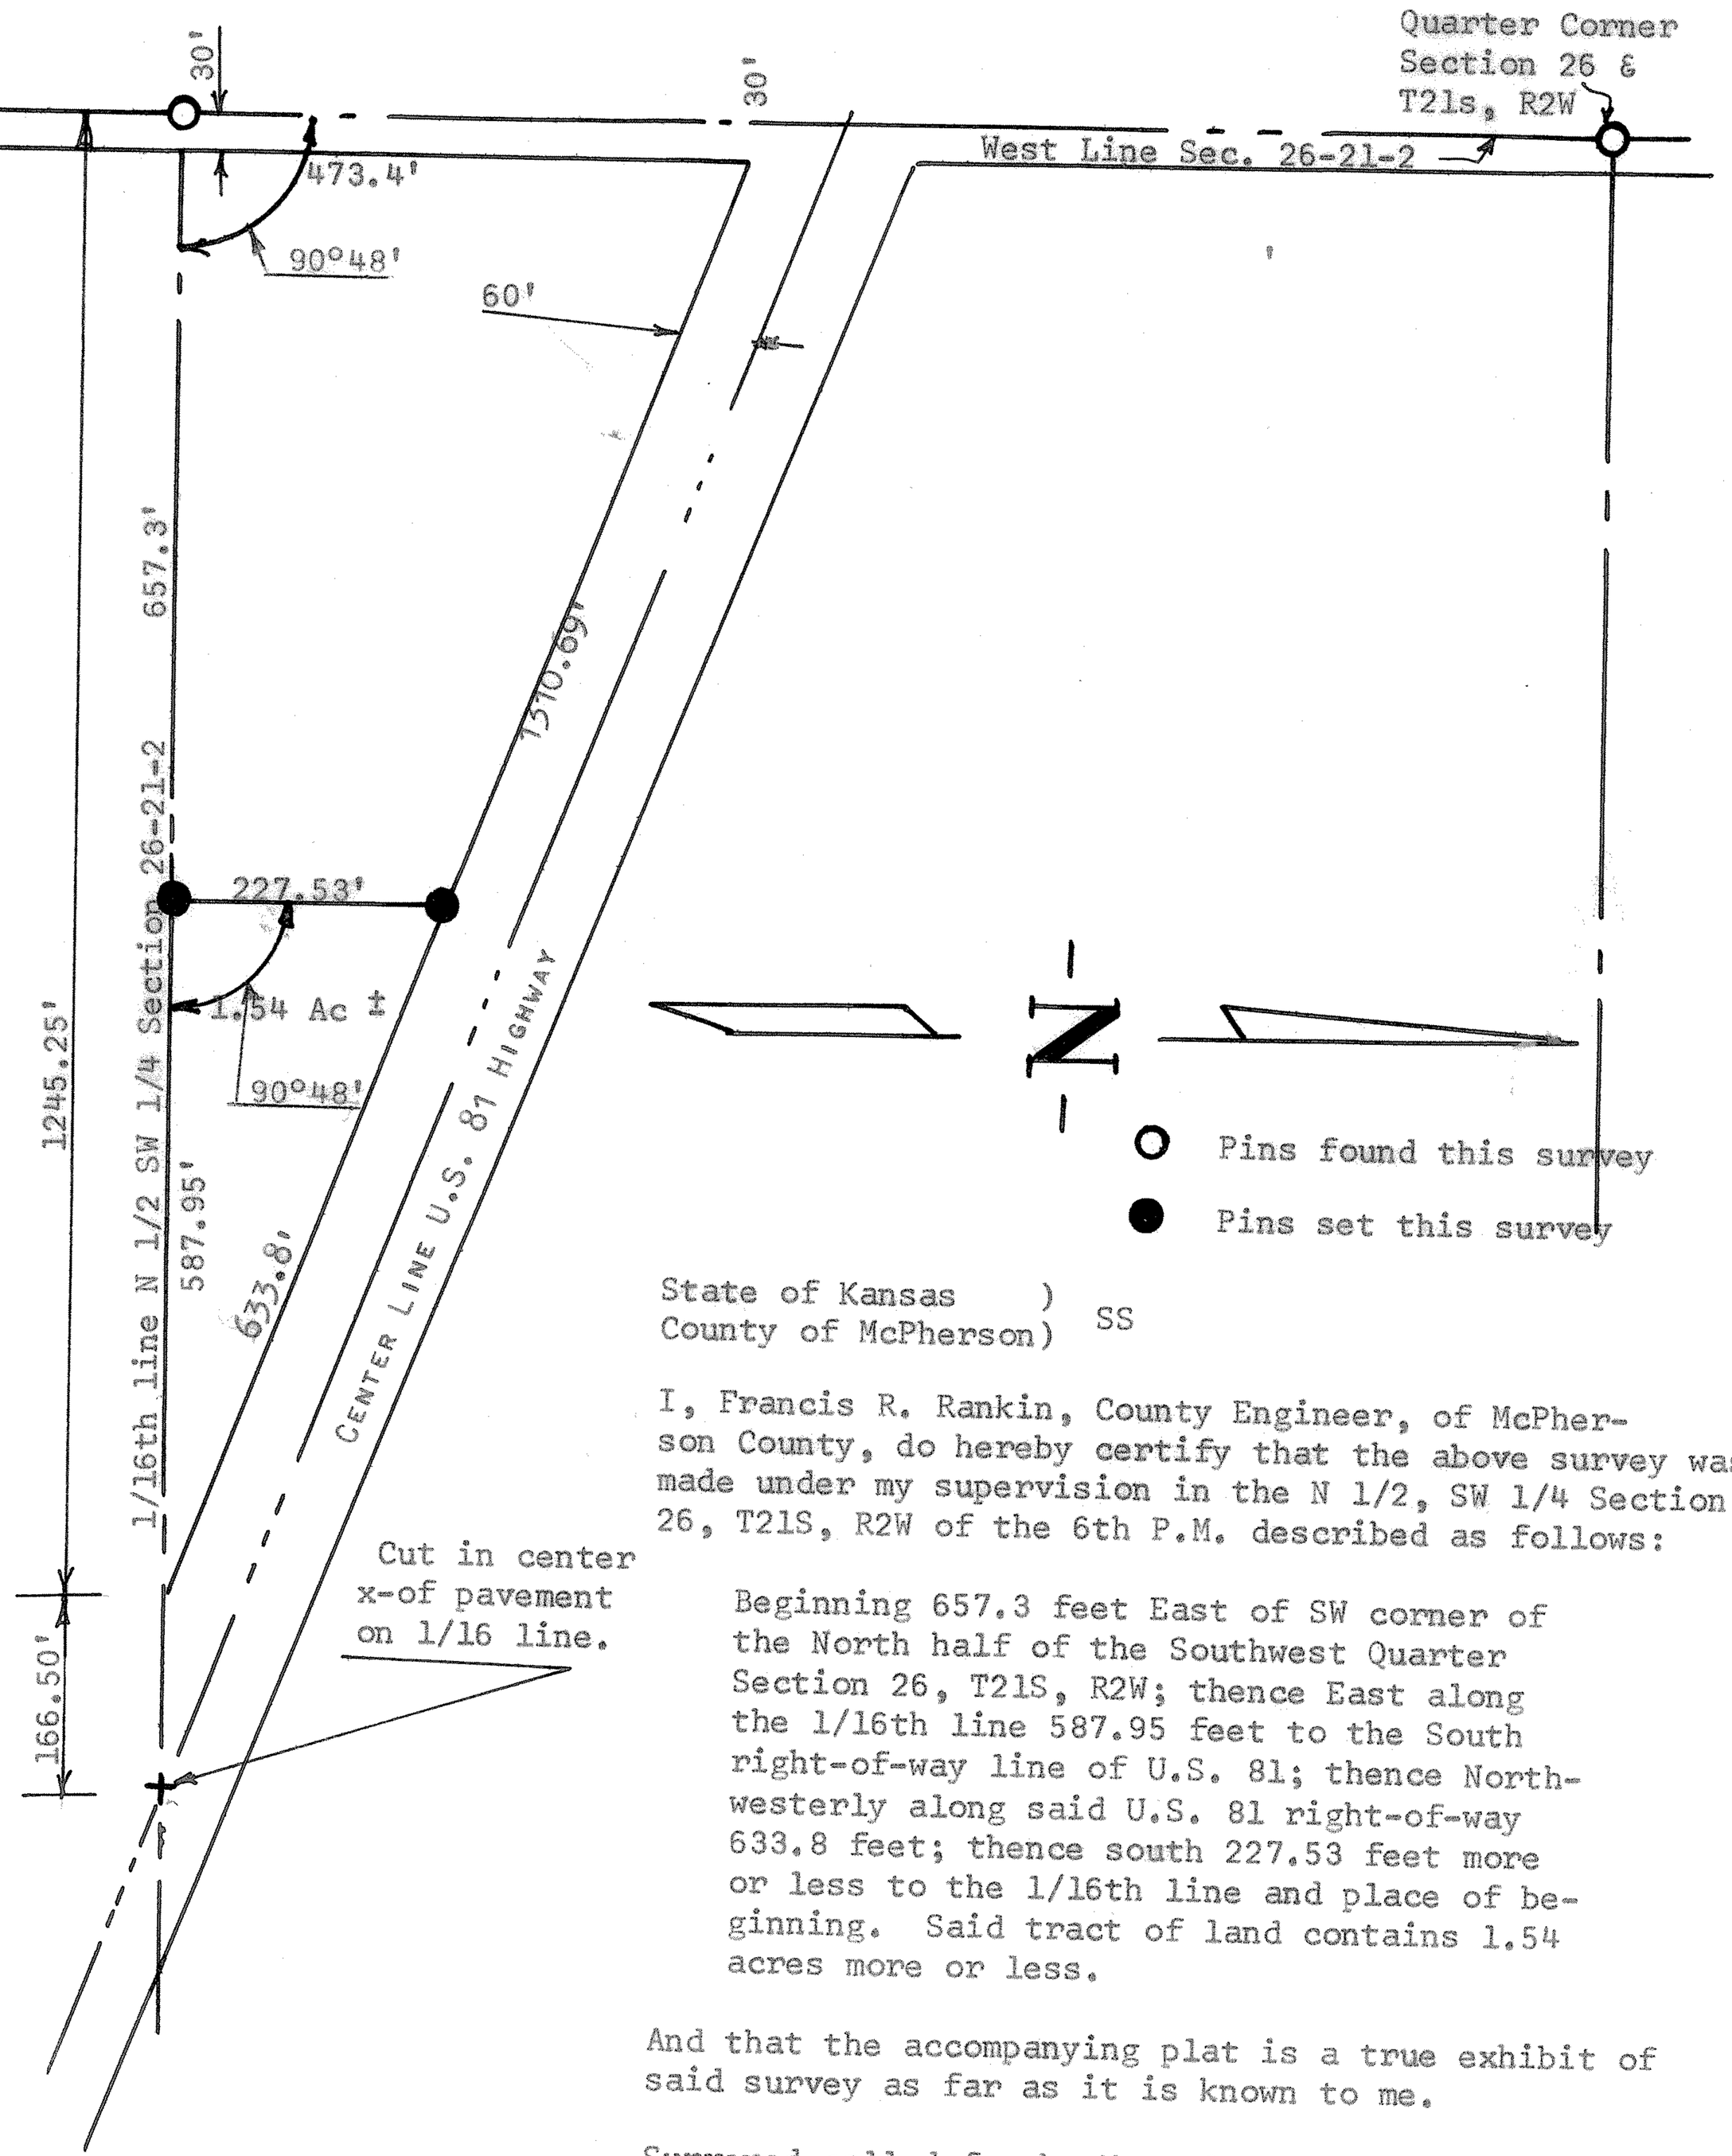

State of Kansas)
County of McPherson) SS

I, Francis R. Rankin, County Engineer, of McPherson County, do hereby certify that the above survey was made under my supervision in the N 1/2, SW 1/4 Section 26, T21S, R2W of the 6th P.M. described as follows:

Beginning 657.3 feet East of SW corner of the North half of the Southwest Quarter Section 26, T21S, R2W; thence East along the 1/16th line 587.95 feet to the South right-of-way line of U.S. 81; thence Northwesterly along said U.S. 81 right-of-way 633.8 feet; thence south 227.53 feet more or less to the 1/16th line and place of beginning. Said tract of land contains 1.54 acres more or less.

And that the accompanying plat is a true exhibit of said survey as far as it is known to me.

Surveyed called for by Menard Becker

Signed this 29th day of April 1965

F. R. Rankin

Francis Rankin
County Engineer
McPherson, Kansas

F. R. RANKIN
799
KANSAS
PROFESSIONAL ENGINEER

MICROFILM