http://www.adultpdf.com
Created by TIFF To PDF trial version, to remove this mark, please register this software.

SURVEY IN THE SE 1/4, NW 1/4
SECTION 26, TWP. 21S, RGE. 2W
MC PHERSON, KANSAS

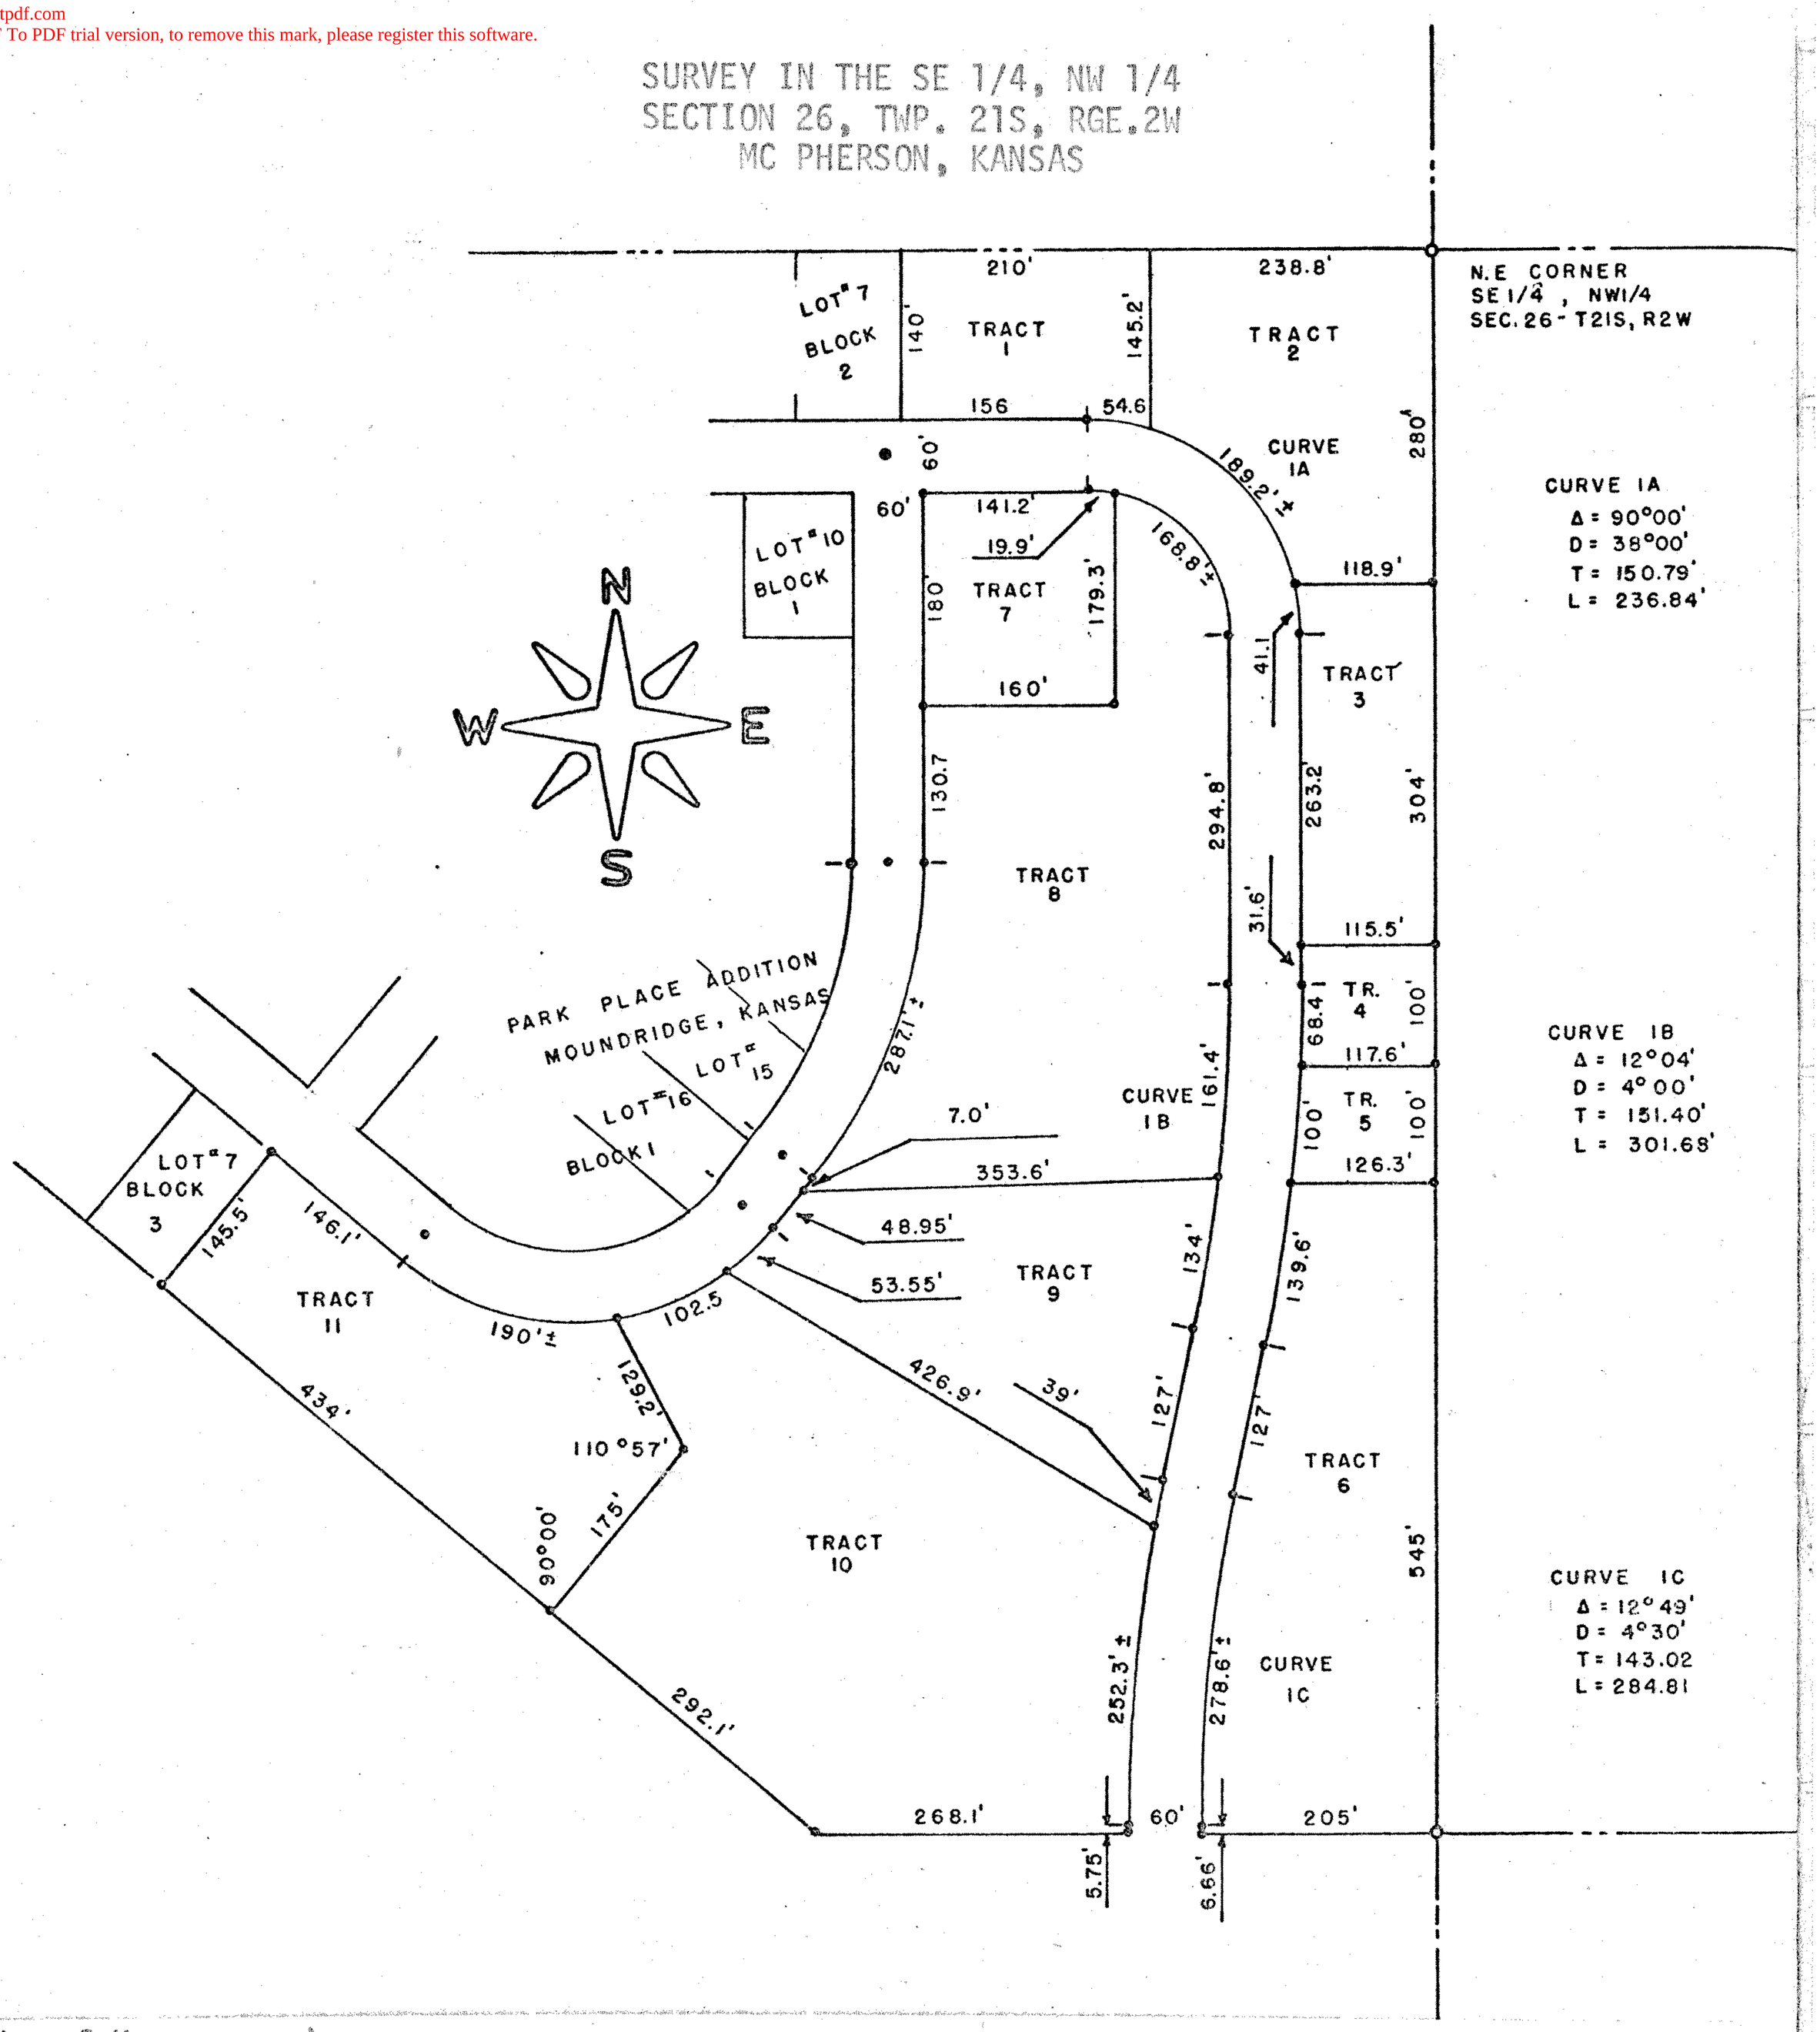

State of Kansas)
County of McPherson) SS

I, F. R. Rankin, County Engineer of McPherson, Kansas, do hereby certify that under my supervision a survey was made in the SE 1/4, NW 1/4 Section 26, T21S, R2W of the 6th P.M. and described as follows:

Tract No. 9. Beginning at a point being on the Easterly line of Park Place Ave and being 60 feet Easterly and 4.31 feet Northerly of the South corner of Lot 15, Blk. 1, Park Place Addition to the City of Moundridge, Kansas; thence East 353.6 feet to a point on a dedicated Township Road recorded in Vol. 153 Misc, Page 99 in the Office of the Register of Deeds, McPherson, Kansas; thence along a curved line Southwesterly 134 feet; thence Southwesterly 127 feet; thence along a curved line Southwesterly 39 feet; thence Northwesterly 426.9 feet to the Easterly line of Park Place Ave. and being 60 feet Southeasterly and 18.21 feet Southwesterly of the South corner of Lot 16, Blk. 1 of above said addition; thence Northeasterly along the Southerly line of Park Place Ave. 102.5 feet to the place of beginning. The land herein described contains 1.68 acres more or less and the above plat is a true exhibit of said survey as far as it is known to me.

Survey requested by Joe W. Gooning.

Signed this 12 day of March, 1979

F. R. Rankin

F. R. Rankin, P. E.
County Engineer
McPherson County, Kansas

F. R. RANKIN
LICENSED
789
KANSAS
PROFESSIONAL ENGINEER

MICROFILM

MICROFILM