http://www.adultpdf.com
Created by TIFF To PDF trial version, to remove this mark, please register this software.

SURVEY IN THE SE 1/4, NW 1/4
SECTION 26, TWP. 21S, RGE. 2W
MC PHERSON, KANSAS

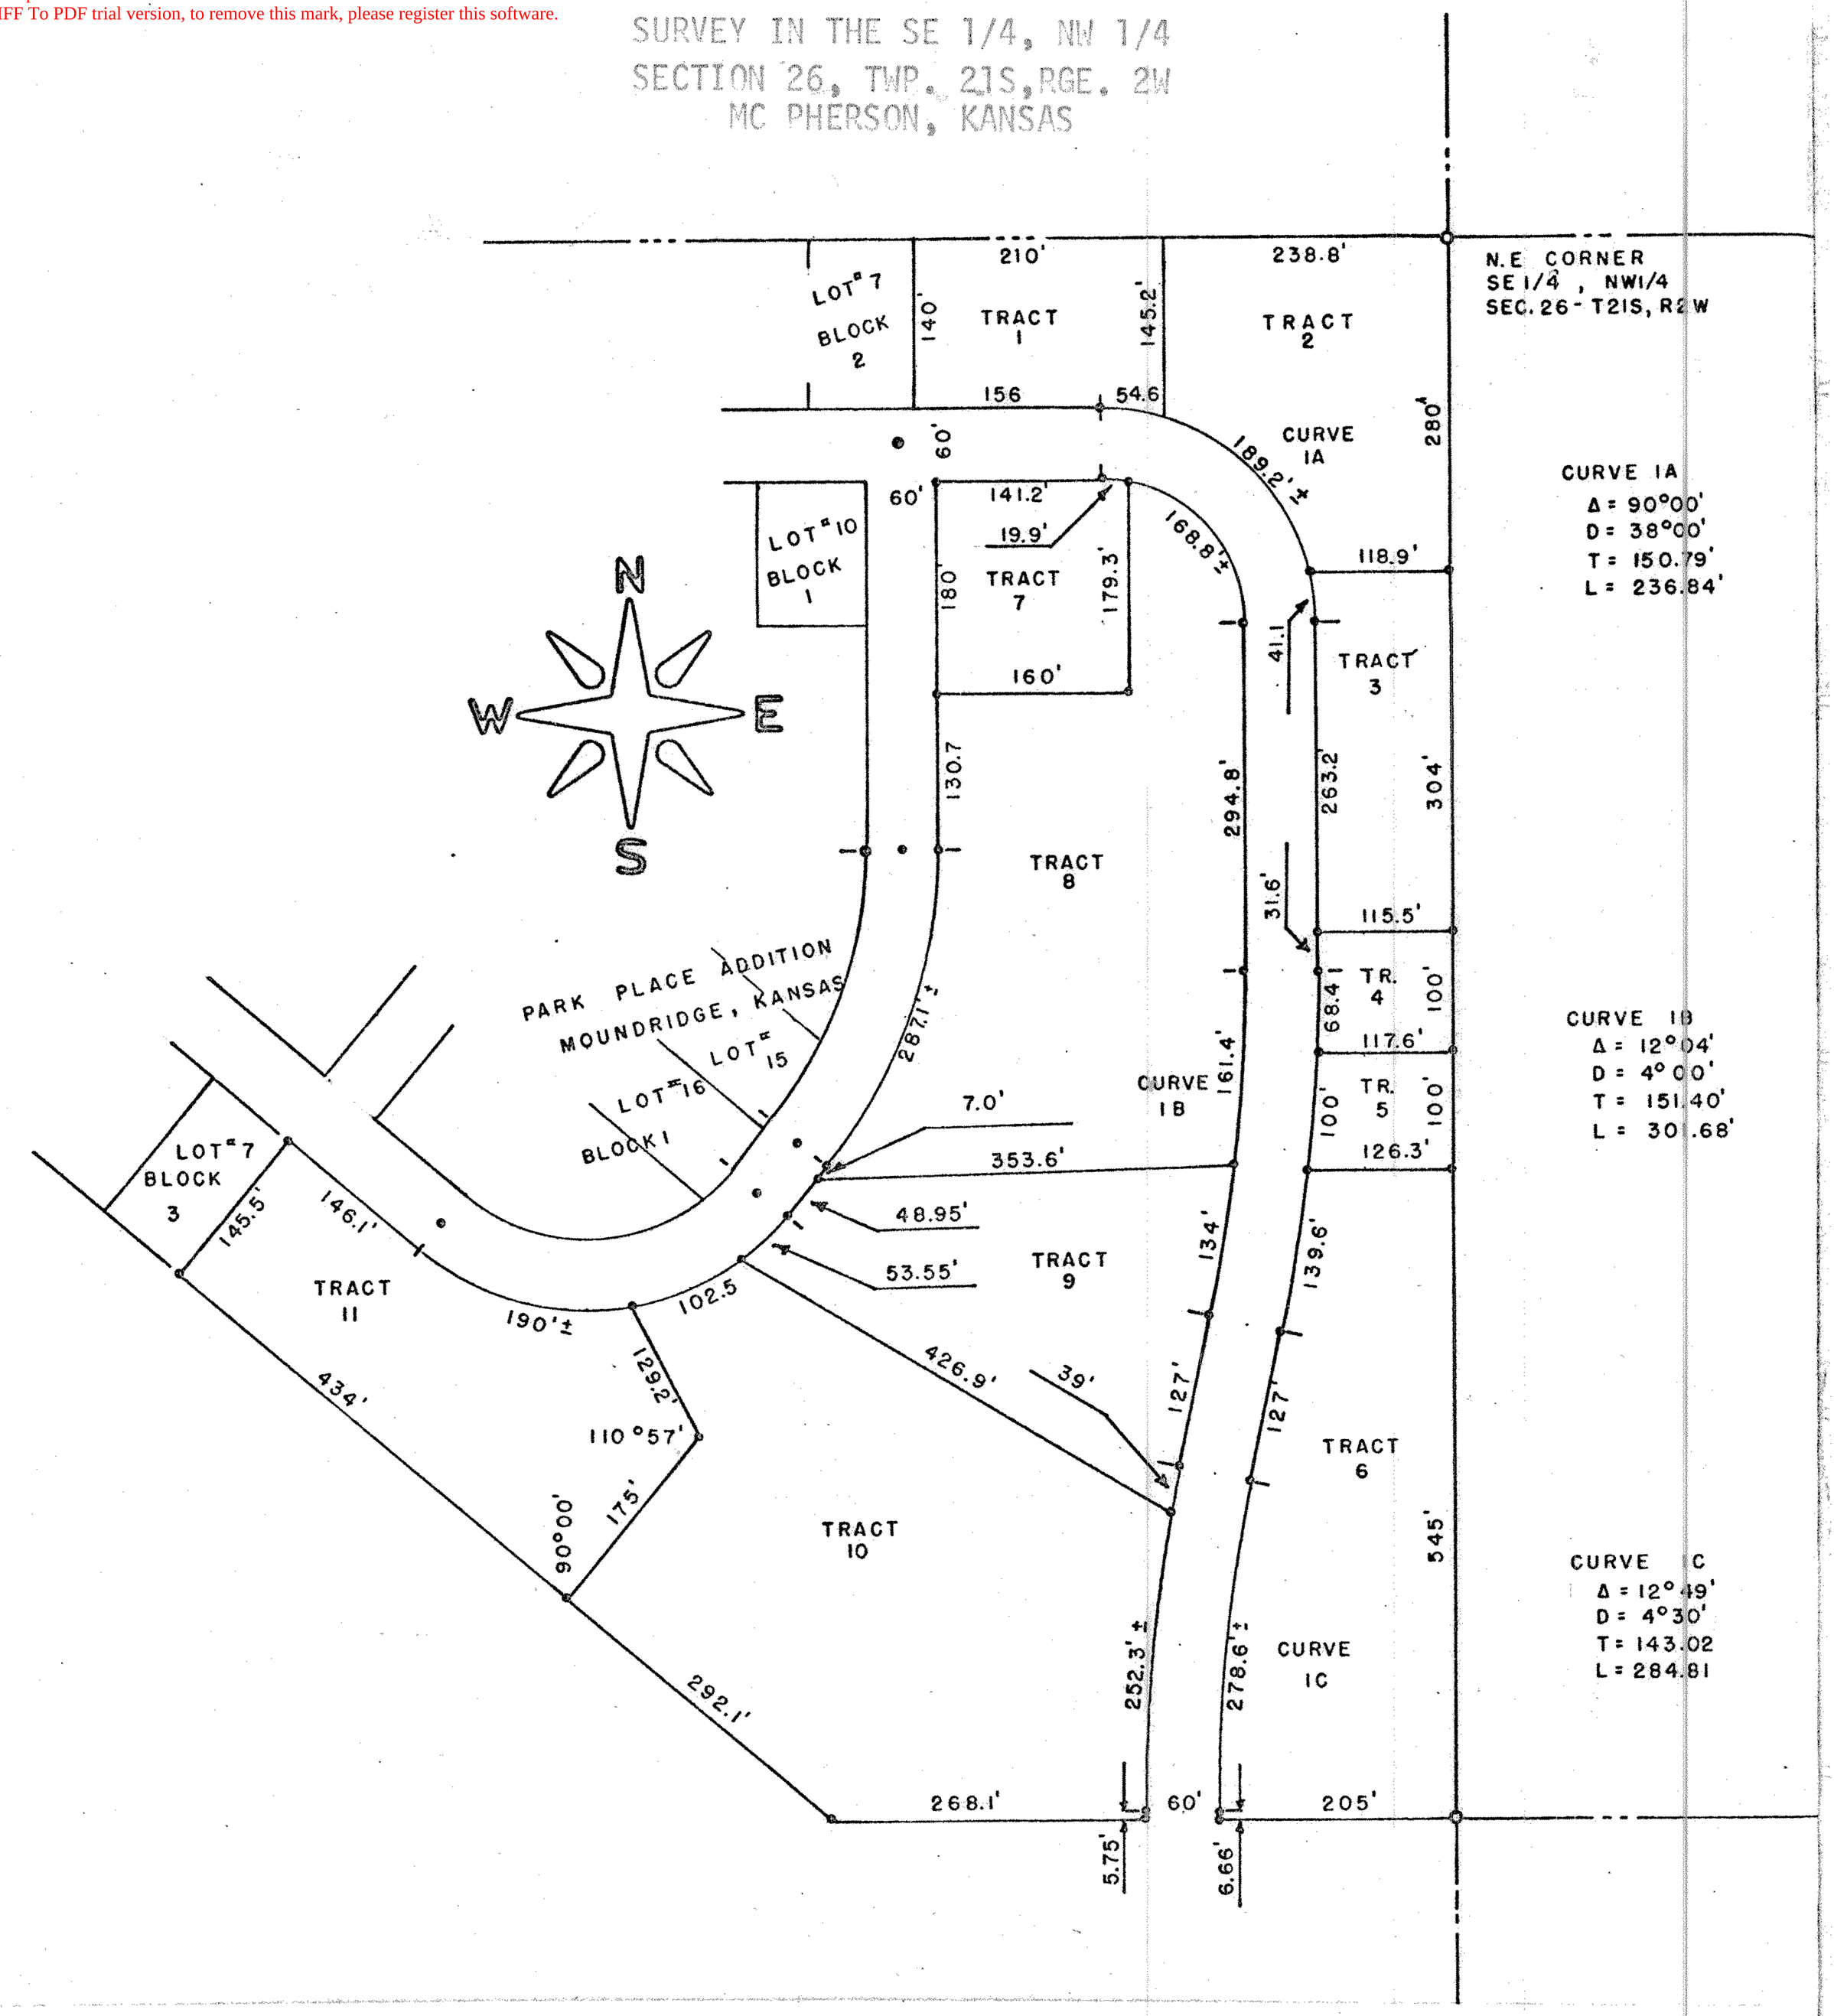

State of Kansas)
County of McPherson) SS

I, F. R. Rankin, County Engineer of McPherson, Kansas, do hereby certify that under my supervision a survey was made in the SE 1/4, NW 1/4 Section 26, T21S, R2W of the 6th P.M. and described as follows:

Tract No. 8. Beginning at a point 180 feet South and 60 feet East of the NE corner of Lot 10, Block 1, Park Place Addition to the City of Moundridge, Kansas; thence Southwesterly along the Easterly line of Park Place Ave., a distance of 417.8 feet more or less and being a point 60 feet Southeasterly and 4.31 feet Northeasterly of the South corner of Lot 15, Block 1 of said Park Place Addition; thence East 353.6 feet to the West line of a dedicated Township Road recorded in Vol. 153 Misc, Page 99, in the Office of the Register of Deeds, McPherson, Kansas ; thence North along a curved line 161.4 feet; thence North 294.8 feet; thence along a curving line Westerly 168.8 feet more or less; thence South 179.3 feet; thence West 160 feet to the place of beginning. The land herein described contains 3.0 acres more or less and the above plat is a true exhibit of said survey as far as it is known to me.
Survey requested by Joe W. Goering.
Signed this 12 day of March, 1973.

F. R. Rankin

F. R. Rankin, P. E.
County Engineer
McPherson County, Kansas

F. R. RANKIN LICENSED 799 KANSAS PROFESSIONAL ENGINEER

MICROFILM