http://www.adultpdf.com
Created by TIFF To PDF trial version, to remove this mark, please register this software.

SURVEY IN THE SE 1/4, NW 1/4
SECTION 26, TWP. 21S, RGE. 2W
MC PHERSON, KANSAS

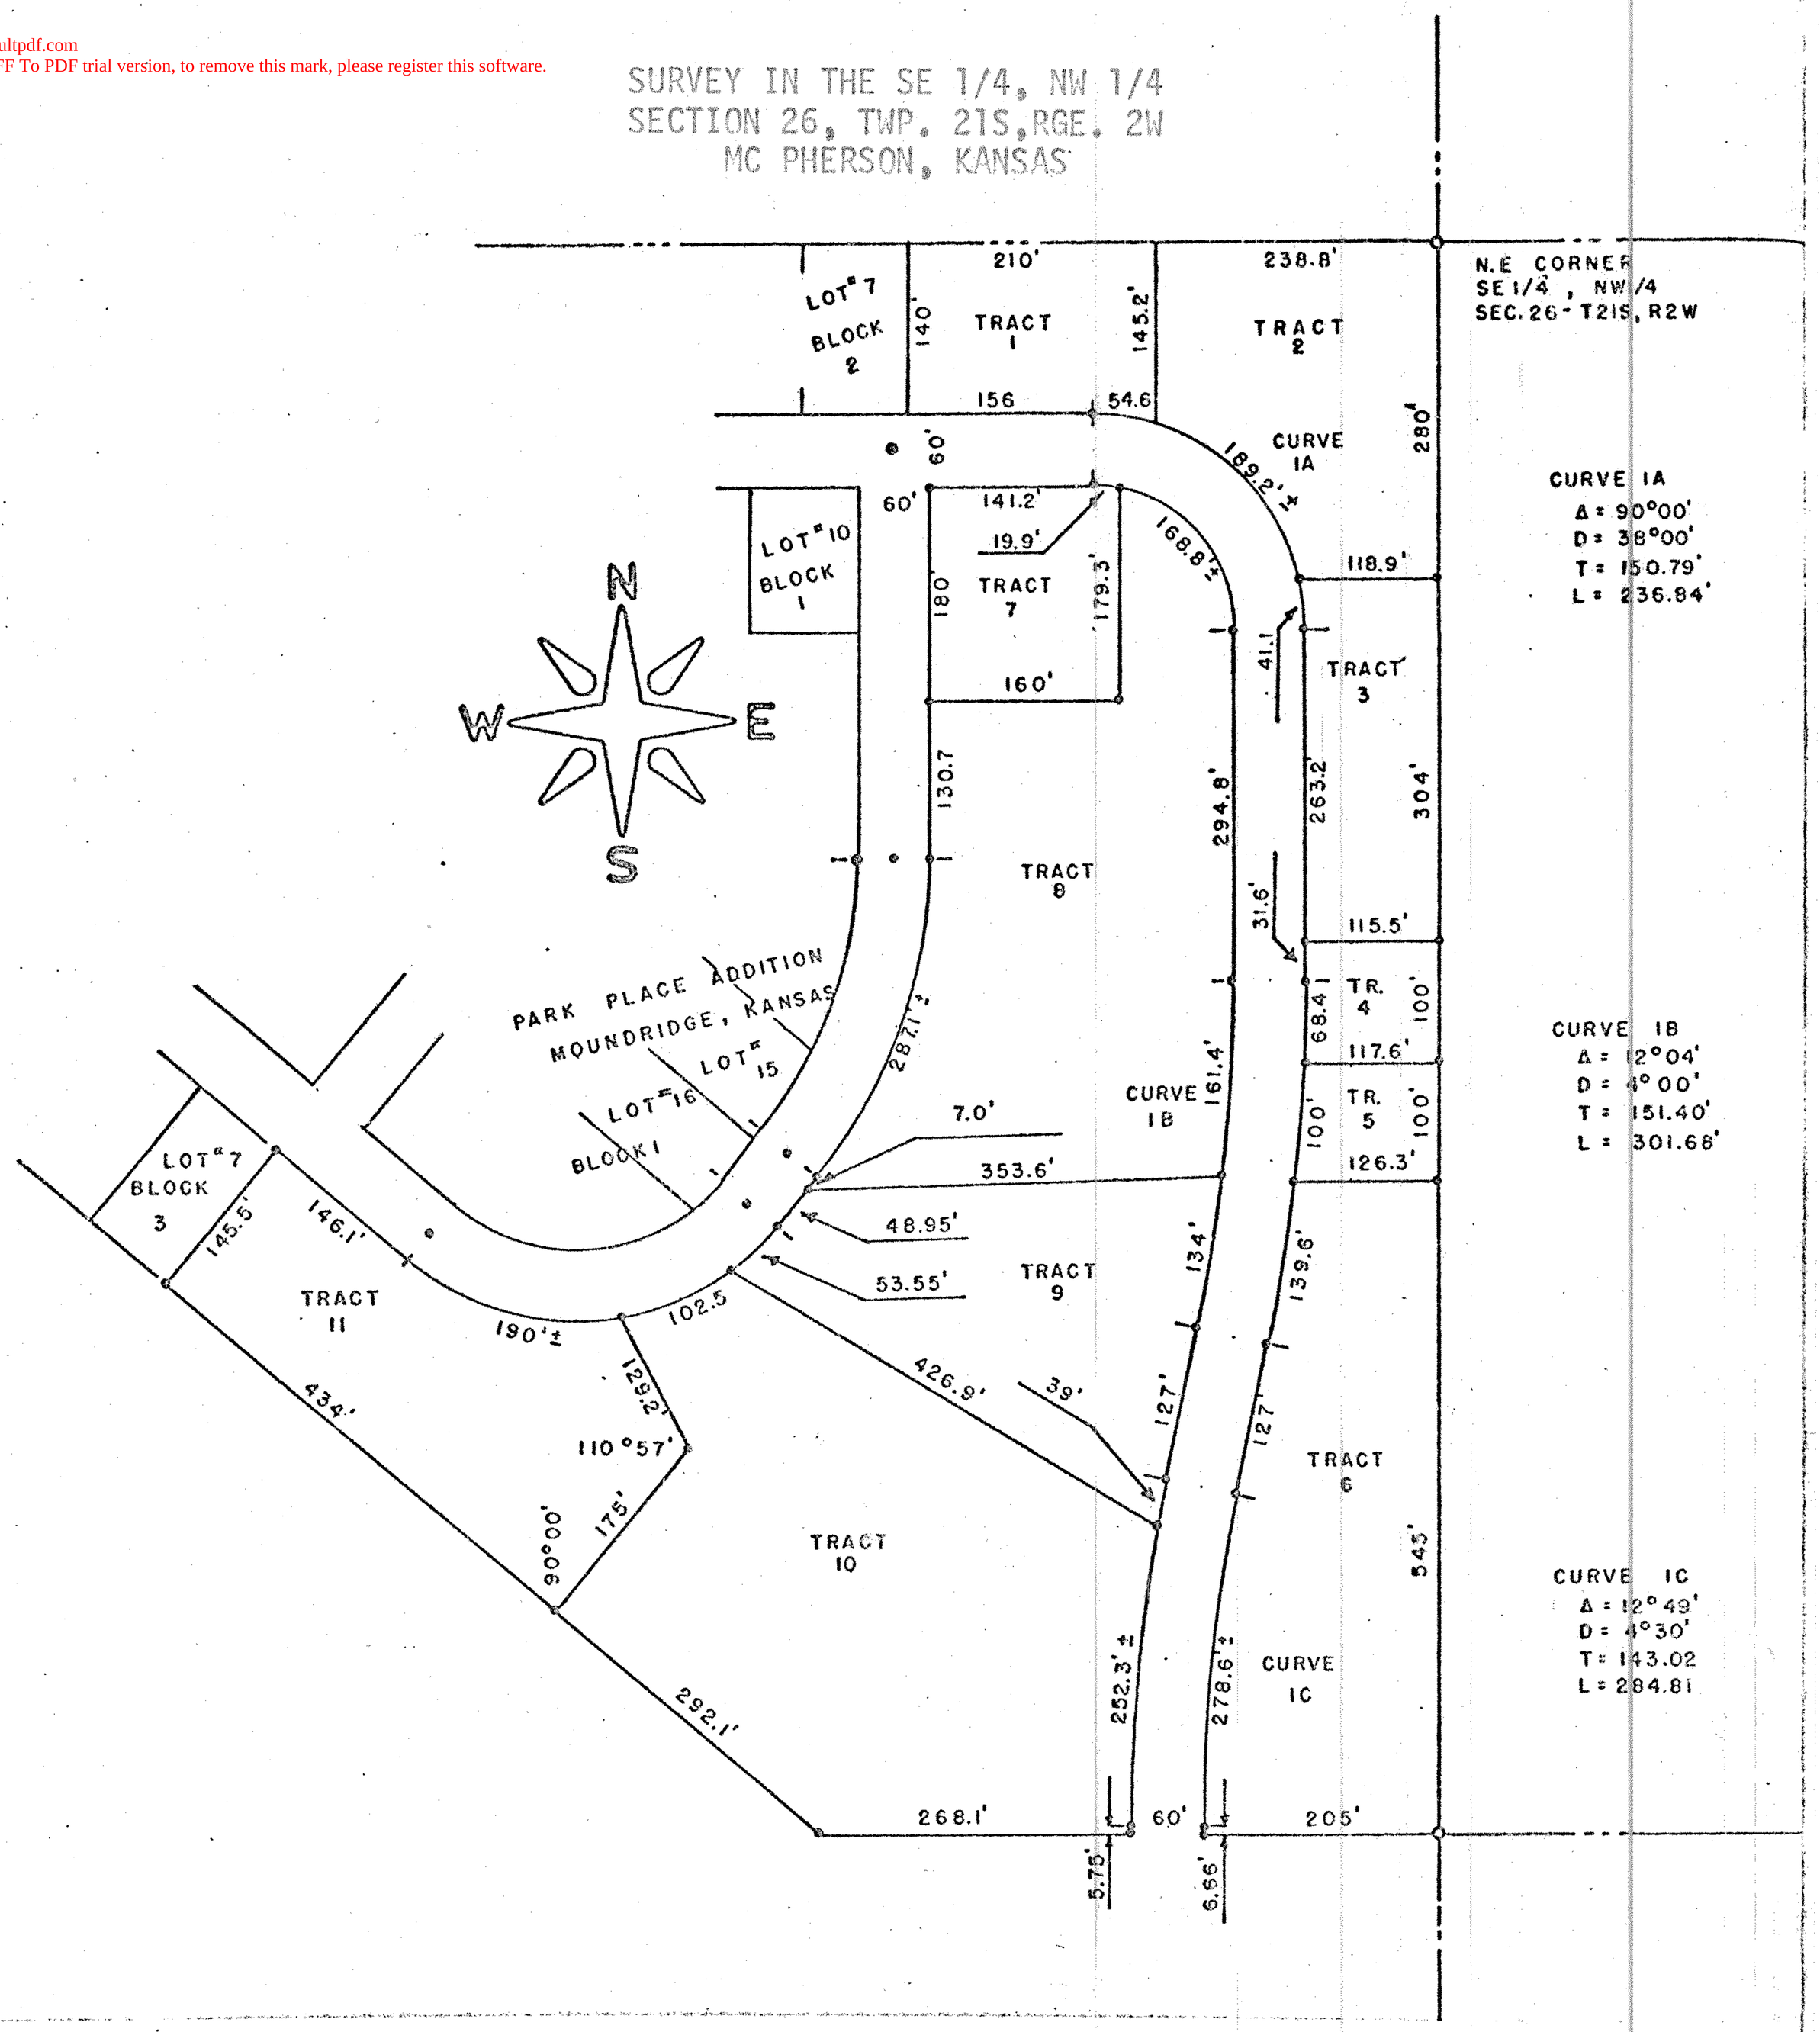

State of Kansas)
County of McPherson) SS

I, F. R. Rankin, County Engineer of McPherson, Kansas, do hereby certify that under my supervision a survey was made in the SE 1/4, NW 1/4 Section 26, T21S, R2W of the 6th P.M. and described as follows:

Tract No. 10. Beginning at a point on the Easterly line of Park Place Ave. being 60 feet Southeasterly and 18.21 feet Southwesterly of the South corner of Lot 16, Blk. 1 of Park Place Addition to the City of Moundridge, Kansas; thence Southeasterly 426.9 feet to the Westerly line of a dedicated Township Road recorded in Vol. 153 Misc., Page 99 in the Office of the Register of Deeds, McPherson, Kansas; thence Southerly along a curved line 252.3 feet more or less; thence South 5.75 feet to the South line of said SE 1/4, NW 1/4; thence West along said line 268.1 feet to the Easterly right-of-way at the Missouri Pacific R.R.; thence Northwesterly along said right of way 292.1 feet; thence Northeasterly 175 feet; thence Northwesterly 129.2 feet to a point on the Southerly line at Park Place Ave.; thence Northeasterly along said Ave. 102.5 feet to the place of beginning. The land herein described contains 3.68 acres more or less and the above plat is a true exhibit of said survey as far as it is known to me.
Survey requested by Joe M. Goering
Signed this 12 day of March, 1973

F. R. Rankin, P. E.
County Engineer
McPherson County, Kansas

F. R. RANKIN
LICENSED
799
KANSAS
PROFESSIONAL ENGINEER

MICROFILM