http://www.adultpdf.com
Created by TIFF To PDF trial version, to remove this mark, please register this software.

Survey of a tract of land in the SW1/4 Section 26 T21S R2W McPherson, Kansas

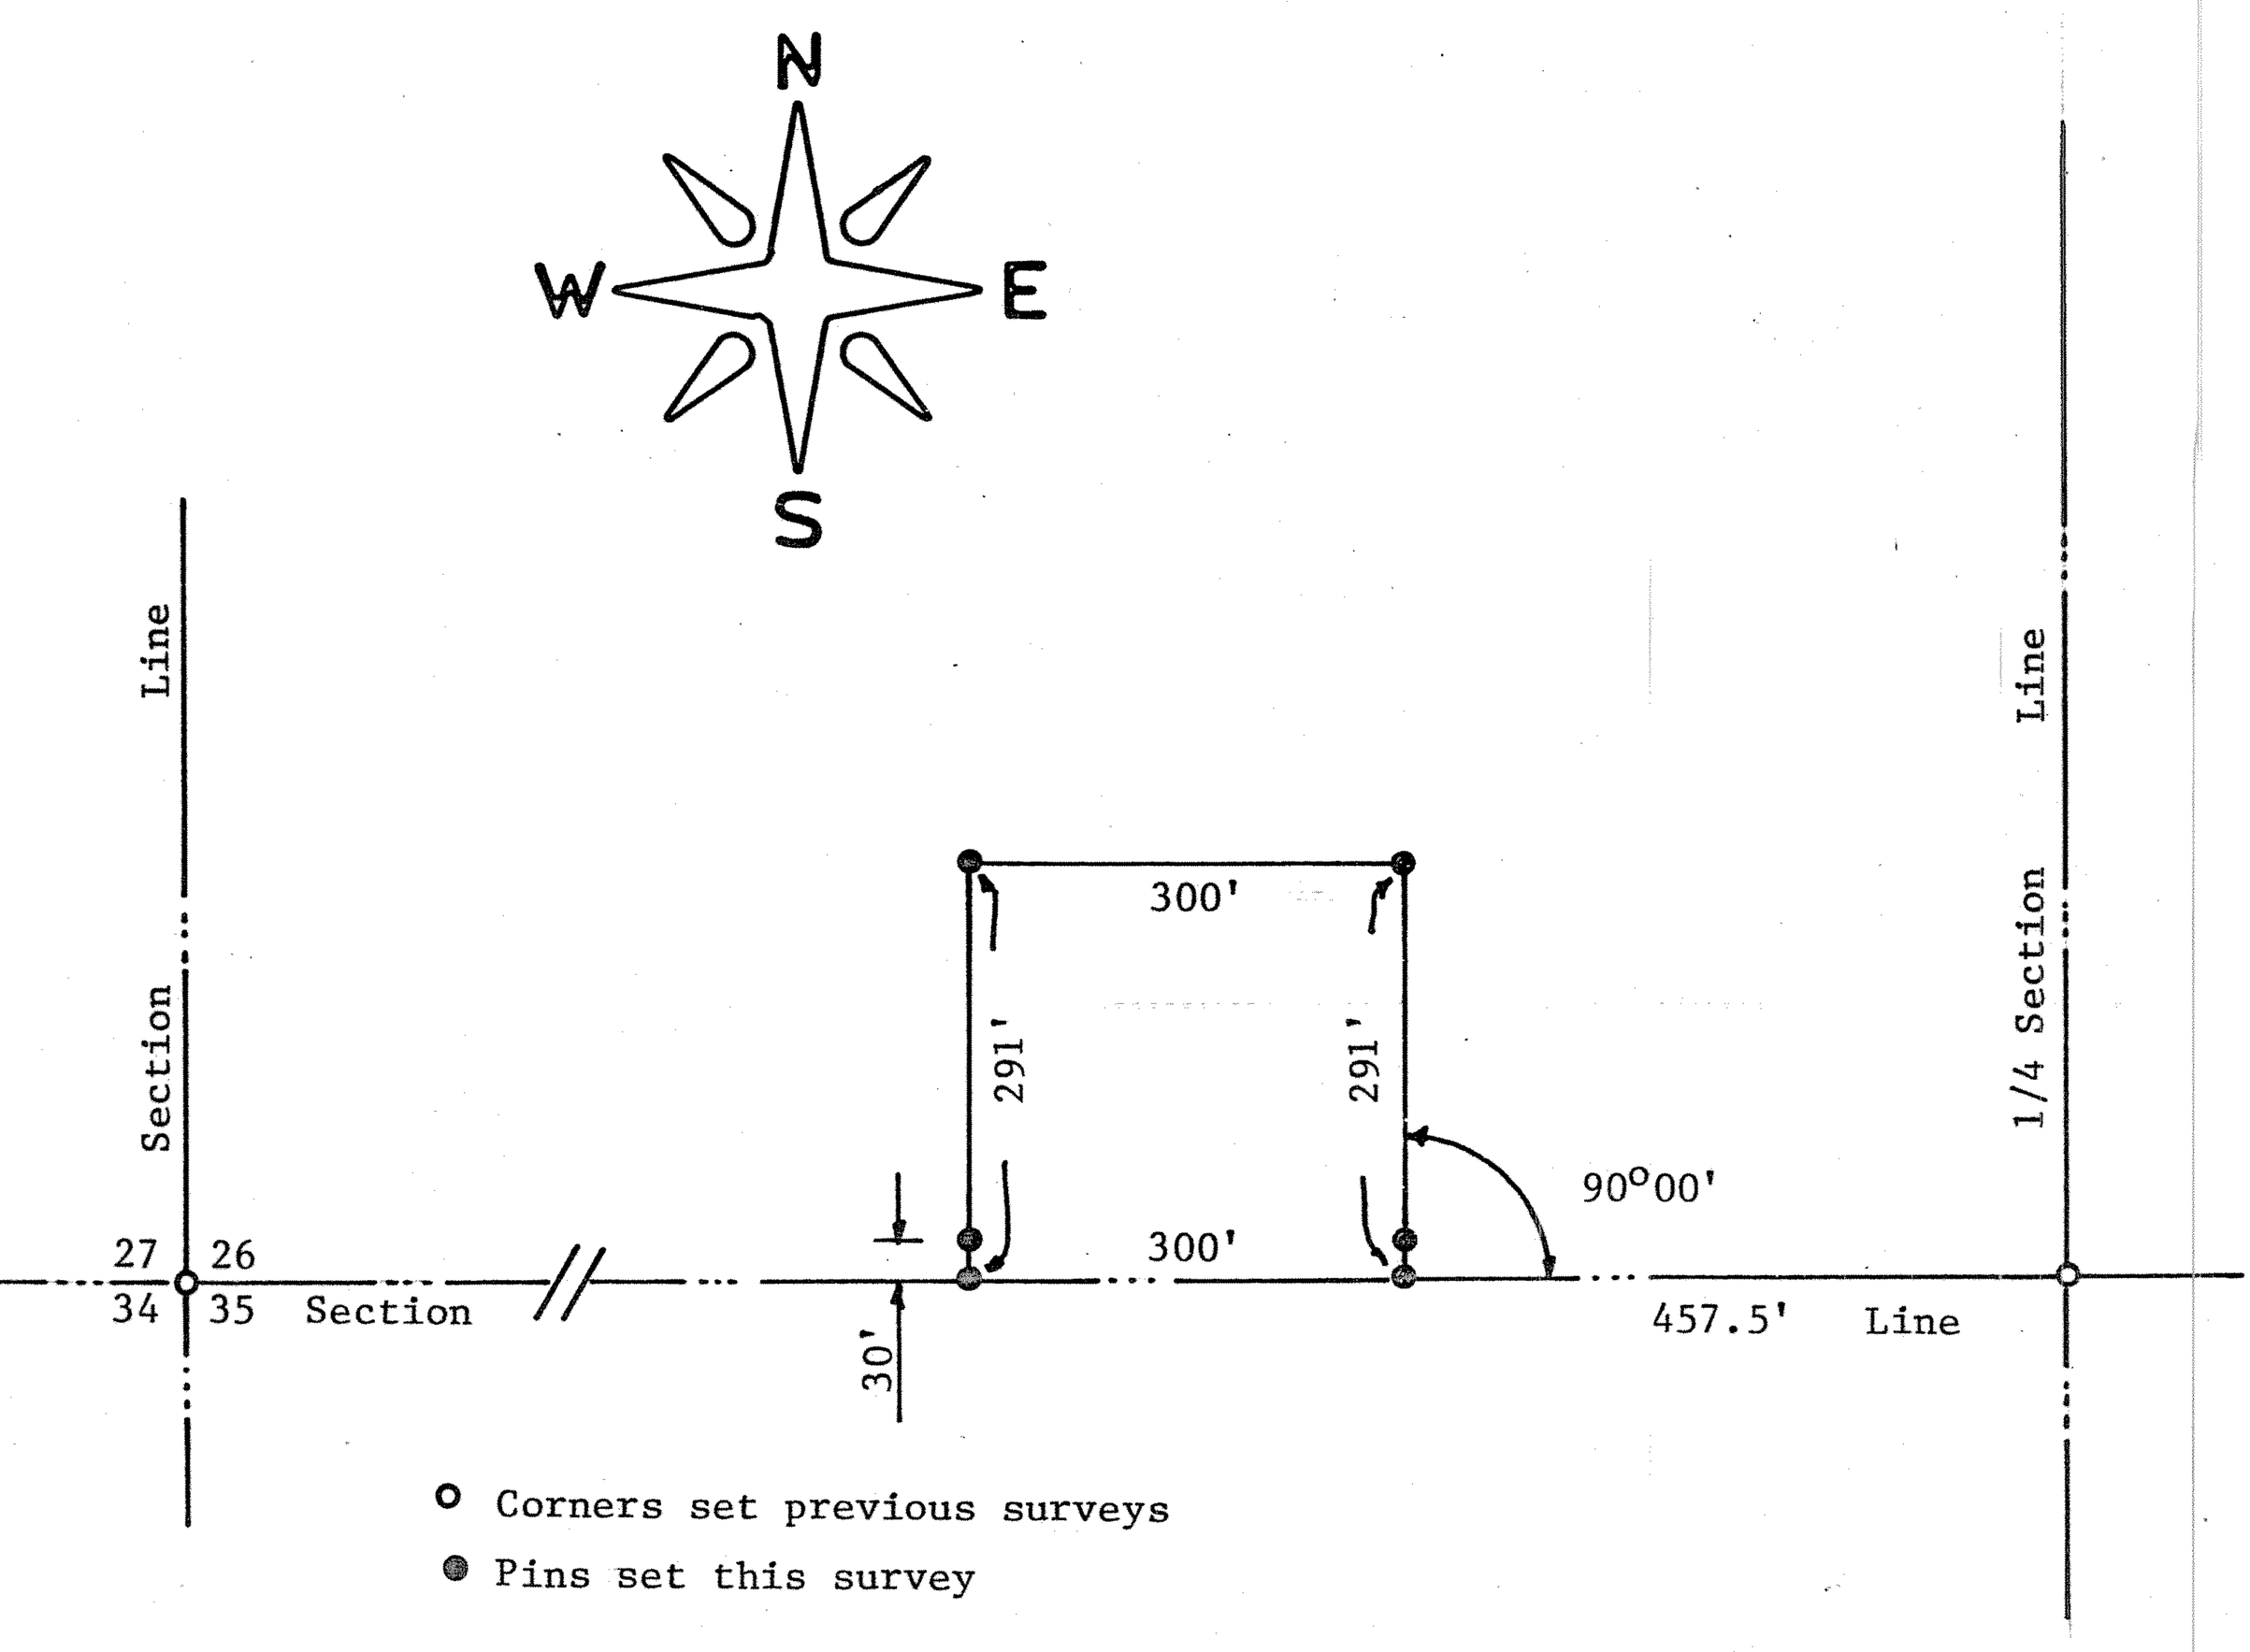

State of Kansas)
County of McPherson) S.S.

I, J.L.Griffis, Licensed Land Surveyor in the State of Kansas do hereby certify that under my supervision a survey was made in the SW1/4 Section 26, T21S R2W of the 6th. P.M. and described as follow.:

Commencing at the SE corner of said SW1/4 Section 26, thence West 457.5 feet to a point of beginning, Thence 90°00' North a distance of 291 feet, thence West 300 feet, thence South 291 feet to the South line of said SW1/4, thence East 300 feet to the point of beginning the land herein described contains 2.0 acres and the above plat is a true exhibit of said survey as far as it is known to me.

Survey requested by Rick Krehbiel

Signed this 9th day December 1975

J. L. GRIFFIS REGISTERED LS-586 KANSAS LAND SURVEYOR

J.L. Griffis

McPherson Kansas

MICROFILM