http://www.adultpdf.com
Created by TIFF To PDF trial version, to remove this mark, please register this software.

A SURVEY IN THE N½ SW¼ SECTION 26, T21S, R2W, 6TH P.M.

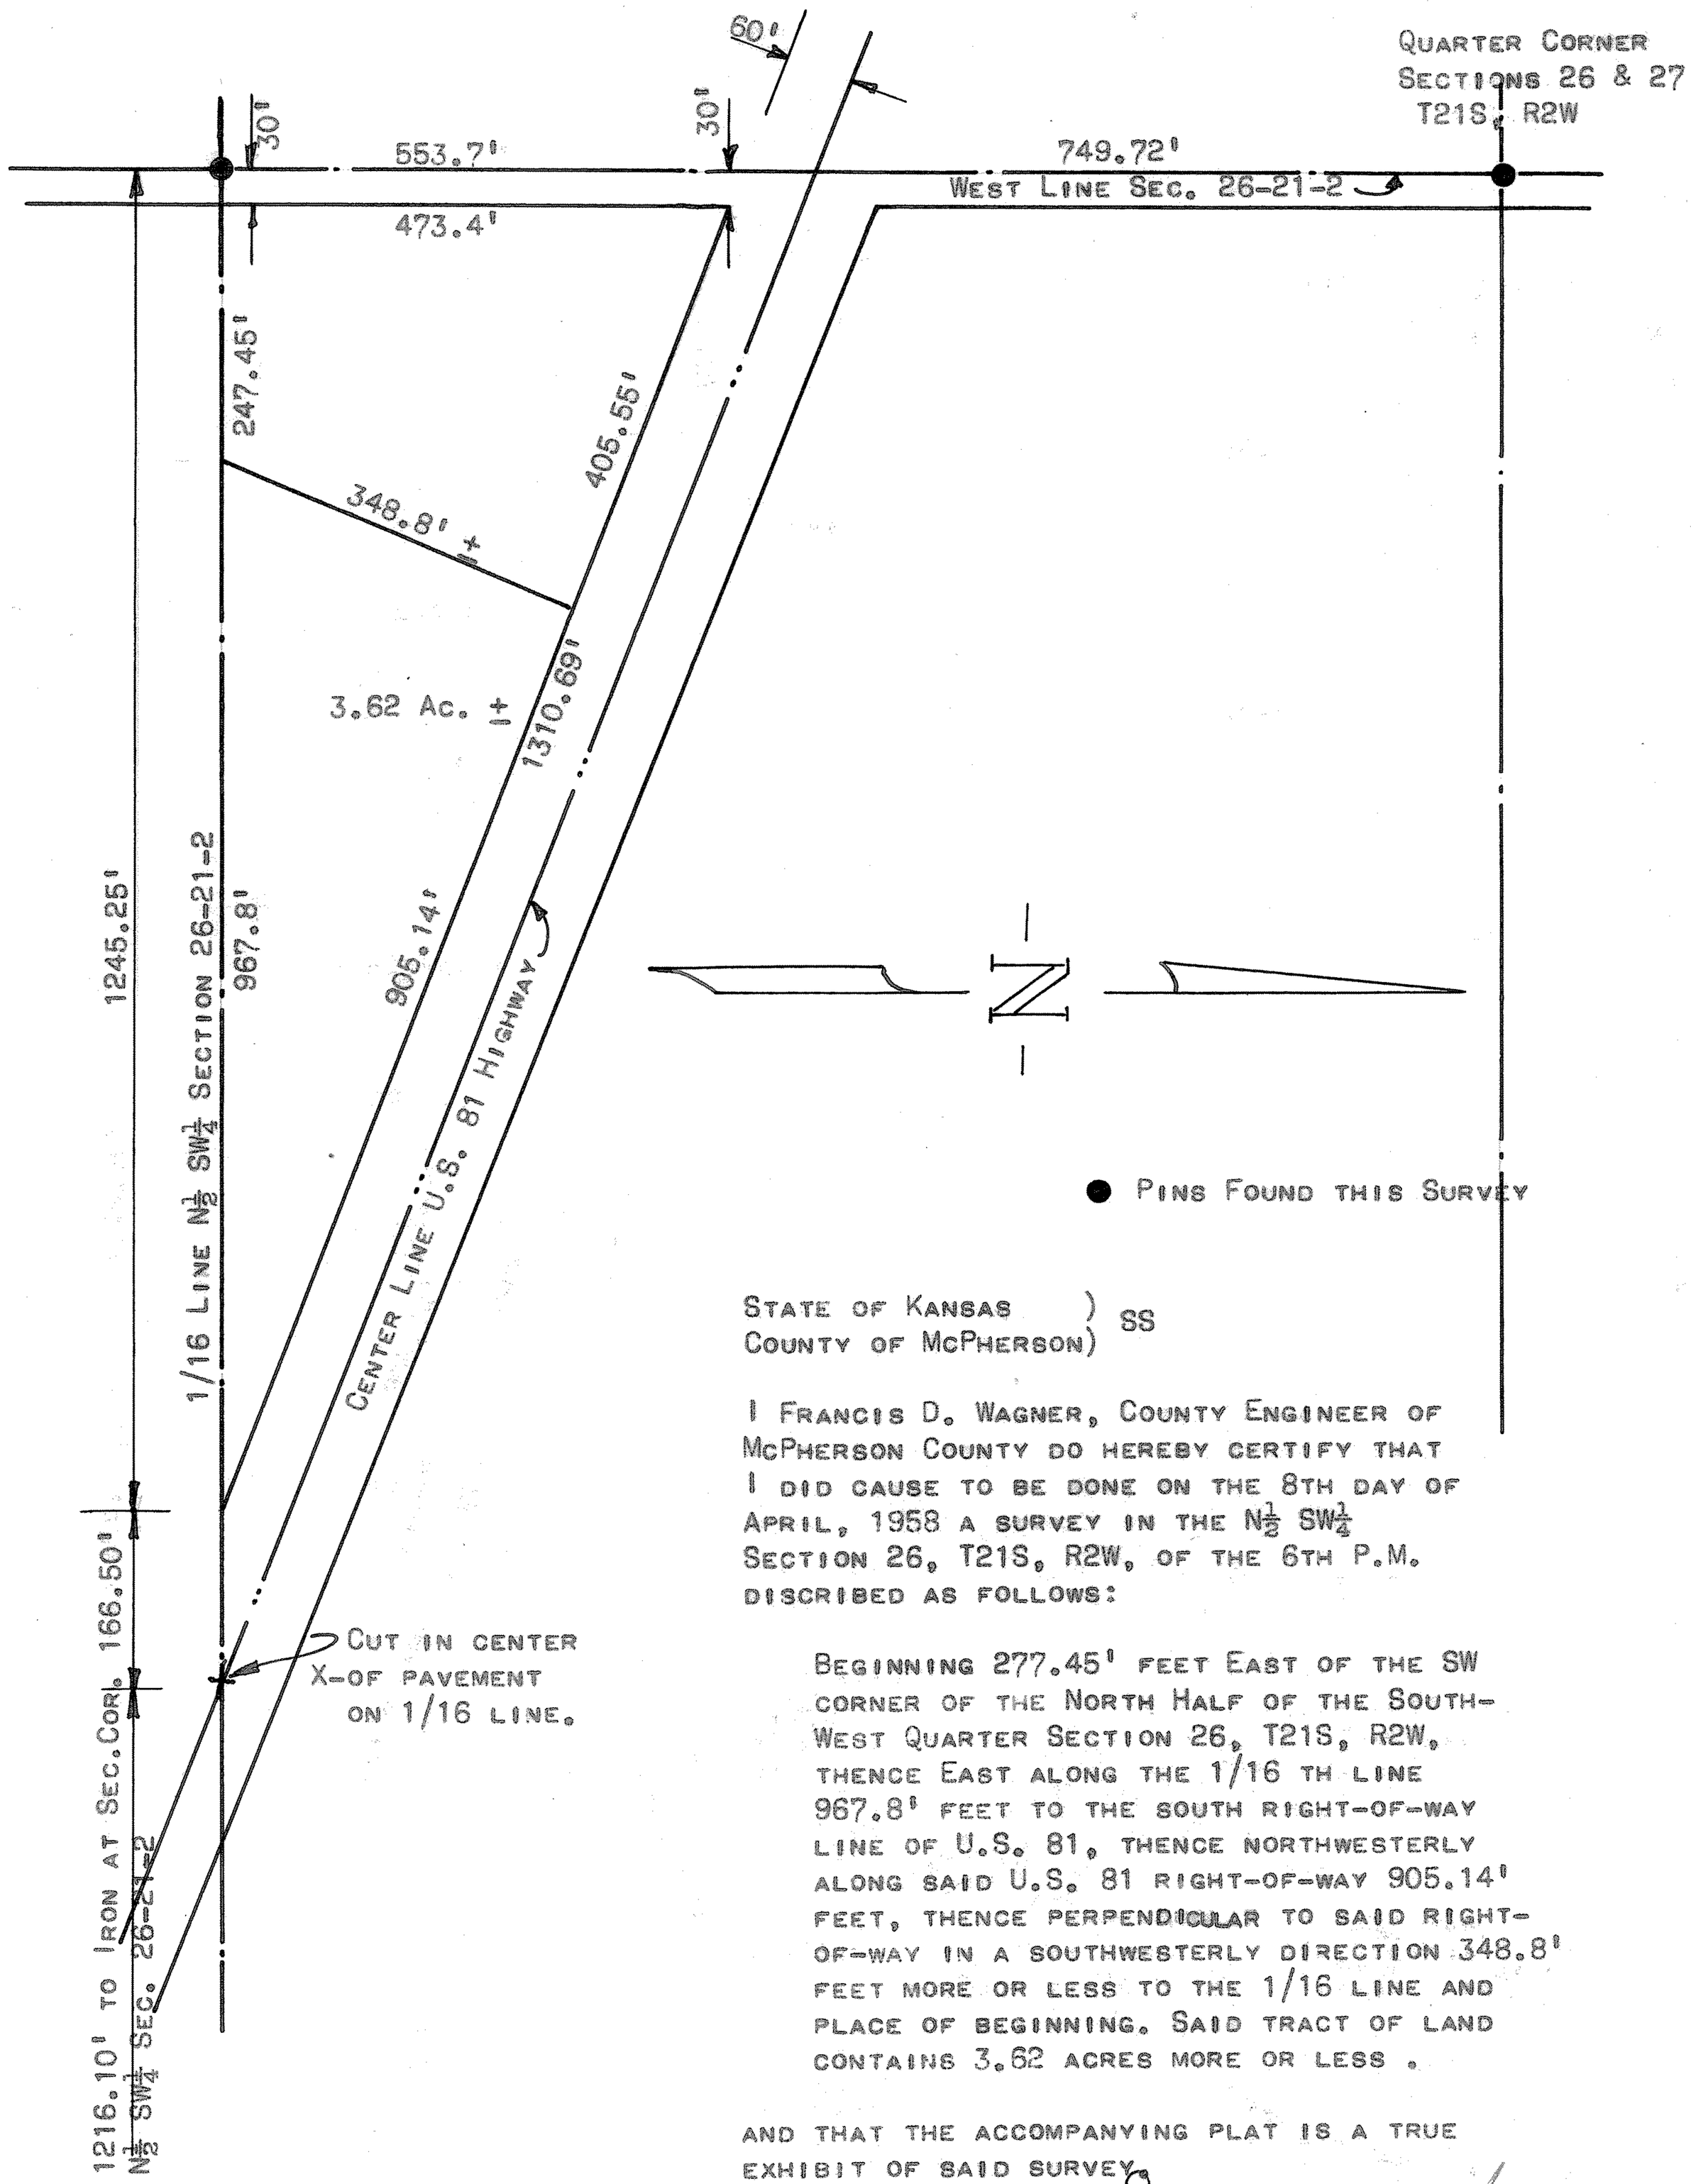

STATE OF KANSAS)
COUNTY OF McPHERSON) SS

I FRANCIS D. WAGNER, COUNTY ENGINEER OF McPHERSON COUNTY DO HEREBY CERTIFY THAT I DID CAUSE TO BE DONE ON THE 8TH DAY OF APRIL, 1958 A SURVEY IN THE N½ SW¼ SECTION 26, T21S, R2W, OF THE 6TH P.M. DISCRIBED AS FOLLOWS:

BEGINNING 277.45' FEET EAST OF THE SW CORNER OF THE NORTH HALF OF THE SOUTH-WEST QUARTER SECTION 26, T21S, R2W, THENCE EAST ALONG THE 1/16 TH LINE 967.8' FEET TO THE SOUTH RIGHT-OF-WAY LINE OF U.S. 81, THENCE NORTHWESTERLY ALONG SAID U.S. 81 RIGHT-OF-WAY 905.14' FEET, THENCE PERPENDICULAR TO SAID RIGHT-OF-WAY IN A SOUTHWESTERLY DIRECTION 348.8' FEET MORE OR LESS TO THE 1/16 LINE AND PLACE OF BEGINNING. SAID TRACT OF LAND CONTAINS 3.62 ACRES MORE OR LESS .

AND THAT THE ACCOMPANYING PLAT IS A TRUE EXHIBIT OF SAID SURVEY.

Francis D. Wagner
FRANCIS D. WAGNER
COUNTY ENGINEER
McPHERSON, KANSAS

APRIL 23, 1958

MICROFILM