http://www.adultpdf.com
Created by TIFF To PDF trial version, to remove this mark, please register this software.

Part of W½,NE¼, Sec. 27., T.21.S., R.2.W., 6th. P. M.

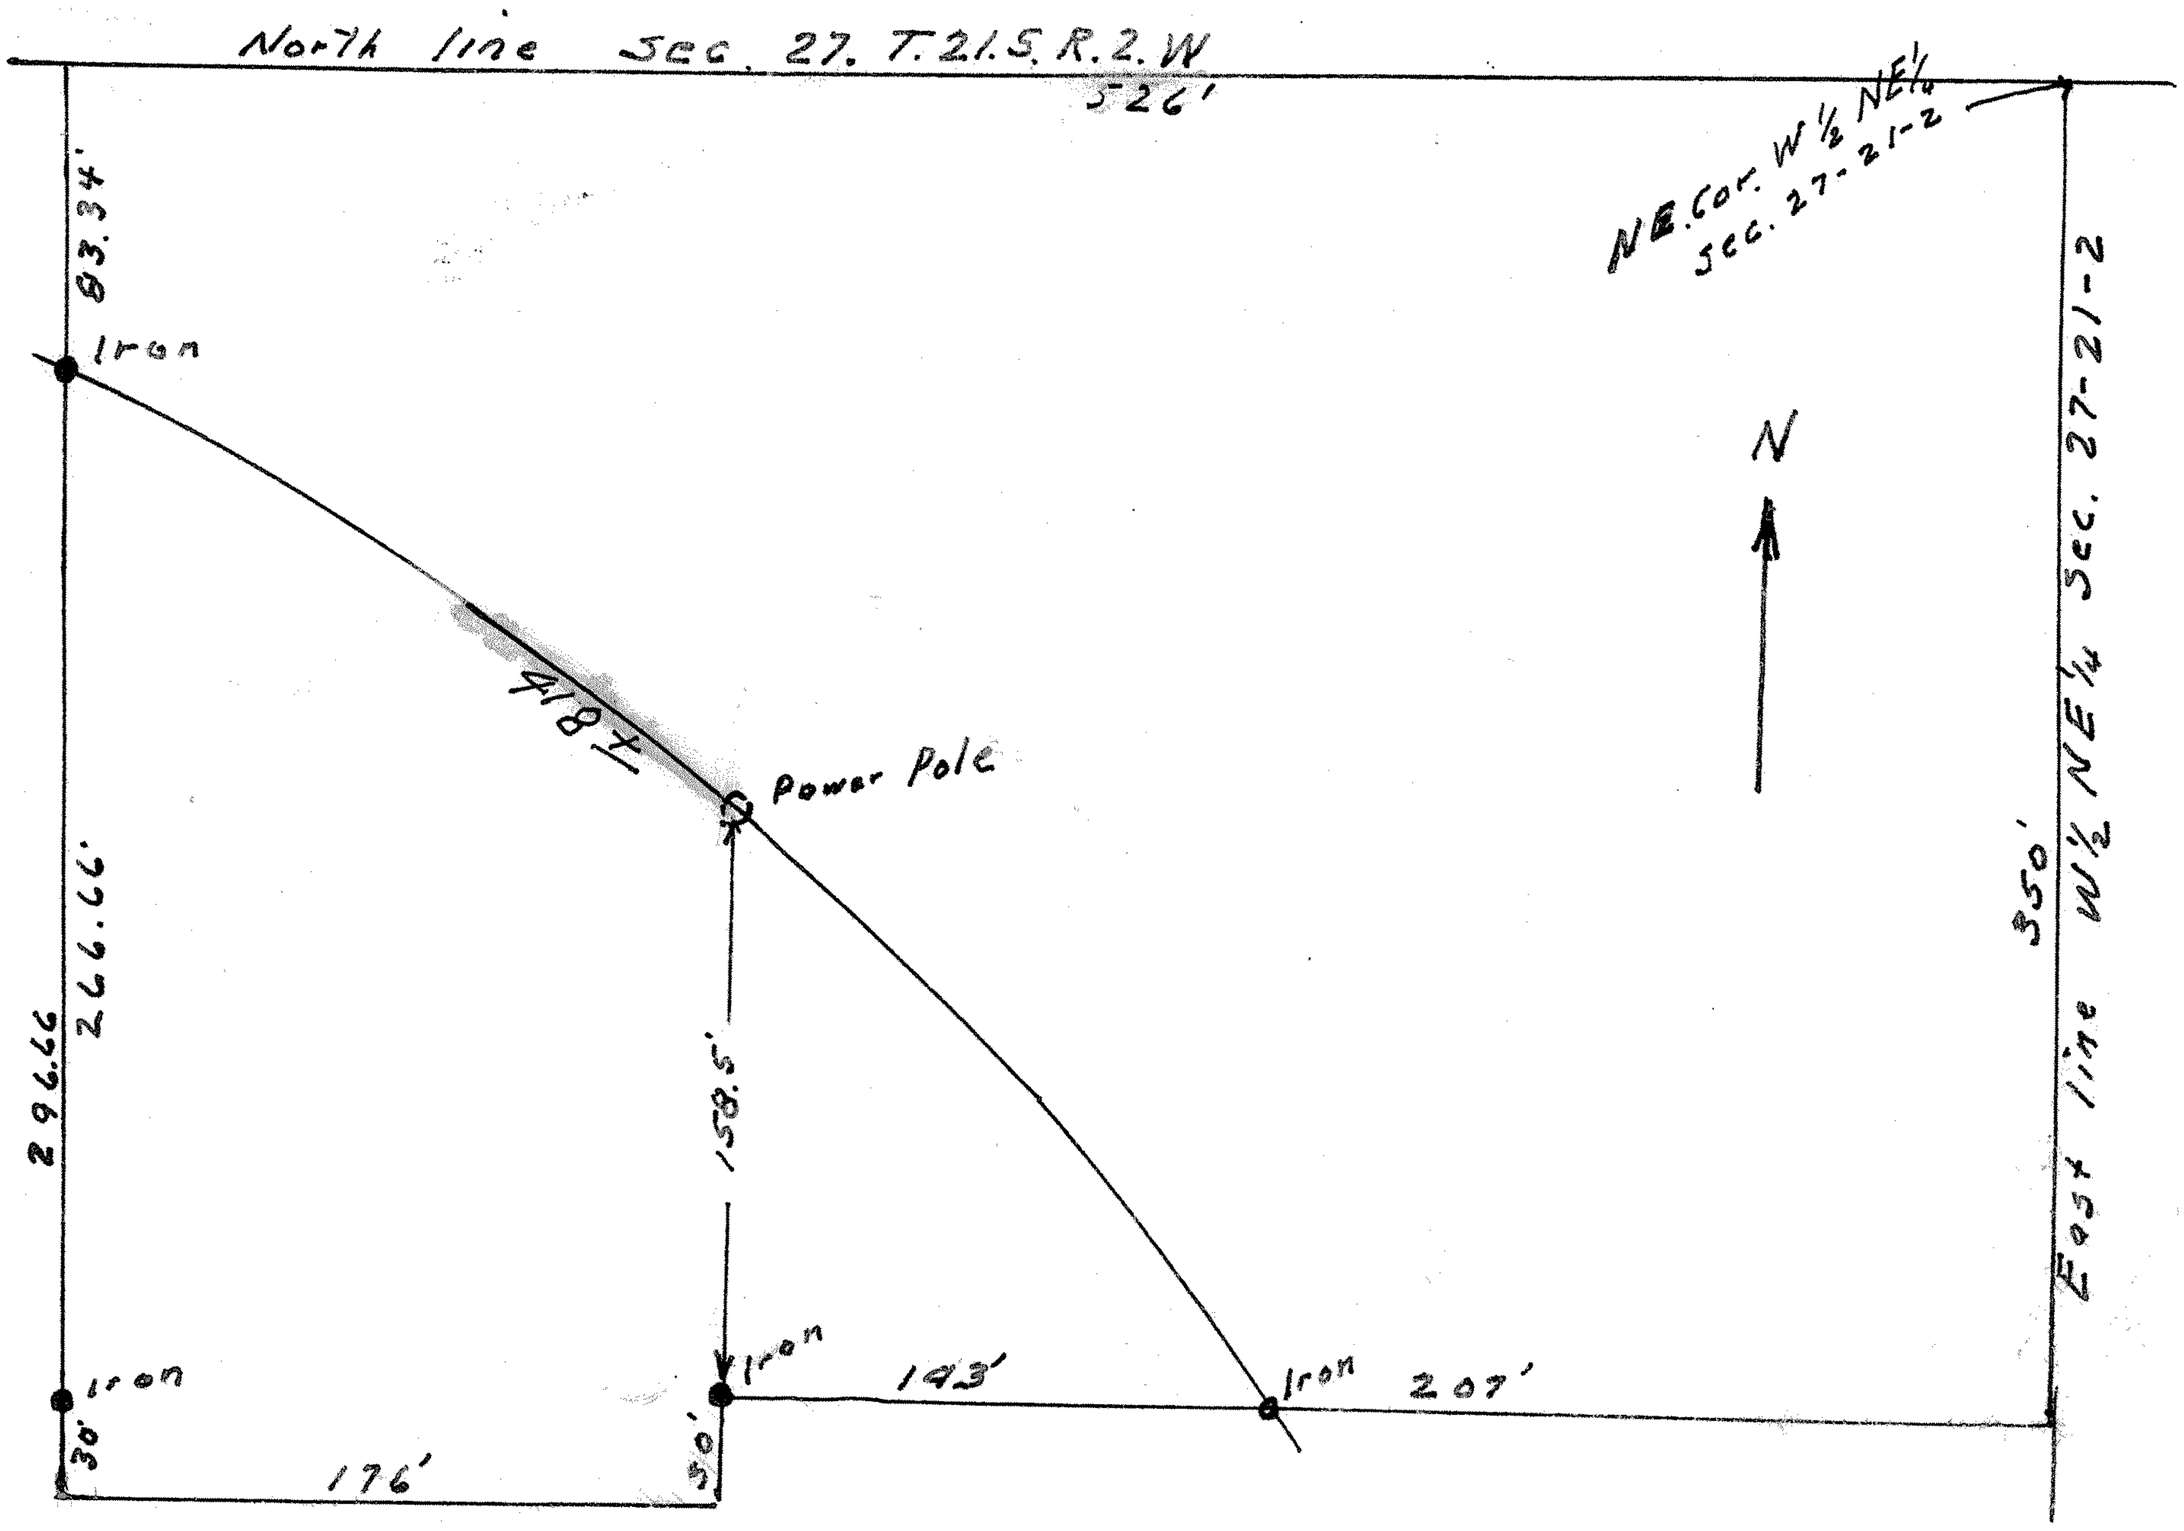

State of Kansas, County of McPherson, SS.

I, G.D.Johnson, Licensed Civil Engineer of the state of Kansas, do hereby certify that I did on the 2nd. day of April, 1958 survey the following described property.

Part of the West Half , North east Quarter of Section 27, Twp. 21, South, Rng. 2. West of 6th. P. M. containing 1.3 Acres more or less. Beginning 207 feet west and 350 feet south of the N.E. Corner of W½.NE¼. Sec. 27., T.21.S., R.2.W., 6th. P. M., thence west 143 feet parallelwith north line of said Sec. 27, thence south 30 feet, thence west 176 feet to a point 380 feet south and 526 feet west of said NE. Cor. W½,NE¼. said Sec. 27., thence north 296.66 feet parallel with east line of said W½,NE¼. to the north line of former right of way of U. S.Highway No. 81, thence southeasterly along said highway right of way on the convex of a curve of 1064.67 a distance of 418 feet more or less to the place of beginning.

I also certify that accompanying plat is a true exhibit of said survey.

G D Johnson

G. D. JOHNSON
LICENSED
PROFESSIONAL ENGINEER
KANSAS
7113

MICROFILM