http://www.adultpdf.com
Created by TIFF To PDF trial version, to remove this mark, please register this software.

A SURVEY IN THE SE 1/4
SECTION 28, T21S, R2W

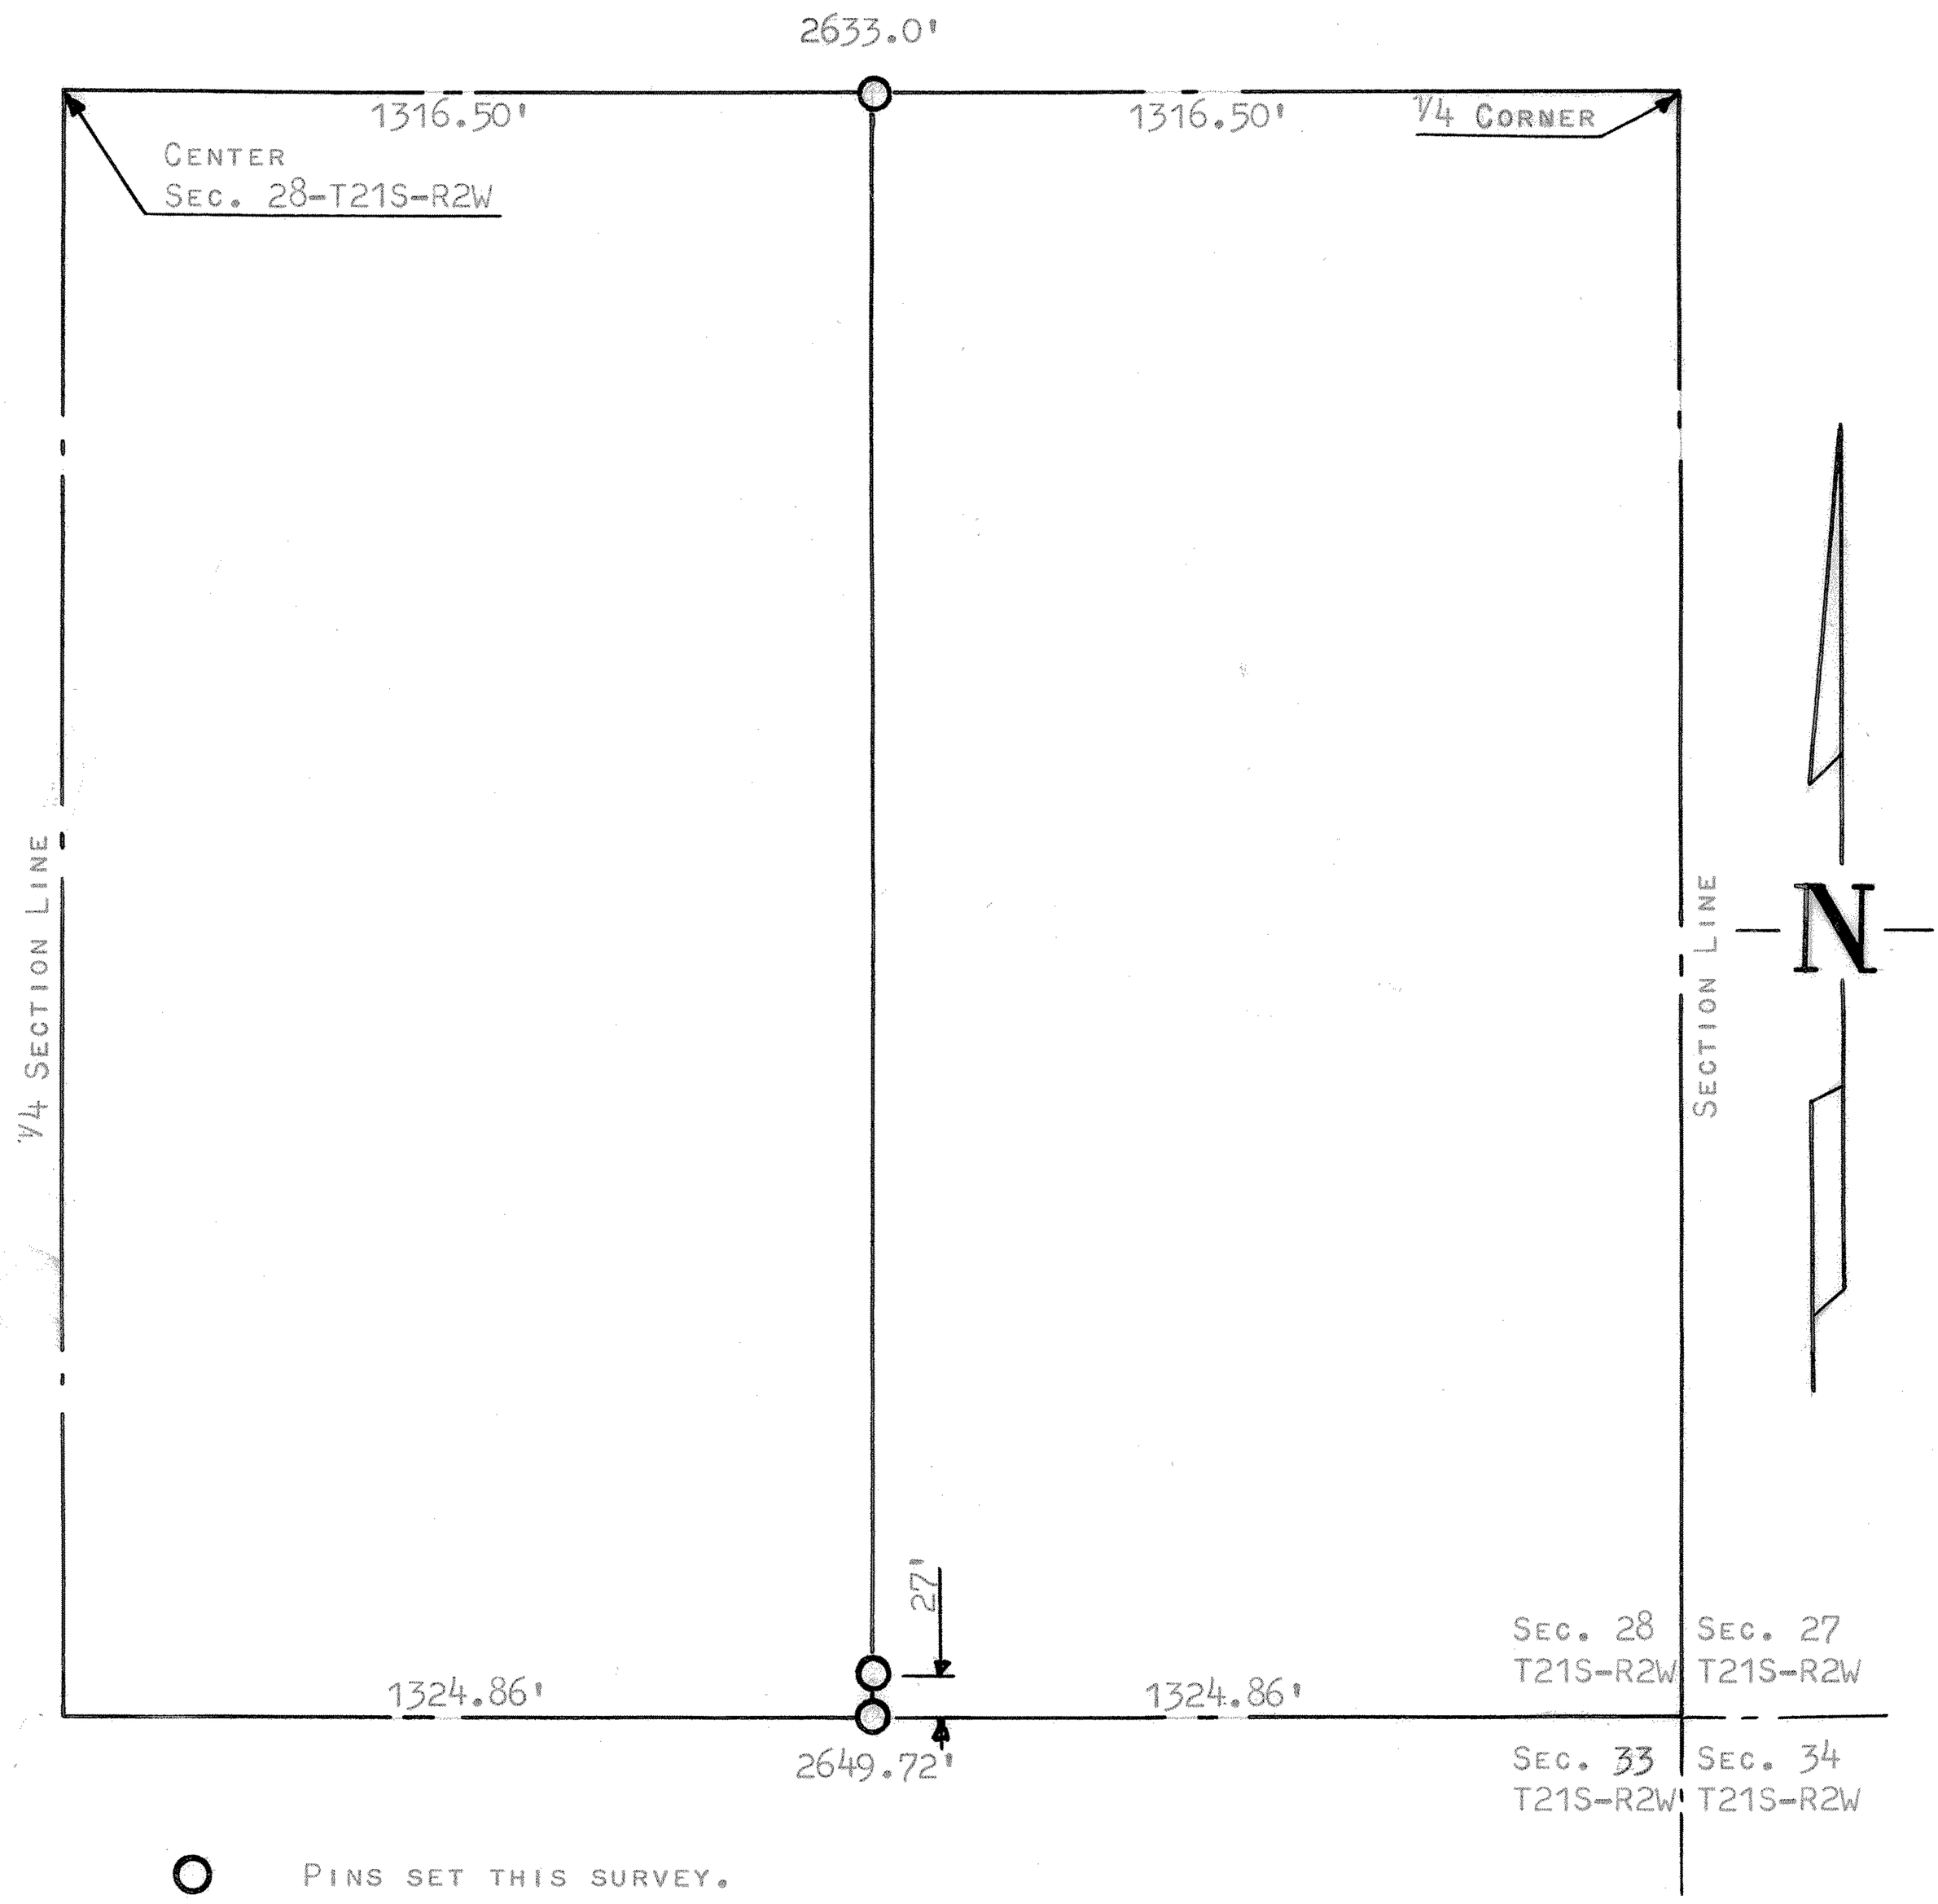

O PINS SET THIS SURVEY.

STATE OF KANSAS)
COUNTY OF McPHERSON) SS

I, FRANCIS D. WAGNER, COUNTY ENGINEER OF McPHERSON COUNTY, KANSAS DO HEREBY CERTIFY THAT I DID CAUSE TO BE DONE ON THE 10TH DAY OF MAY, 1961, A SURVEY TO DETERMINE THE PROPERTY LINE BETWEEN THE EAST HALF AND THE WEST HALF OF THE SOUTHEAST QUARTER OF SECTION 28-T21S-R2W OF THE 6TH P.M., AND THAT THE ACCOMPANYING PLAT IS A TRUE EXHIBIT OF SAID SURVEY.

Francis D. Wagner
FRANCIS D. WAGNER
COUNTY ENGINEER
McPHERSON COUNTY

10 MAY, 1961

Surved for
Irvin Harms

FRANCIS D. WAGNER
LICENSED
1273
KANSAS
PROFESSIONAL ENGINEER

MICROFILM