http://www.adultpdf.com
Created by TIFF To PDF trial version, to remove this mark, please register this software.

A SURVEY OF A TRACT OF LAND IN THE W½ OF THE NW¼, SECTION 28, T21S, R2W, OF THE 6TH P.M., McPHERSON COUNTY, KANSAS

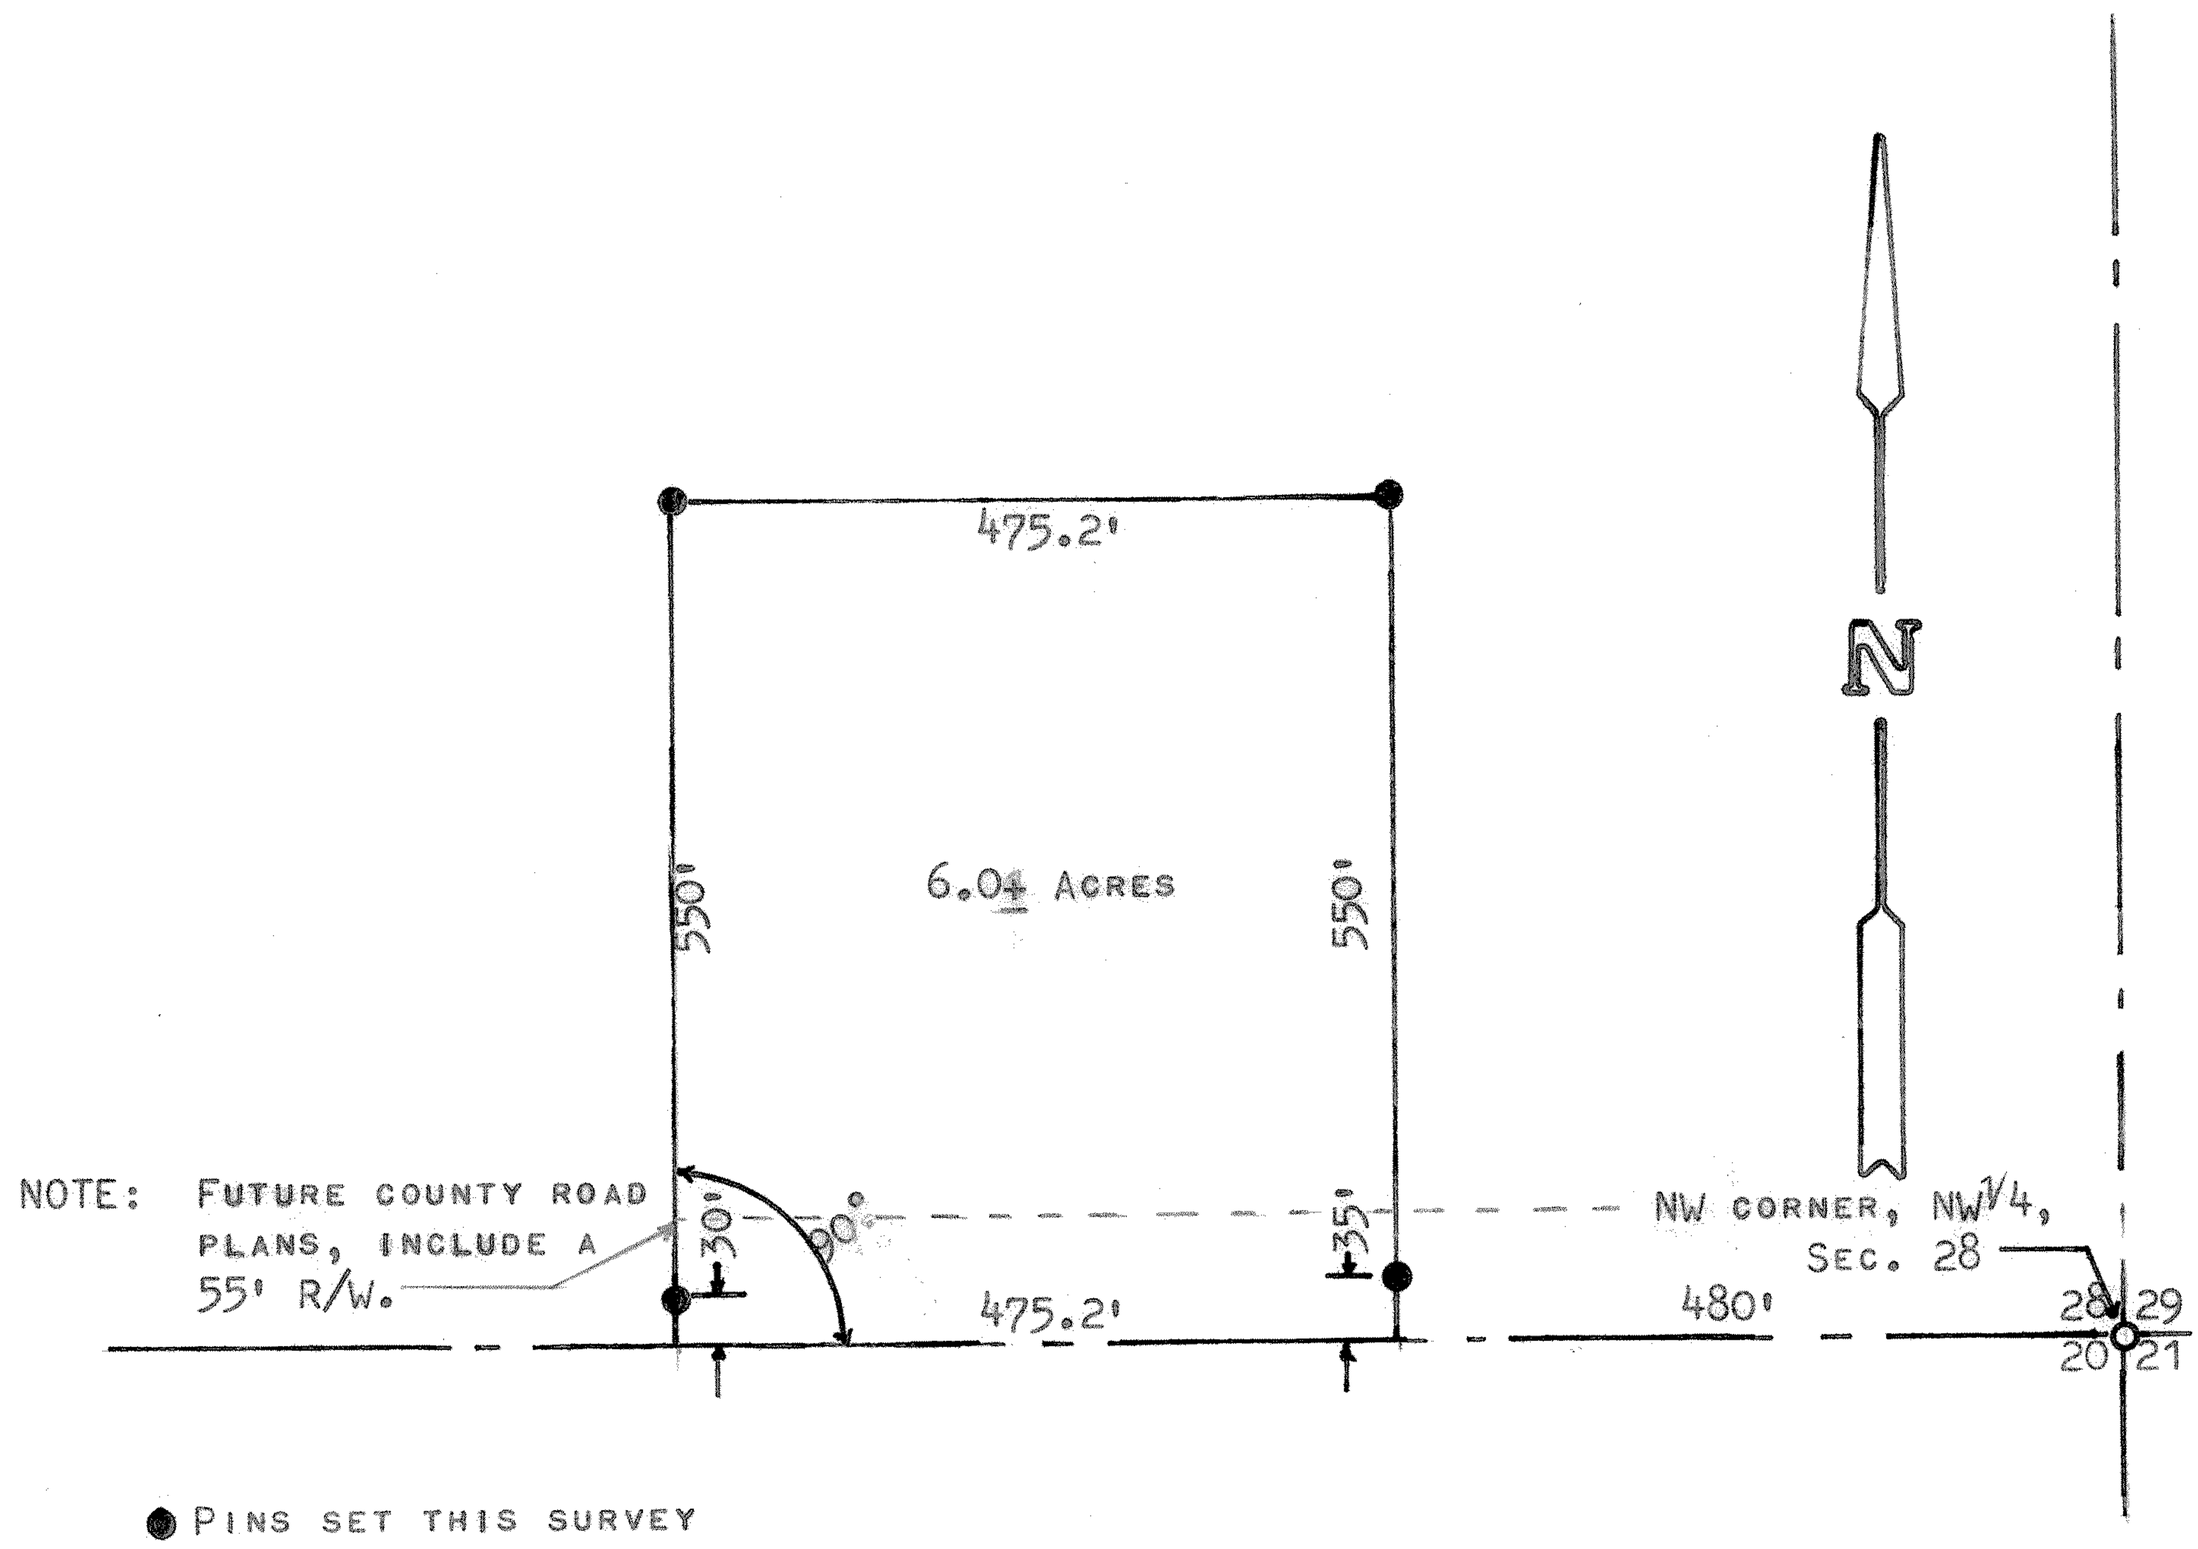

● PINS SET THIS SURVEY

○ PIN FOUND THIS SURVEY

I, MELVIN FERGUSON, COUNTY ENGINEER OF McPHERSON COUNTY, KANSAS, DO HEREBY CERTIFY THAT A SURVEY WAS MADE OF A TRACT OF LAND IN THE W½ OF THE NW ¼, SECTION 28, T21S, R2W, OF THE 6TH P.M., AND DESCRIBED AS FOLLOWS:

COMMENCING AT A POINT 480' EAST OF THE NW CORNER OF SAID W ½, OF THE NW ¼, SECTION 28, T21S, R3W, TO A POINT OF BEGINNING; THENCE EAST ON SECTION LINE 475.2', THENCE A RIGHT ANGLE SOUTH 550', THENCE WEST 475.2', THENCE NORTH 550' TO POINT OF BEGINNING.

SAID TRACT CONTAINS 6.0 ACRES MORE OR LESS, AND I ALSO CERTIFY THAT THE ABOVE PLAT IS A TRUE EXHIBIT OF SAID SURVEY AS FAR AS IT IS KNOWN TO ME.

SURVEY CALLED FOR BY BERNARD RUNNEBAUM

SIGNED THIS 23rd DAY OF MAY, 1974

Melvin Ferguson

MELVIN FERGUSON
COUNTY ENGINEER
McPHERSON, KANSAS

MELVIN V. FERGUSON LICENSED 6772 KANSAS PROFESSIONAL ENGINEER

MICROFILM