http://www.adultpdf.com
Created by TIFF To PDF trial version, to remove this mark, please register this software!

A SURVEY OF A TRACT OF LAND IN THE NE 1/4 OF SECTION 30 T21S-R2W, McPHERSON COUNTY, KANSAS

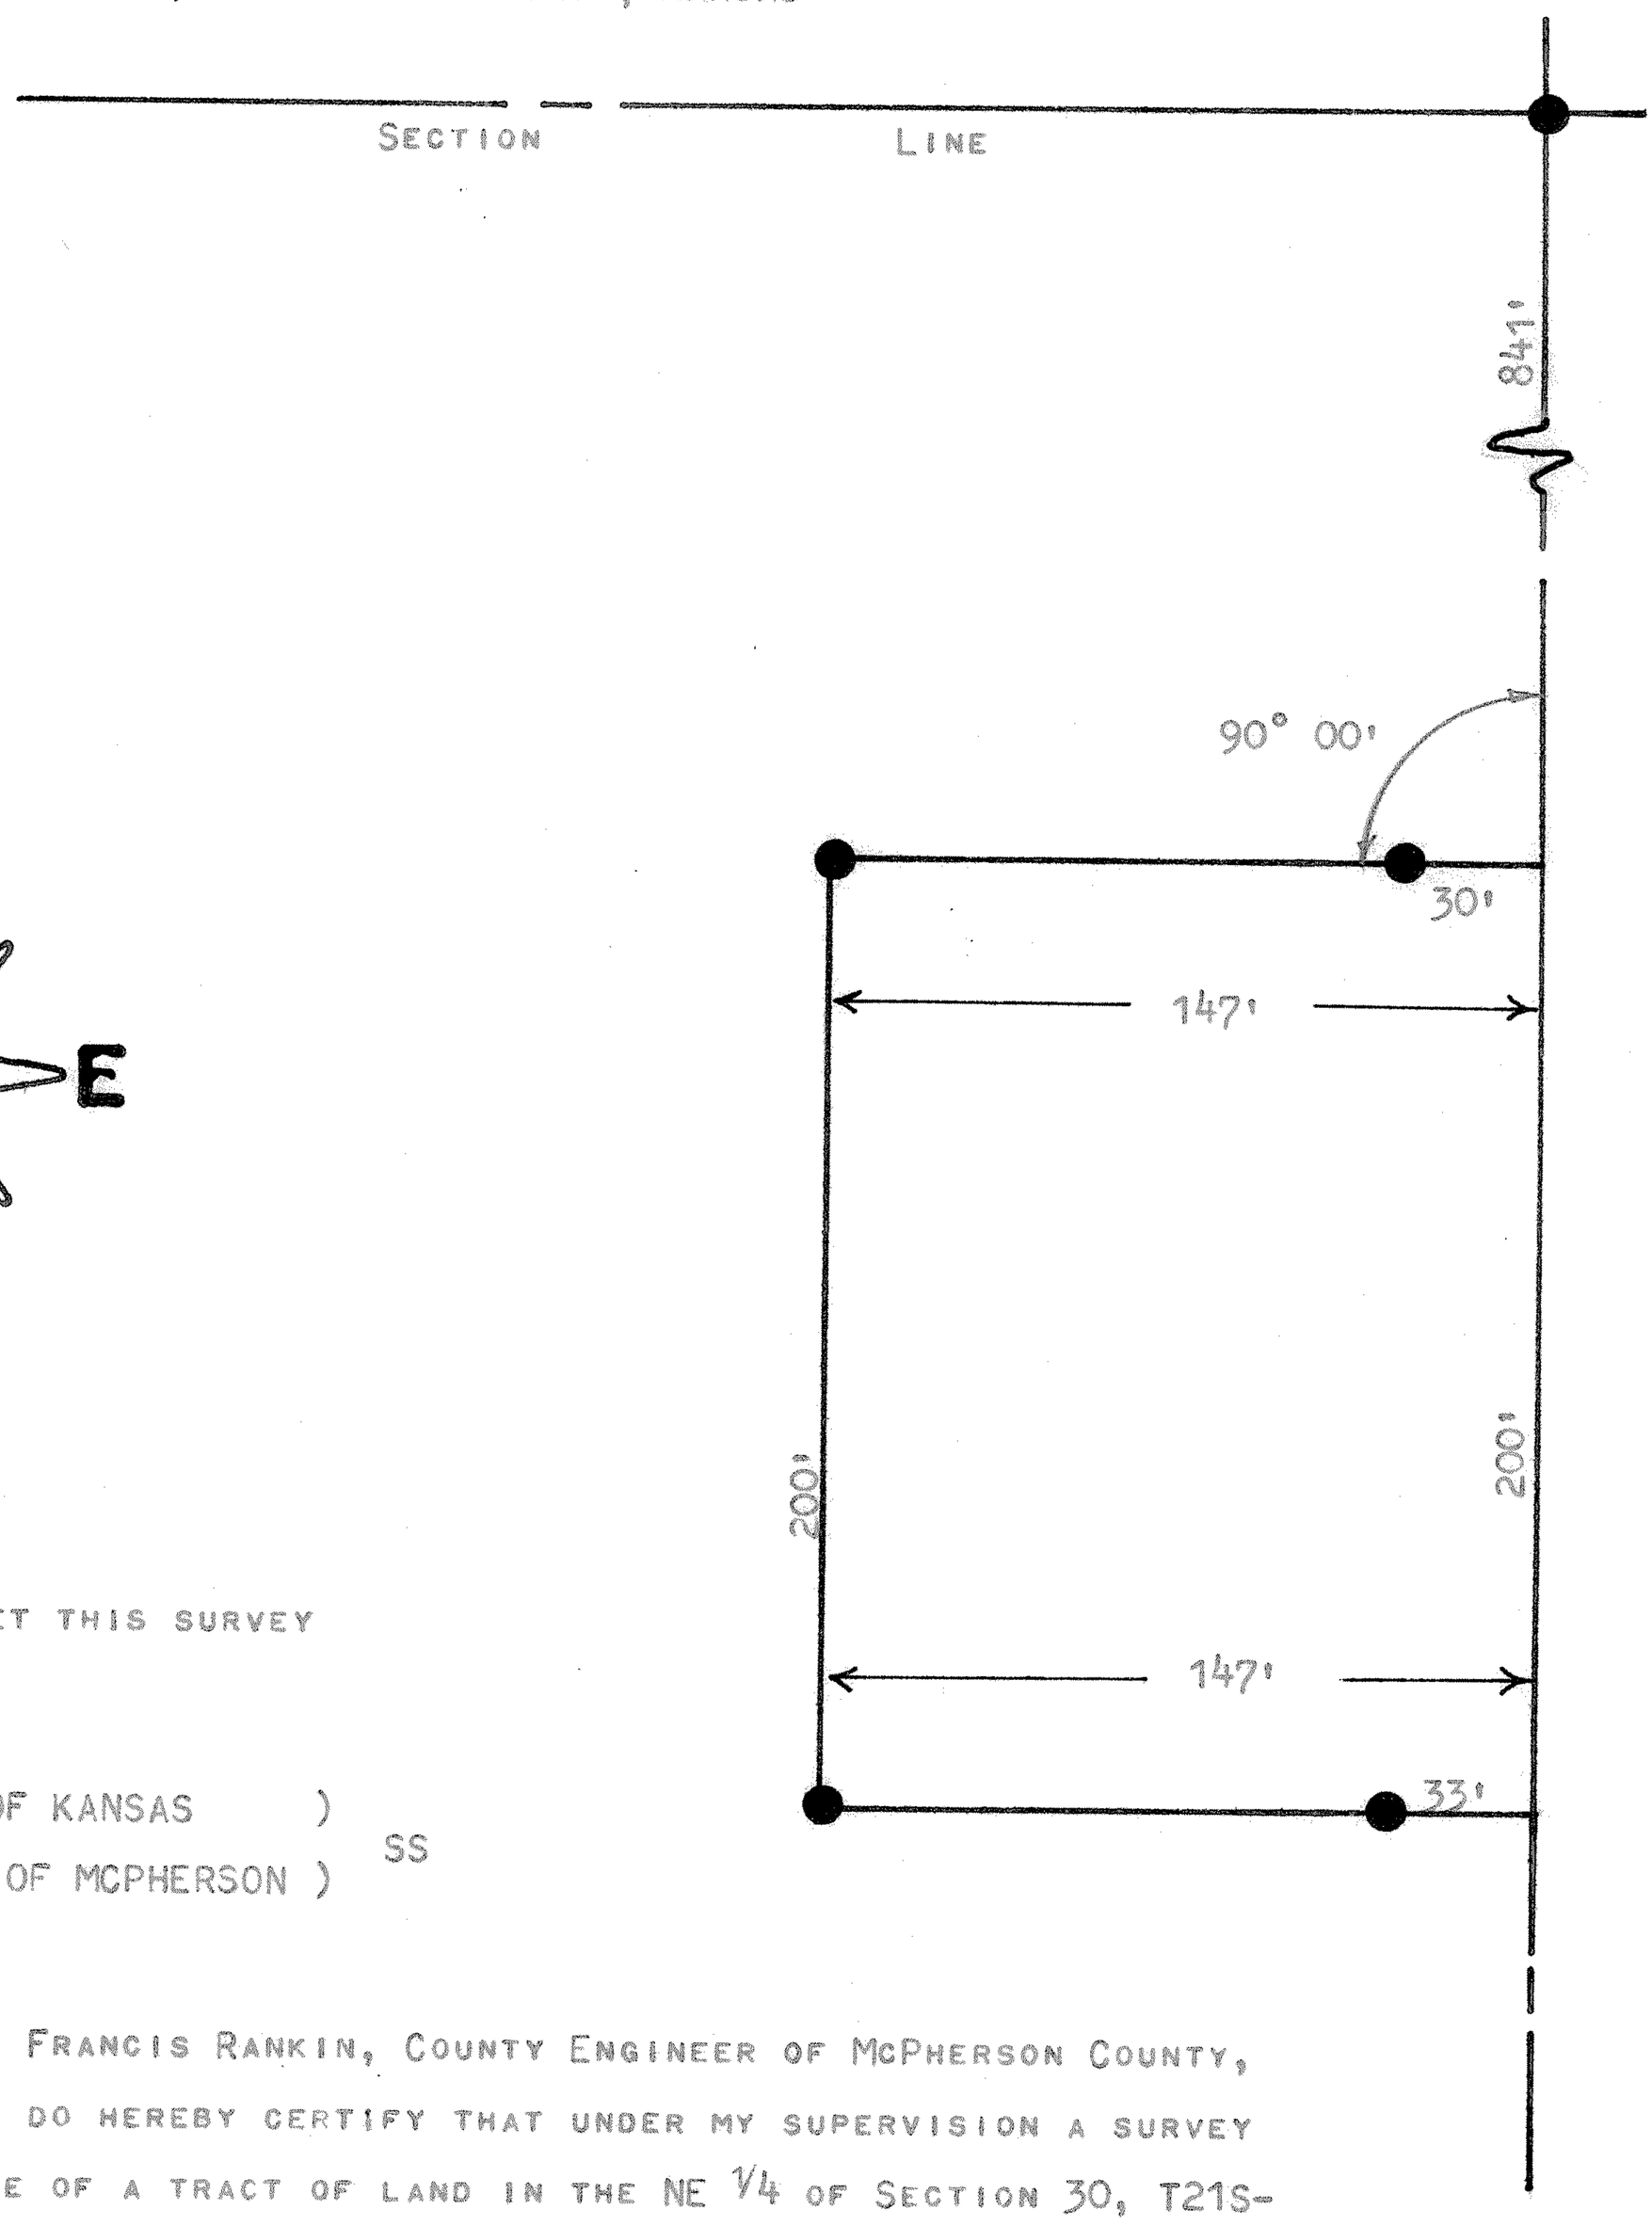

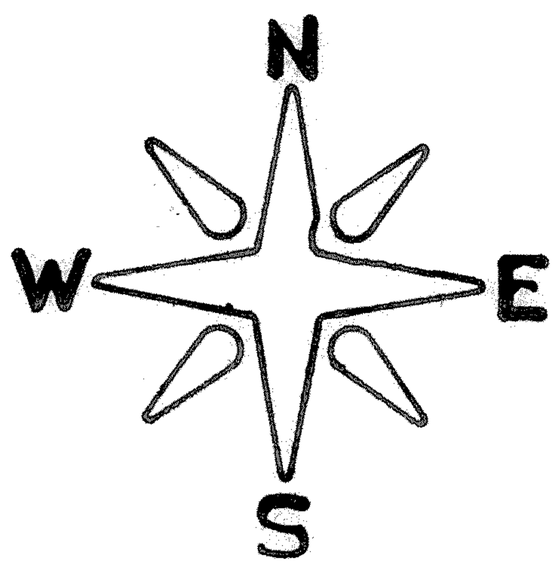

● PINS SET THIS SURVEY

STATE OF KANSAS)
COUNTY OF MCPHERSON) SS

I, FRANCIS RANKIN, COUNTY ENGINEER OF McPHERSON COUNTY, KANSAS, DO HEREBY CERTIFY THAT UNDER MY SUPERVISION A SURVEY WAS MADE OF A TRACT OF LAND IN THE NE 1/4 OF SECTION 30, T21S-R2W OF THE 6TH P.M. AND DESCRIBED AS FOLLOWS:

COMMENCING AT THE NE CORNER OF THE NE 1/4 OF SAID SECTION 30, THENCE SOUTH, ON SECTION LINE, 841.0 FEET FOR A PLACE OF BEGINNING; THENCE WEST, AT A 90° ANGLE FROM SECTION LINE, 147.0 FEET; THENCE SOUTH 200.0 FEET; THENCE EAST, TO THE SECTION LINE 147.0 FEET; THENCE NORTH, ON SECTION LINE, 200.0 FEET TO THE PLACE OF BEGINNING. SAID TRACT OF LAND CONTAINS 0.67 ACRES MORE OR LESS AND THE ABOVE PLAT IS A TRUE EXHIBIT OF SAID SURVEY AS FAR AS IT IS KNOWN TO ME.

SURVEY CALLED FOR BY HAROLD GOERING.

SIGNED THIS 16th DAY OF AUGUST, 1971.

F. R. Rankin

F. R. RANKIN
COUNTY ENGINEER
McPHERSON COUNTY, KANSAS

F. R. RANKIN LICENSED 799 KANSAS PROFESSIONAL ENGINEER

MICROFILM