http://www.adultpdf.com
Created by TIFF To PDF trial version, to remove this mark, please register this software.

A SURVEY IN THE SW 1/4

SECTION 30, T21S R2W
MCPHERSON, KANSAS

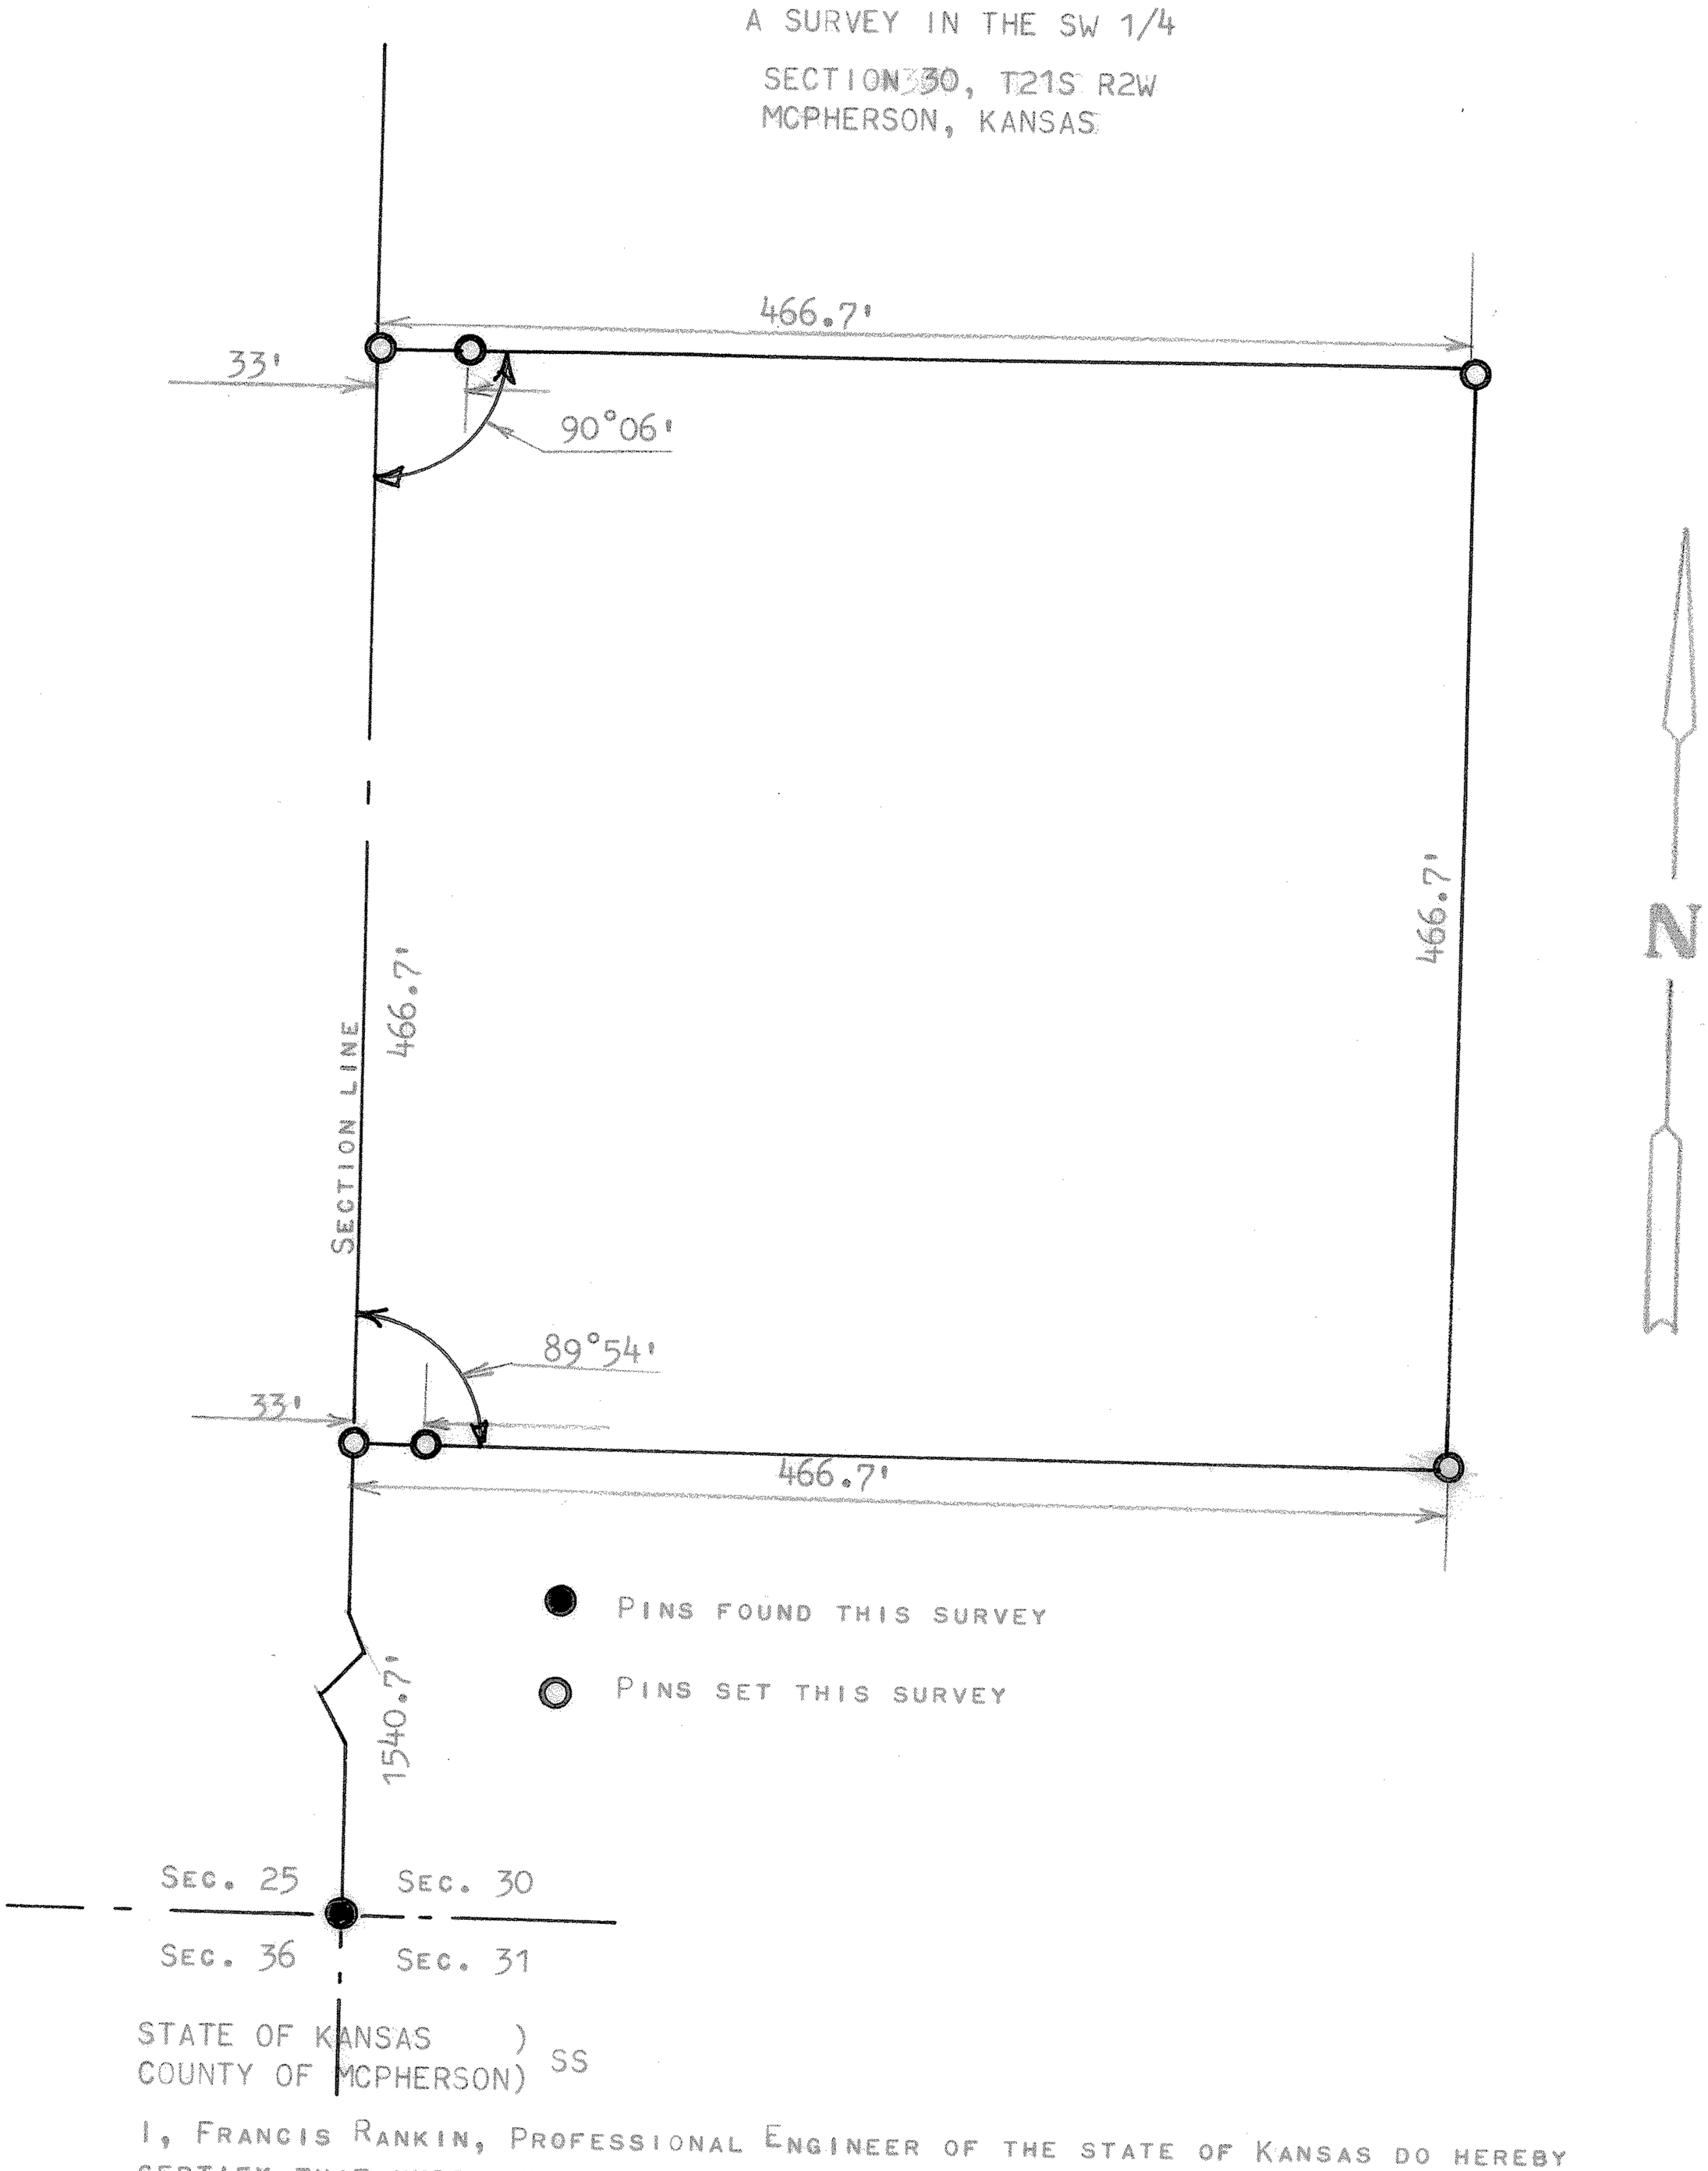


STATE OF KANSAS )
COUNTY OF MCPHERSON) SS

I, FRANCIS RANKIN, PROFESSIONAL ENGINEER OF THE STATE OF KANSAS DO HEREBY CERTIFY THAT UNDER MY SUPERVISION A SURVEY WAS MADE IN THE SW 1/4, SECTION 30, T21S R2W OF THE 6TH. P.M. AND DESCRIBED AS FOLLOWS:

BEGINNING 1540.7 FEET NORTH OF THE SW CORNER OF THE SW1/4 OF SAID SECTION 30, T21S R2W: THENCE EAST AT A INTERIOR ANGLE OF 89°54' A DISTANCE OF 466.7 FEET. THENCE NORTH PARALLEL WITH THE SECTION LINE 466.7 FEET; THENCE WEST TO SECTION LINE 466.7 FEET; THENCE SOUTH ON SECTION LINE 466.7 FEET, TO PLACE OF BEGINNING SAID TRACT CONTAINS 5.0 ACRES MORE OR LESS, AND THAT THE ACCOMPANYING PLAT IS A TRUE EXHIBIT OF SAID SURVEY AS FAR AS IT IS KNOWN TO ME.

SURVEY CALLED FOR BY VERENE M. GOERING

SIGNED THIS 20 DAY OF FEBRUARY, 1968

F. R. RANKIN
LICENSED
799
KANSAS
PROFESSIONAL ENGINEER

FRANCIS RANKIN
PROFESSIONAL ENGINEER
MCPHERSON, KANSAS

MICROFILM