http://www.adultpdf.com
Created by TIFF To PDF trial version, to remove this mark, please register this software.

A SURVEY OF A TRACT OF LAND IN THE E1/2 OF THE NW1/4 OF SECTION 30, T21S-R2W

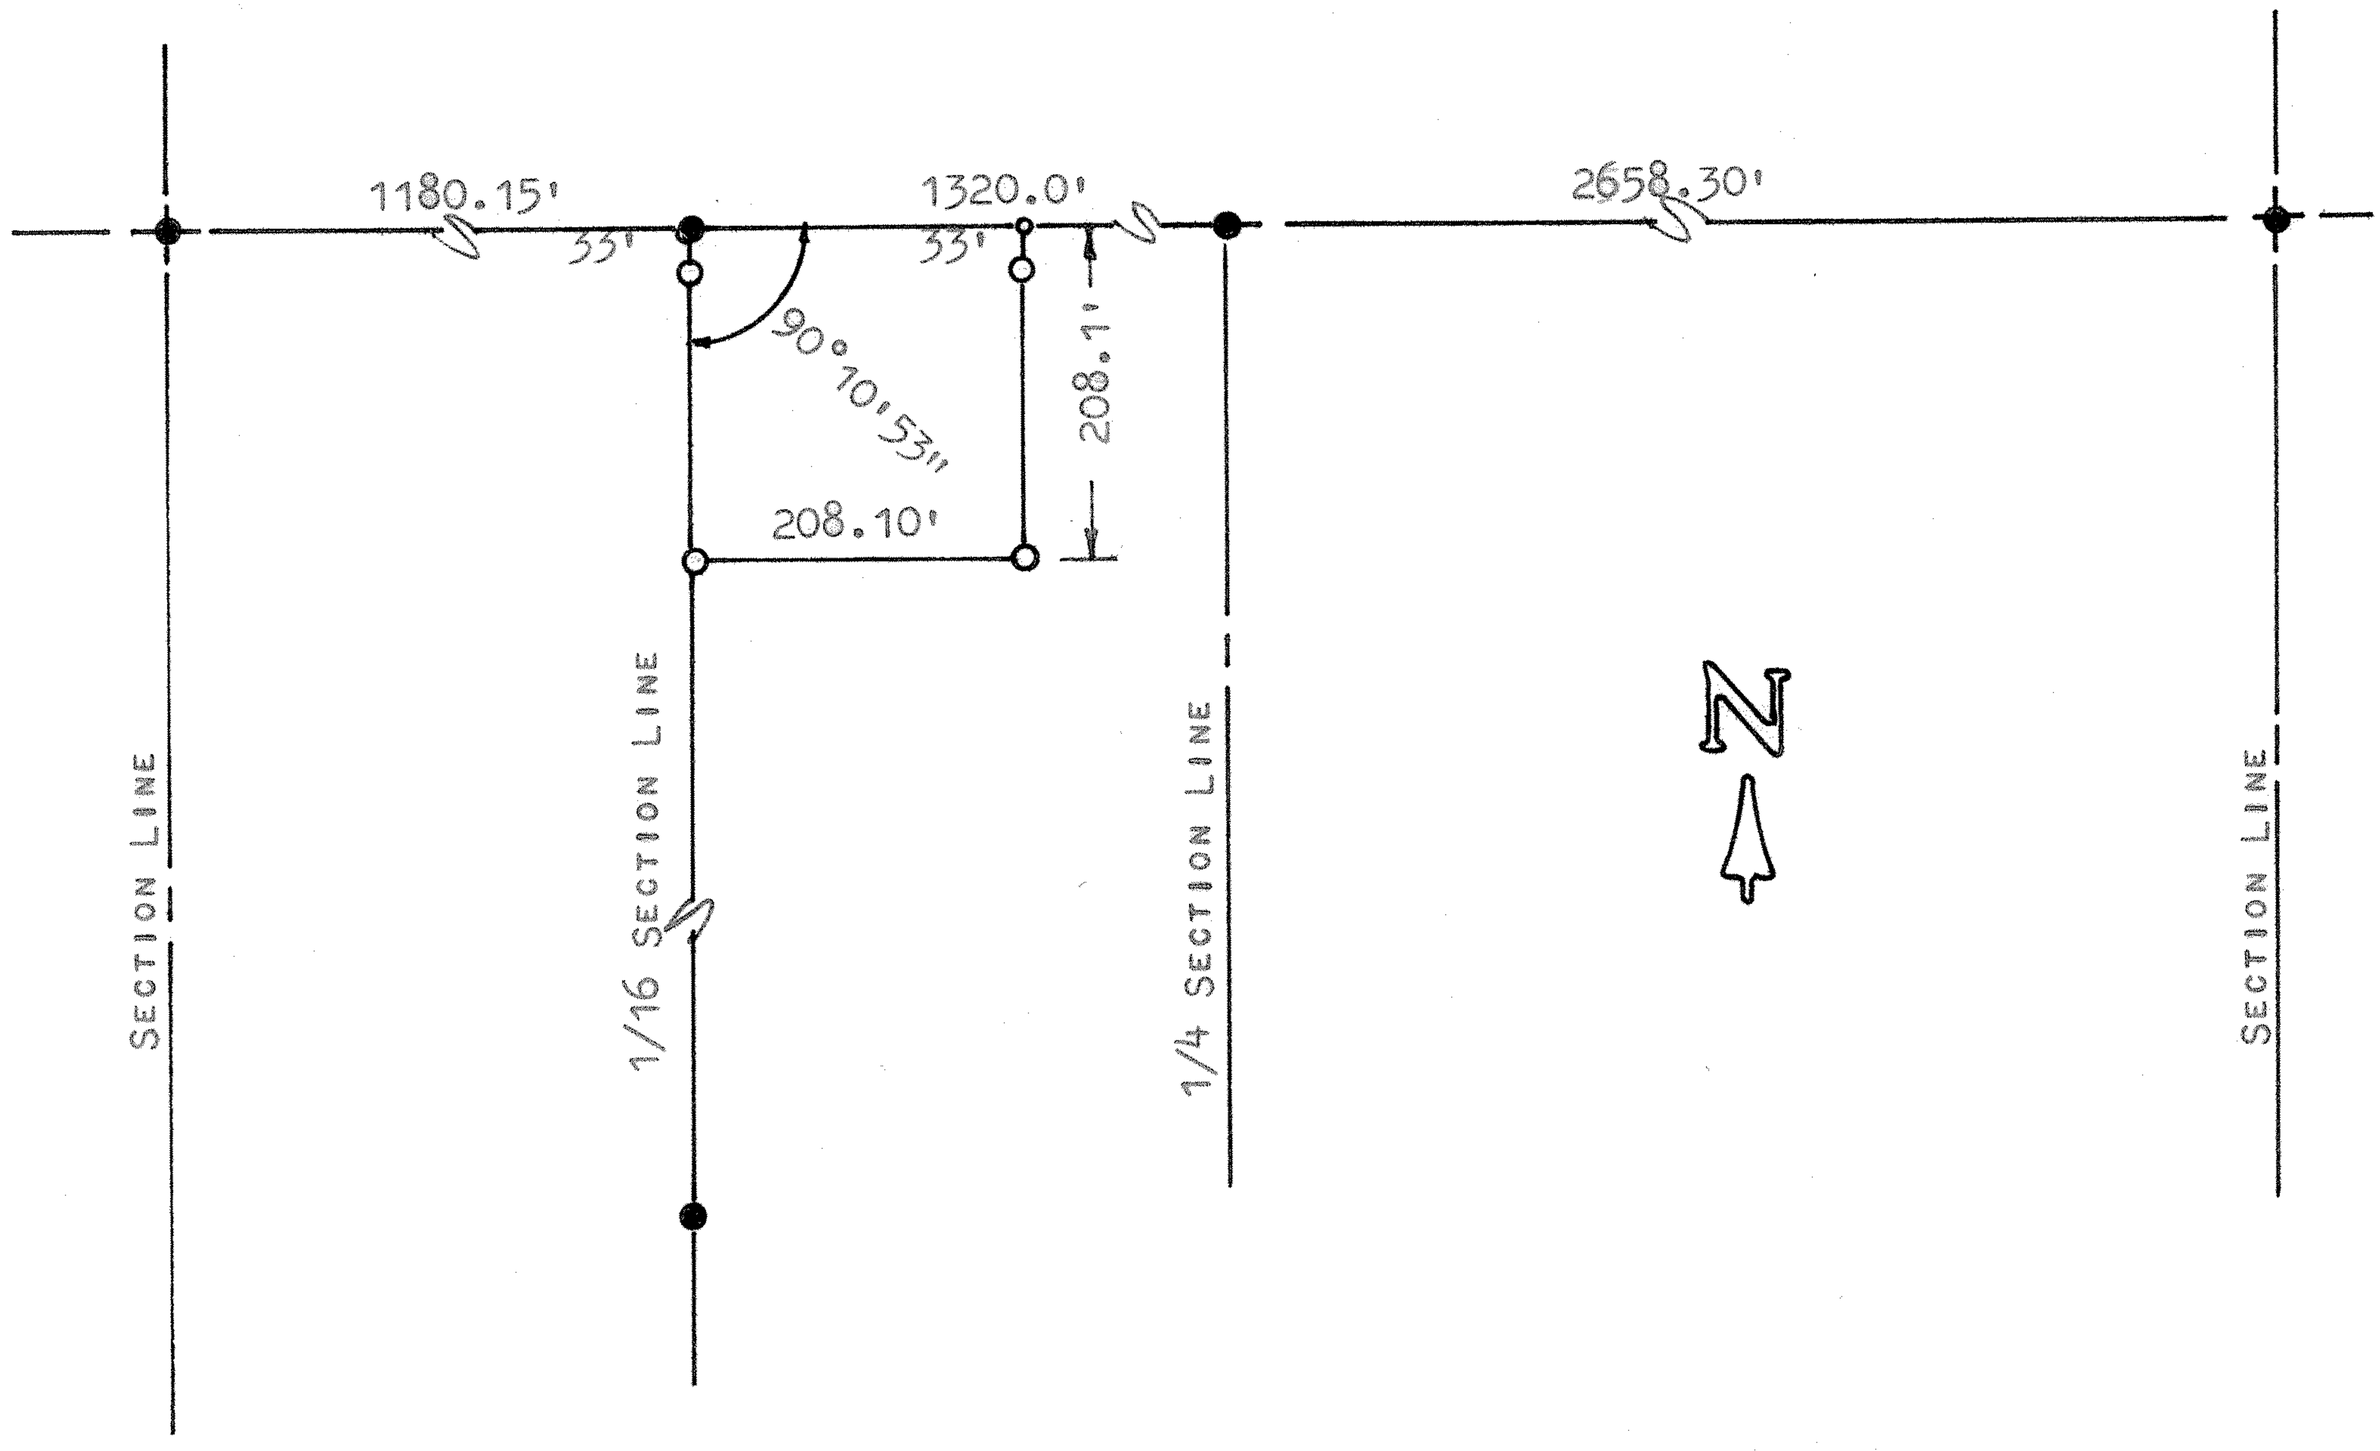

● PINS FOUND THIS SURVEY

○ PINS SET THIS SURVEY

∘ NAIL SET

COUNTY OF MCPHERSON)
STATE OF KANSAS)SS

I, MELVIN FERGUSON, COUNTY ENGINEER OF MCPHERSON CO., KANSAS, DO HEREBY CERTIFY THAT UNDER MY SUPERVISION A SURVEY WAS MADE OF A TRACT OF LAND IN THE E1/2 OF THE NW1/4 OF SECTION 30, T21S-R2W OF THE 6TH P.M. AND DESCRIBED AS FOLLOWS:

BEGINNING AT THE NW CORNER OF THE E1/2 OF THE NW1/4 OF SECTION 30, T21S-R2W; THENCE EAST 208.1 FEET; THENCE SOUTH 208.1 FEET; THENCE WEST, 208.1 FEET, TO THE 1/16TH SECTION LINE; THENCE NORTH 208.1 FEET TO THE POINT OF BEGINNING. SAID TRACT CONTAINS ONE (1) ACRE MORE OR LESS.

I ALSO CERTIFY THAT THE ABOVE PLAT IS A TRUE EXHIBIT OF SAID SURVEY AS FAR AS IT IS KNOWN TO ME.

SURVEY CALLED FOR BY THE CITY OF MOUNDRIDGE.

SIGNED ON THIS 2nd DAY OF SEPTEMBER, 1982.

Melvin Ferguson

MELVIN FERGUSON
COUNTY ENGINEER
MCPHERSON CO., KS

MELVIN V. FERGUSON
LICENSED
6772
KANSAS
PROFESSIONAL ENGINEER