http://www.adultpdf.com
Created by TIFF To PDF trial version, to remove this mark, please register this software.

A SURVEY OF A TRACT OF LAND IN THE
SW1/4, SECTION 7, T21S, R2W
MCPHERSON COUNTY, KANSAS

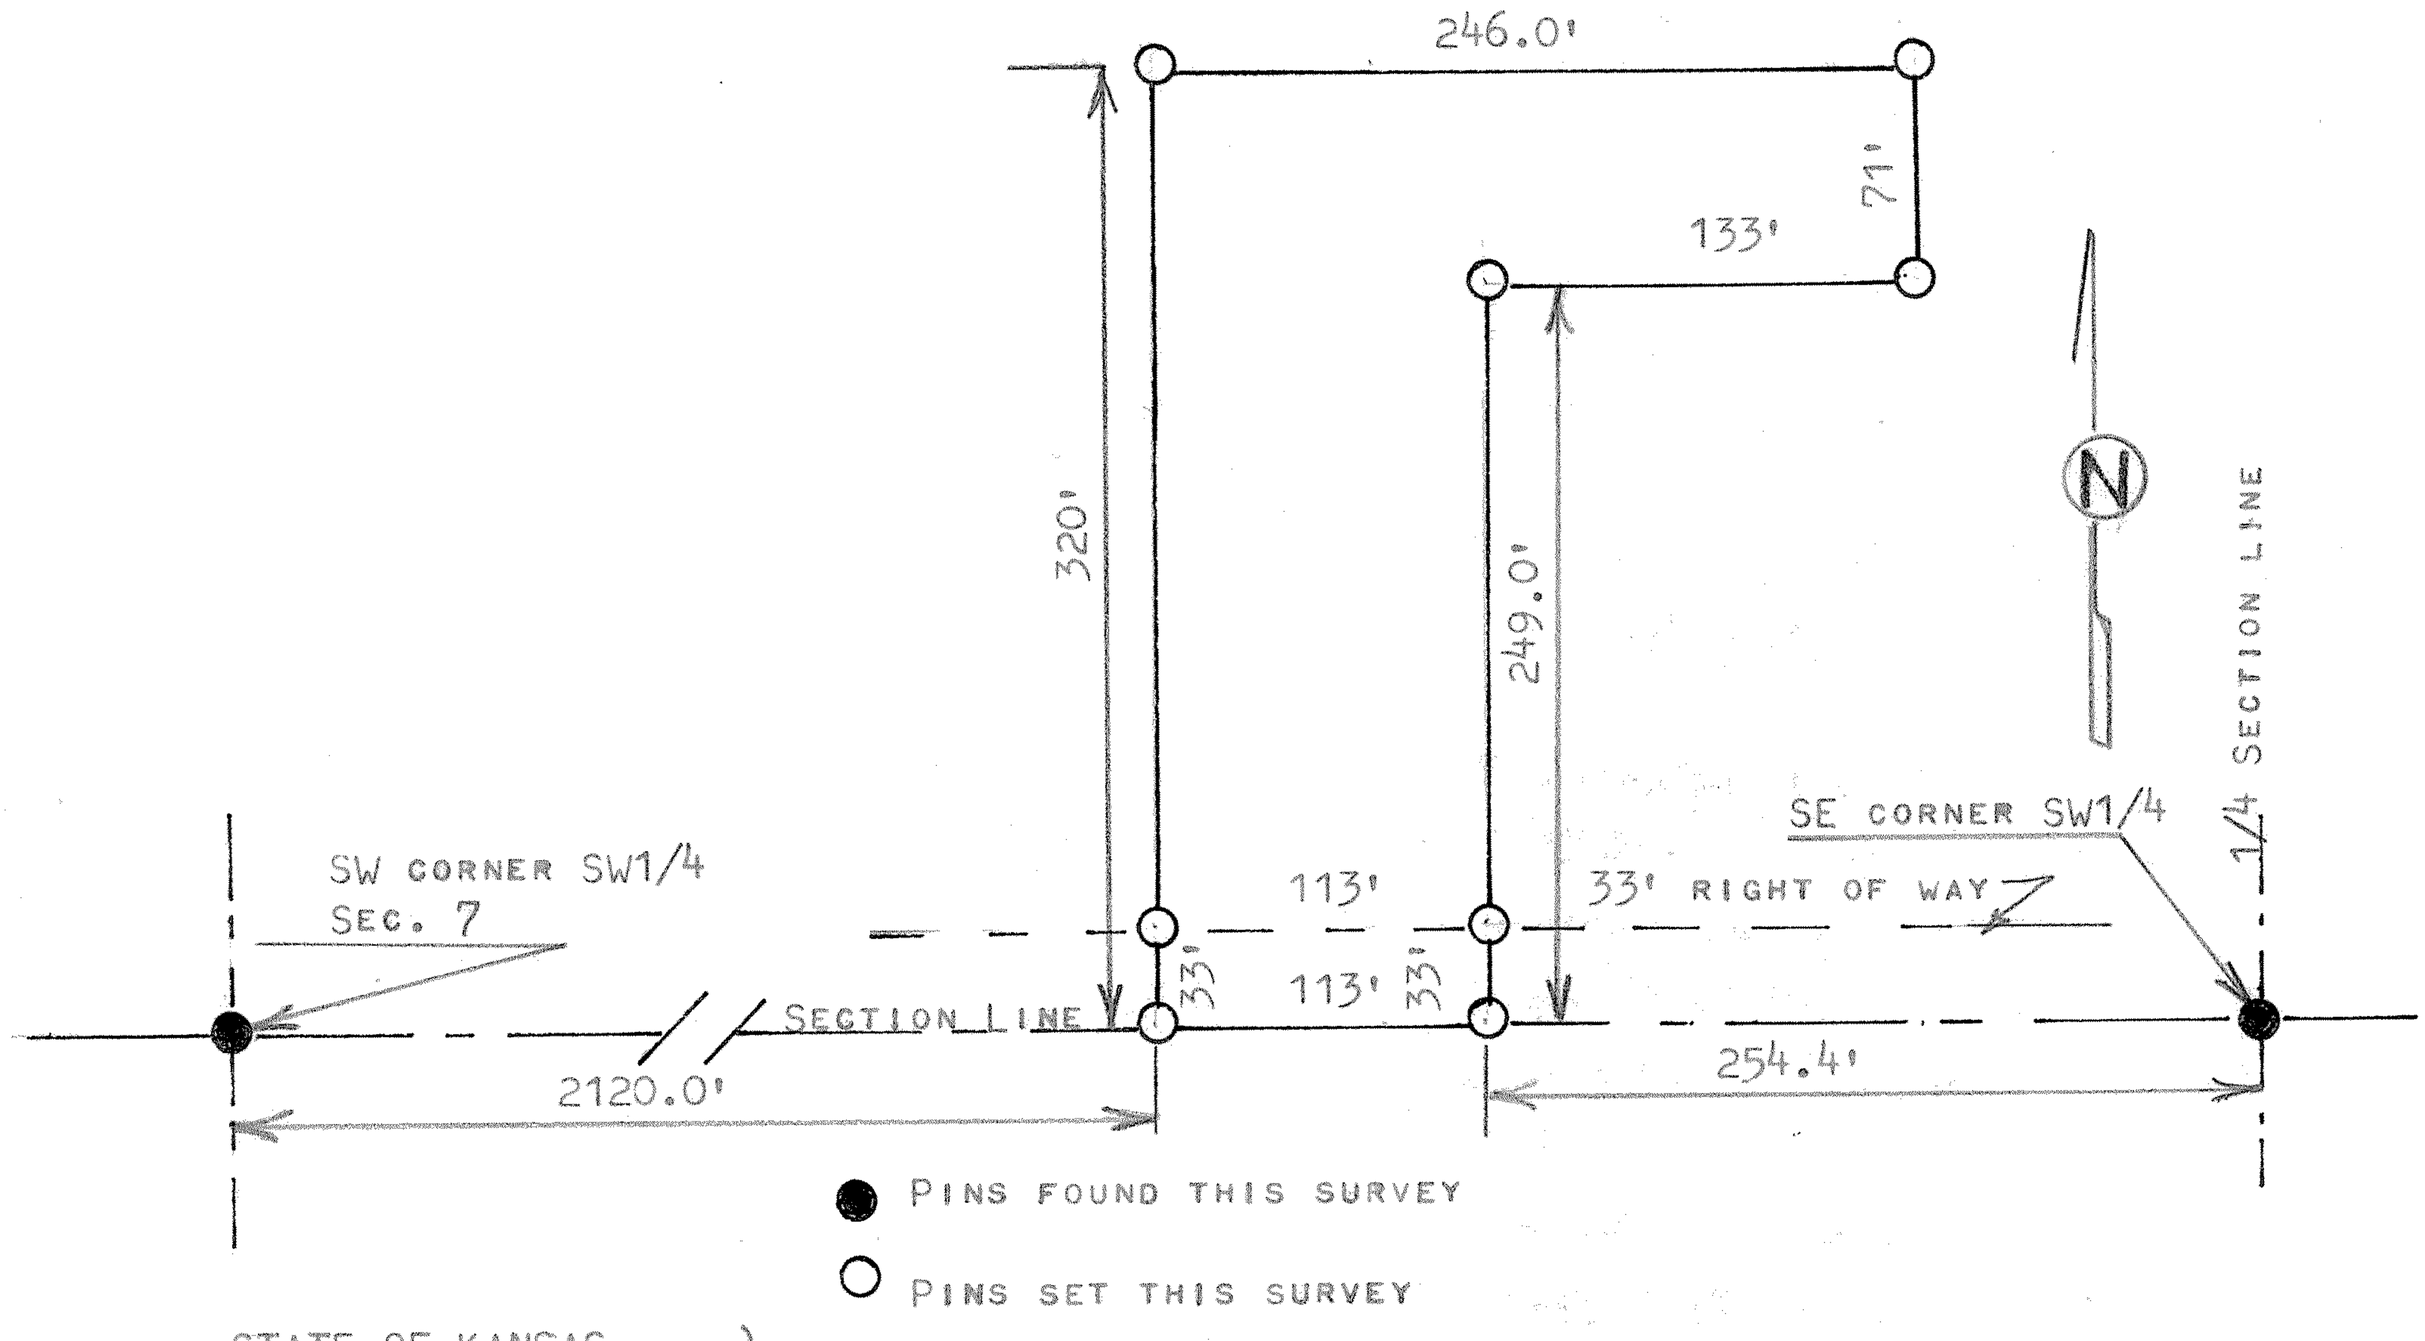


STATE OF KANSAS )
COUNTY OF MCPHERSON ) SS

I, MELVIN FERGUSON, PROFESSIONAL ENGINEER OF THE STATE OF KANSAS DO HEREBY CERTIFY THAT UNDER MY SUPERVISION A SURVEY WAS MADE IN THE SW 1/4, SECTION 7, T21S, R2W OF THE 6TH P.M. AND DESCRIBED AS FOLLOWS

BEGINNING 254.4 FEET WEST OF THE SE CORNER OF THE SW1/4, SECTION 7, T21S, R2W OF THE 6TH P.M.; THENCE RIGHT ANGLE NORTH A DISTANCE OF 249.0 FEET; THENCE EAST PARALLEL WITH SECTION LINE 133.0 FEET; THENCE RIGHT ANGLE NORTH A DISTANCE OF 71.0 FEET; THENCE WEST PARALLEL WITH SECTION LINE 246.0 FEET; THENCE RIGHT ANGLE SOUTH A DISTANCE OF 320.0 FEET AND TO SECTION LINE; THENCE EAST ON SECTION LINE 113.0 FEET AND TO PLACE OF BEGINNING, SAID TRACT OF LAND CONTAINS 1.05 ACRES MORE OR LESS, AND THAT THE ABOVE PLAT IS A TRUE EXHIBIT OF SAID SURVEY AS FAR AS IT IS KNOWN TO ME.

SURVEY CALLED FOR BY PAUL D. VOTH

SIGNED THIS 1st DAY OF MARCH, 1982

MELVIN FERGUSON
PROFESSIONAL ENGINEER

MELVIN FERGUSON
LICENSED
6772
KANSAS
PROFESSIONAL ENGINEER