http://www.adultpdf.com
Created by TIFF To PDF trial version, to remove this mark, please register this software.

PLAT OF A PART OF NW¼
SECTION 8-T21S-R2W
MCPHERSON COUNTY, KANSAS

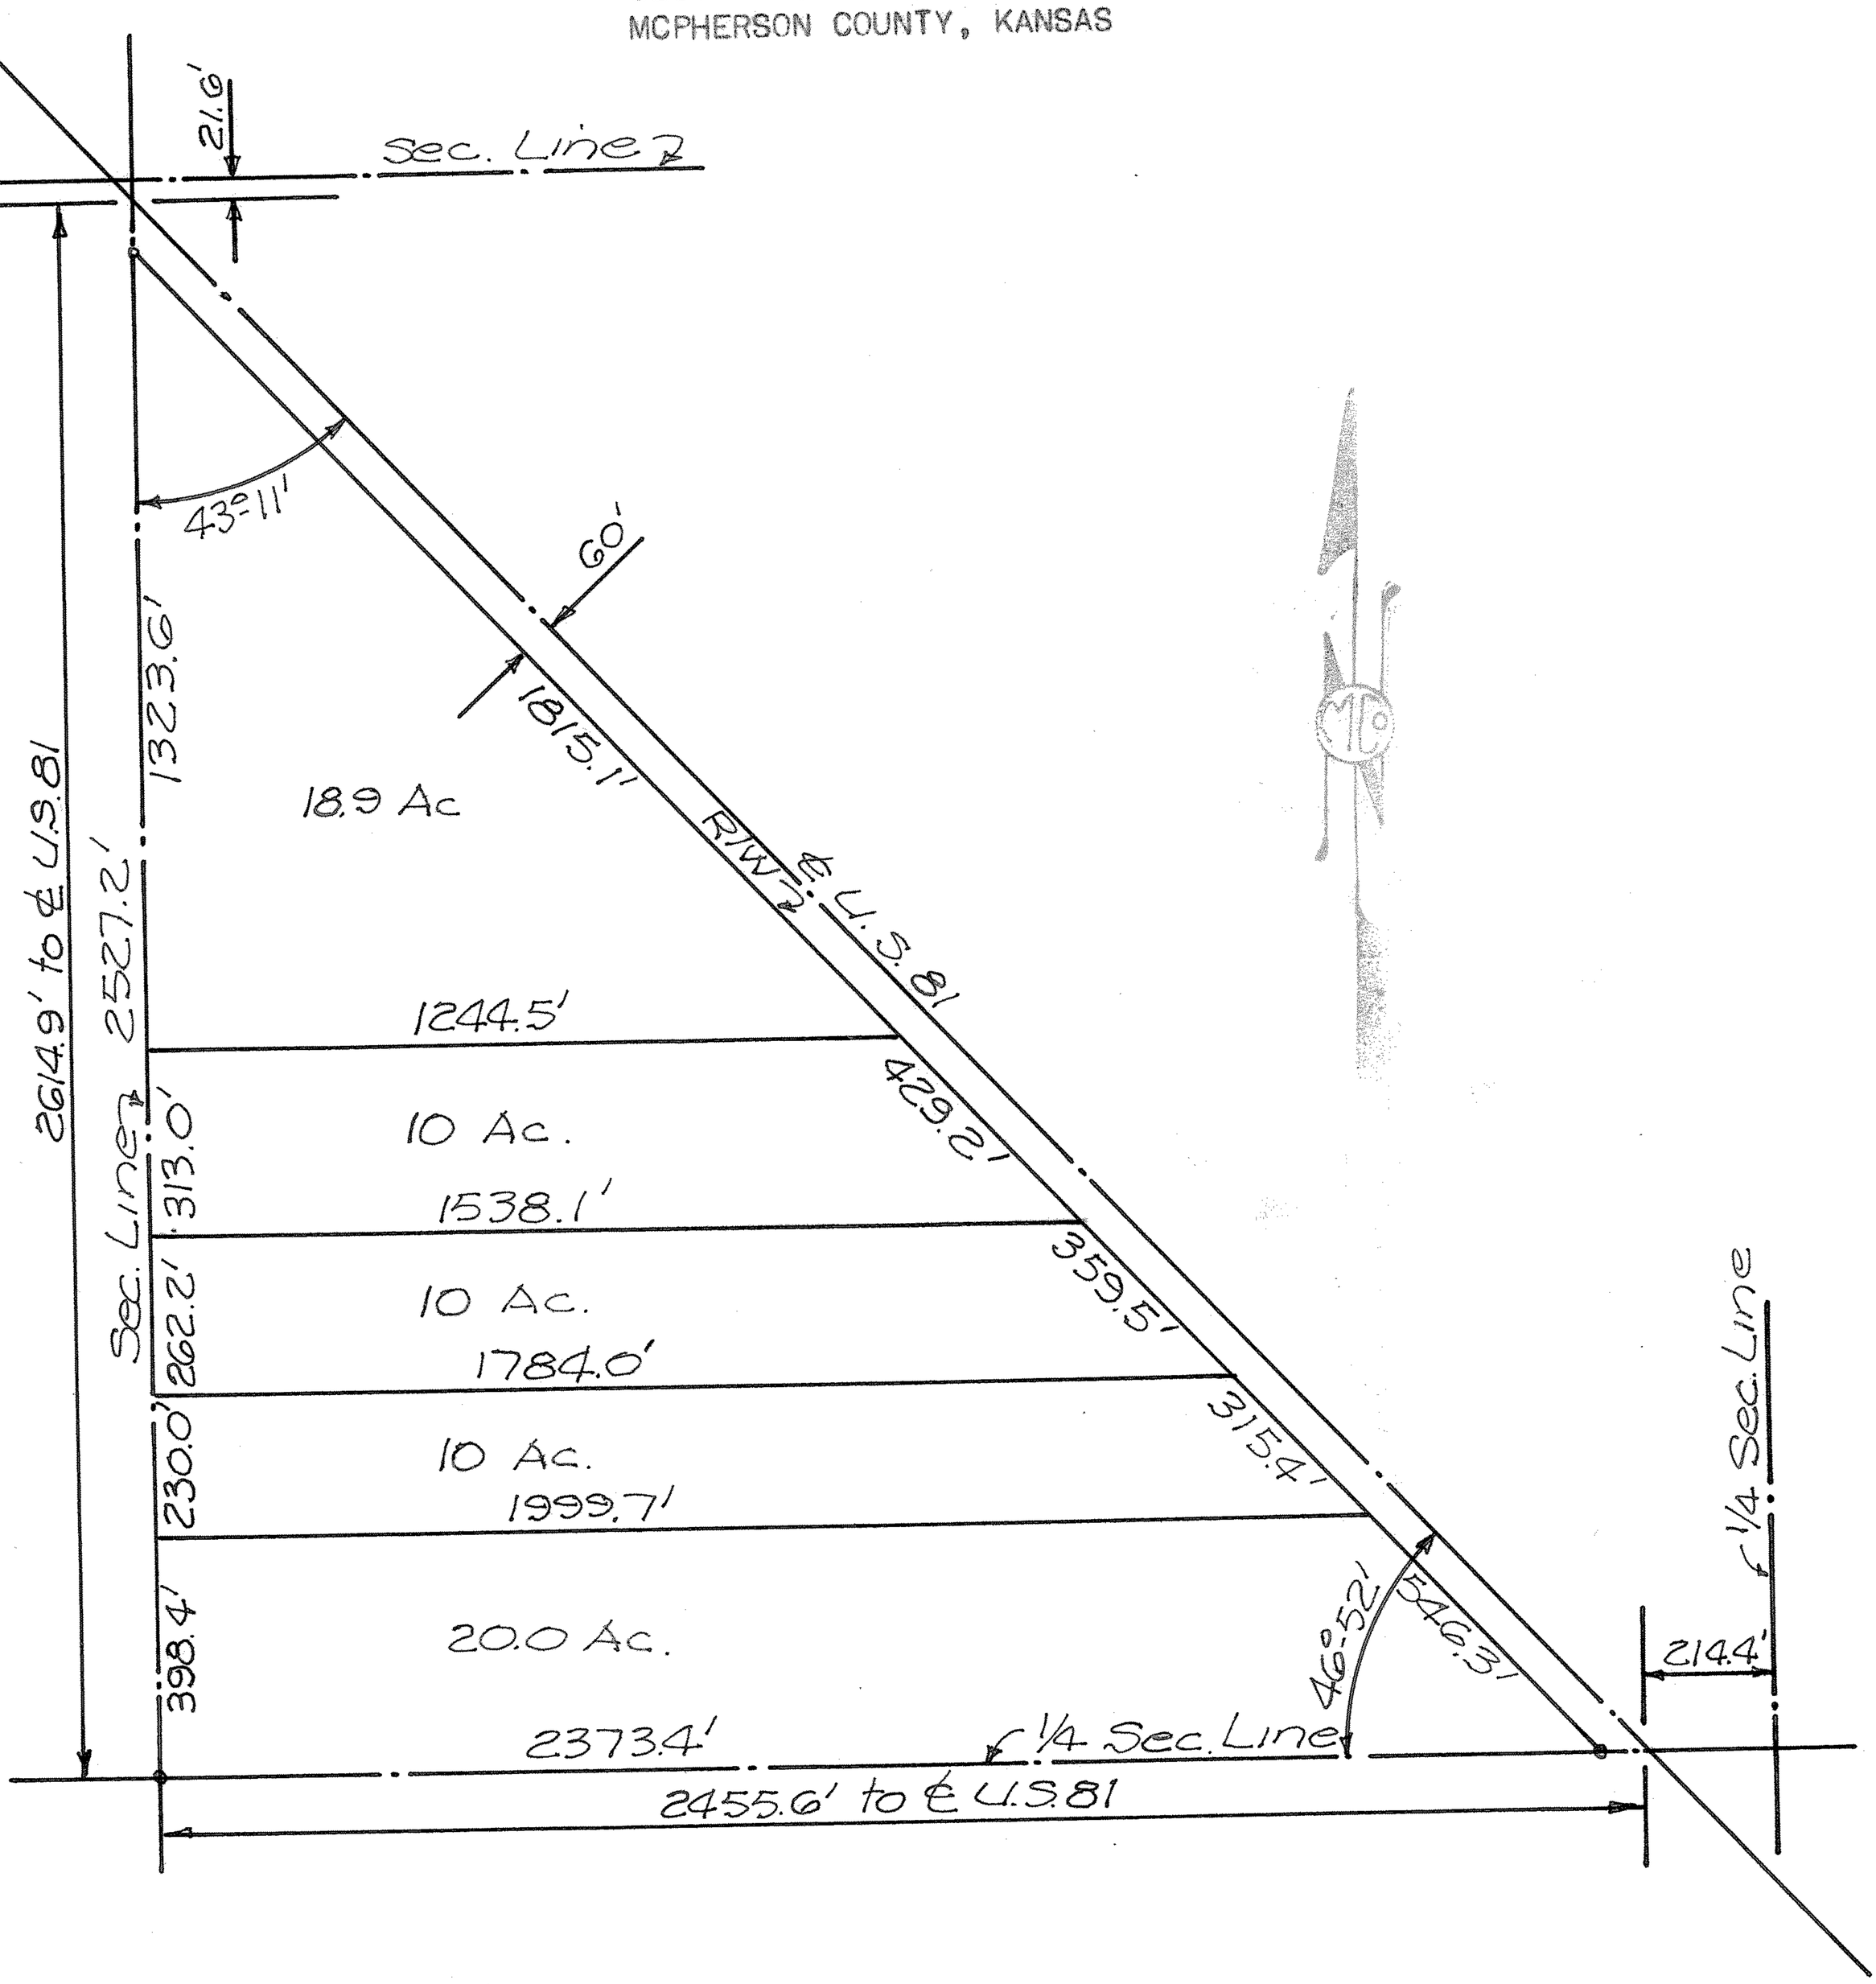

McPHERSON COUNTY) SS
STATE OF KANSAS)

I FRANCIS D. WAGNER DO HEREBY CERTIFY THAT THE ABOVE PLAT IS A TRUE AND EXACT COPY OF THE SUBDIVISION OF A PART OF THE NW¼ SECTION 8, T21S, R2W LYING SOUTH AND WEST OF US 81 HIGHWAY.

Francis D. Wagner

FRANCIS D. WAGNER
COUNTY ENGINEER
McPHERSON COUNTY

JUNE 30, 1958

FRANCIS D. WAGNER
LICENSED
1273
KANSAS
PROFESSIONAL ENGINEER

MICROFILM