http://www.adultpdf.com
Created by TIFF To PDF trial version, to remove this mark, please register this software.

A SURVEY IN THE N 1/2
SECTION 17-T21S-R3W

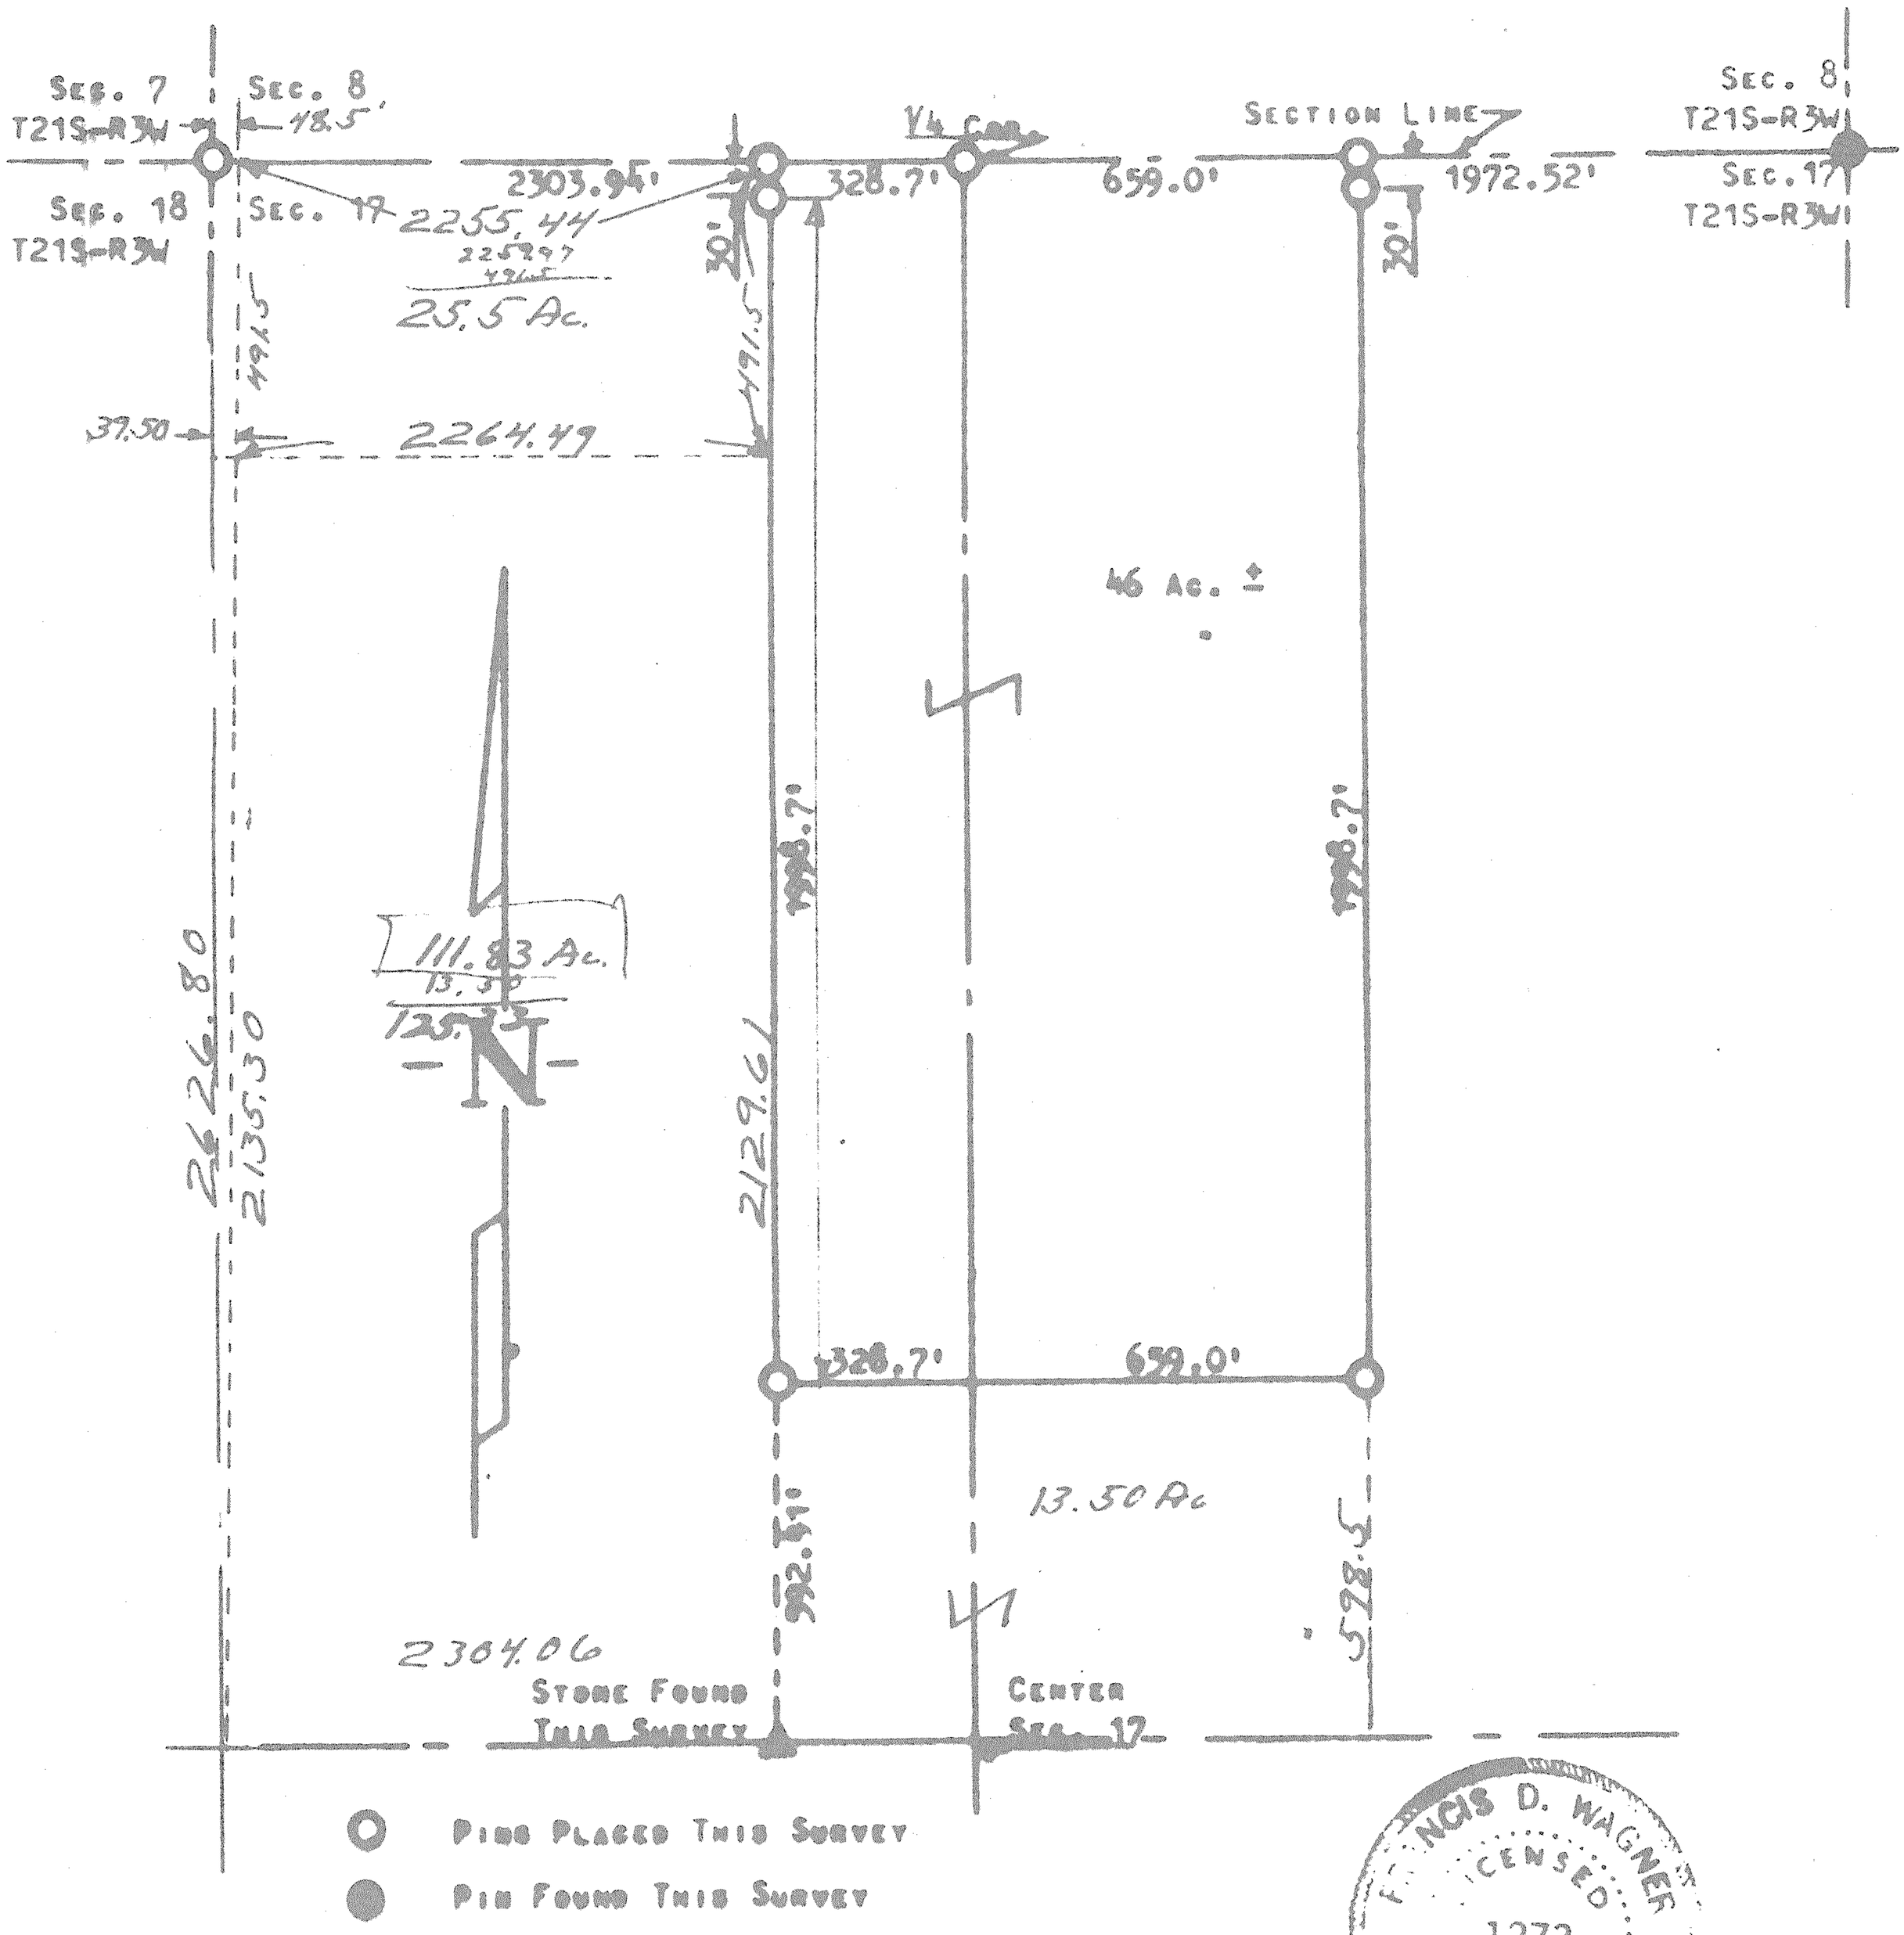

FRANCIS D. WAGNER
LICENSED
1273
KANSAS
CIVIL ENGINEER

STATE OF KANSAS)
COUNTY OF McPHERSON) SS

I, FRANCIS D. WAGNER, COUNTY ENGINEER OF McPHERSON COUNTY, KANSAS DO HEREBY CERTIFY THAT I DID CAUSE TO BE DONE ON THE 17TH DAY OF DECEMBER, 1960 A SURVEY OF A TRACT OF LAND IN THE N 1/2 SECTION 17-T21S-R3W OF THE 6TH P.M. AND DESCRIBED AS FOLLOWS:

BEGINNING AT THE NORTHEAST CORNER OF THE NW 1/4 SECTION 17-T21S-R3W OF THE 6TH P.M.; THENCE WEST ALONG THE SECTION LINE 328.7' FEET; THENCE SOUTH PARALLEL WITH THE QUARTER SECTION LINE 2028.7' FEET; THENCE EAST PARALLEL WITH THE NORTH SECTION LINE 987.7' FEET; THENCE NORTH 2028.7' FEET; THENCE WEST 659.0' FEET ALONG THE SECTION LINE TO PLACE OF BEGINNING. SAID TRACT CONTAINS 46 ACRES MORE OR LESS AND THAT THE ACCOMPANYING PLAT IS A TRUE EXHIBIT OF SAID SURVEY.

MICROFILM

Francis D. Wagner
FRANCIS D. WAGNER
COUNTY ENGINEER
McPHERSON COUNTY

DECEMBER 21, 1960