http://www.adultpdf.com
Created by TIFF 18 PDF trial version, to remove this mark, please register this software.

T.M.E. ENGINEERING, INC.
ENGINEERING, SURVEYING, PLANNING, & DEVELOPMENT

16 WEST 4TH AVE.
HUTCHINSON, KS. 67501
PHONE: 316-663-9613

REPORT OF SURVEY

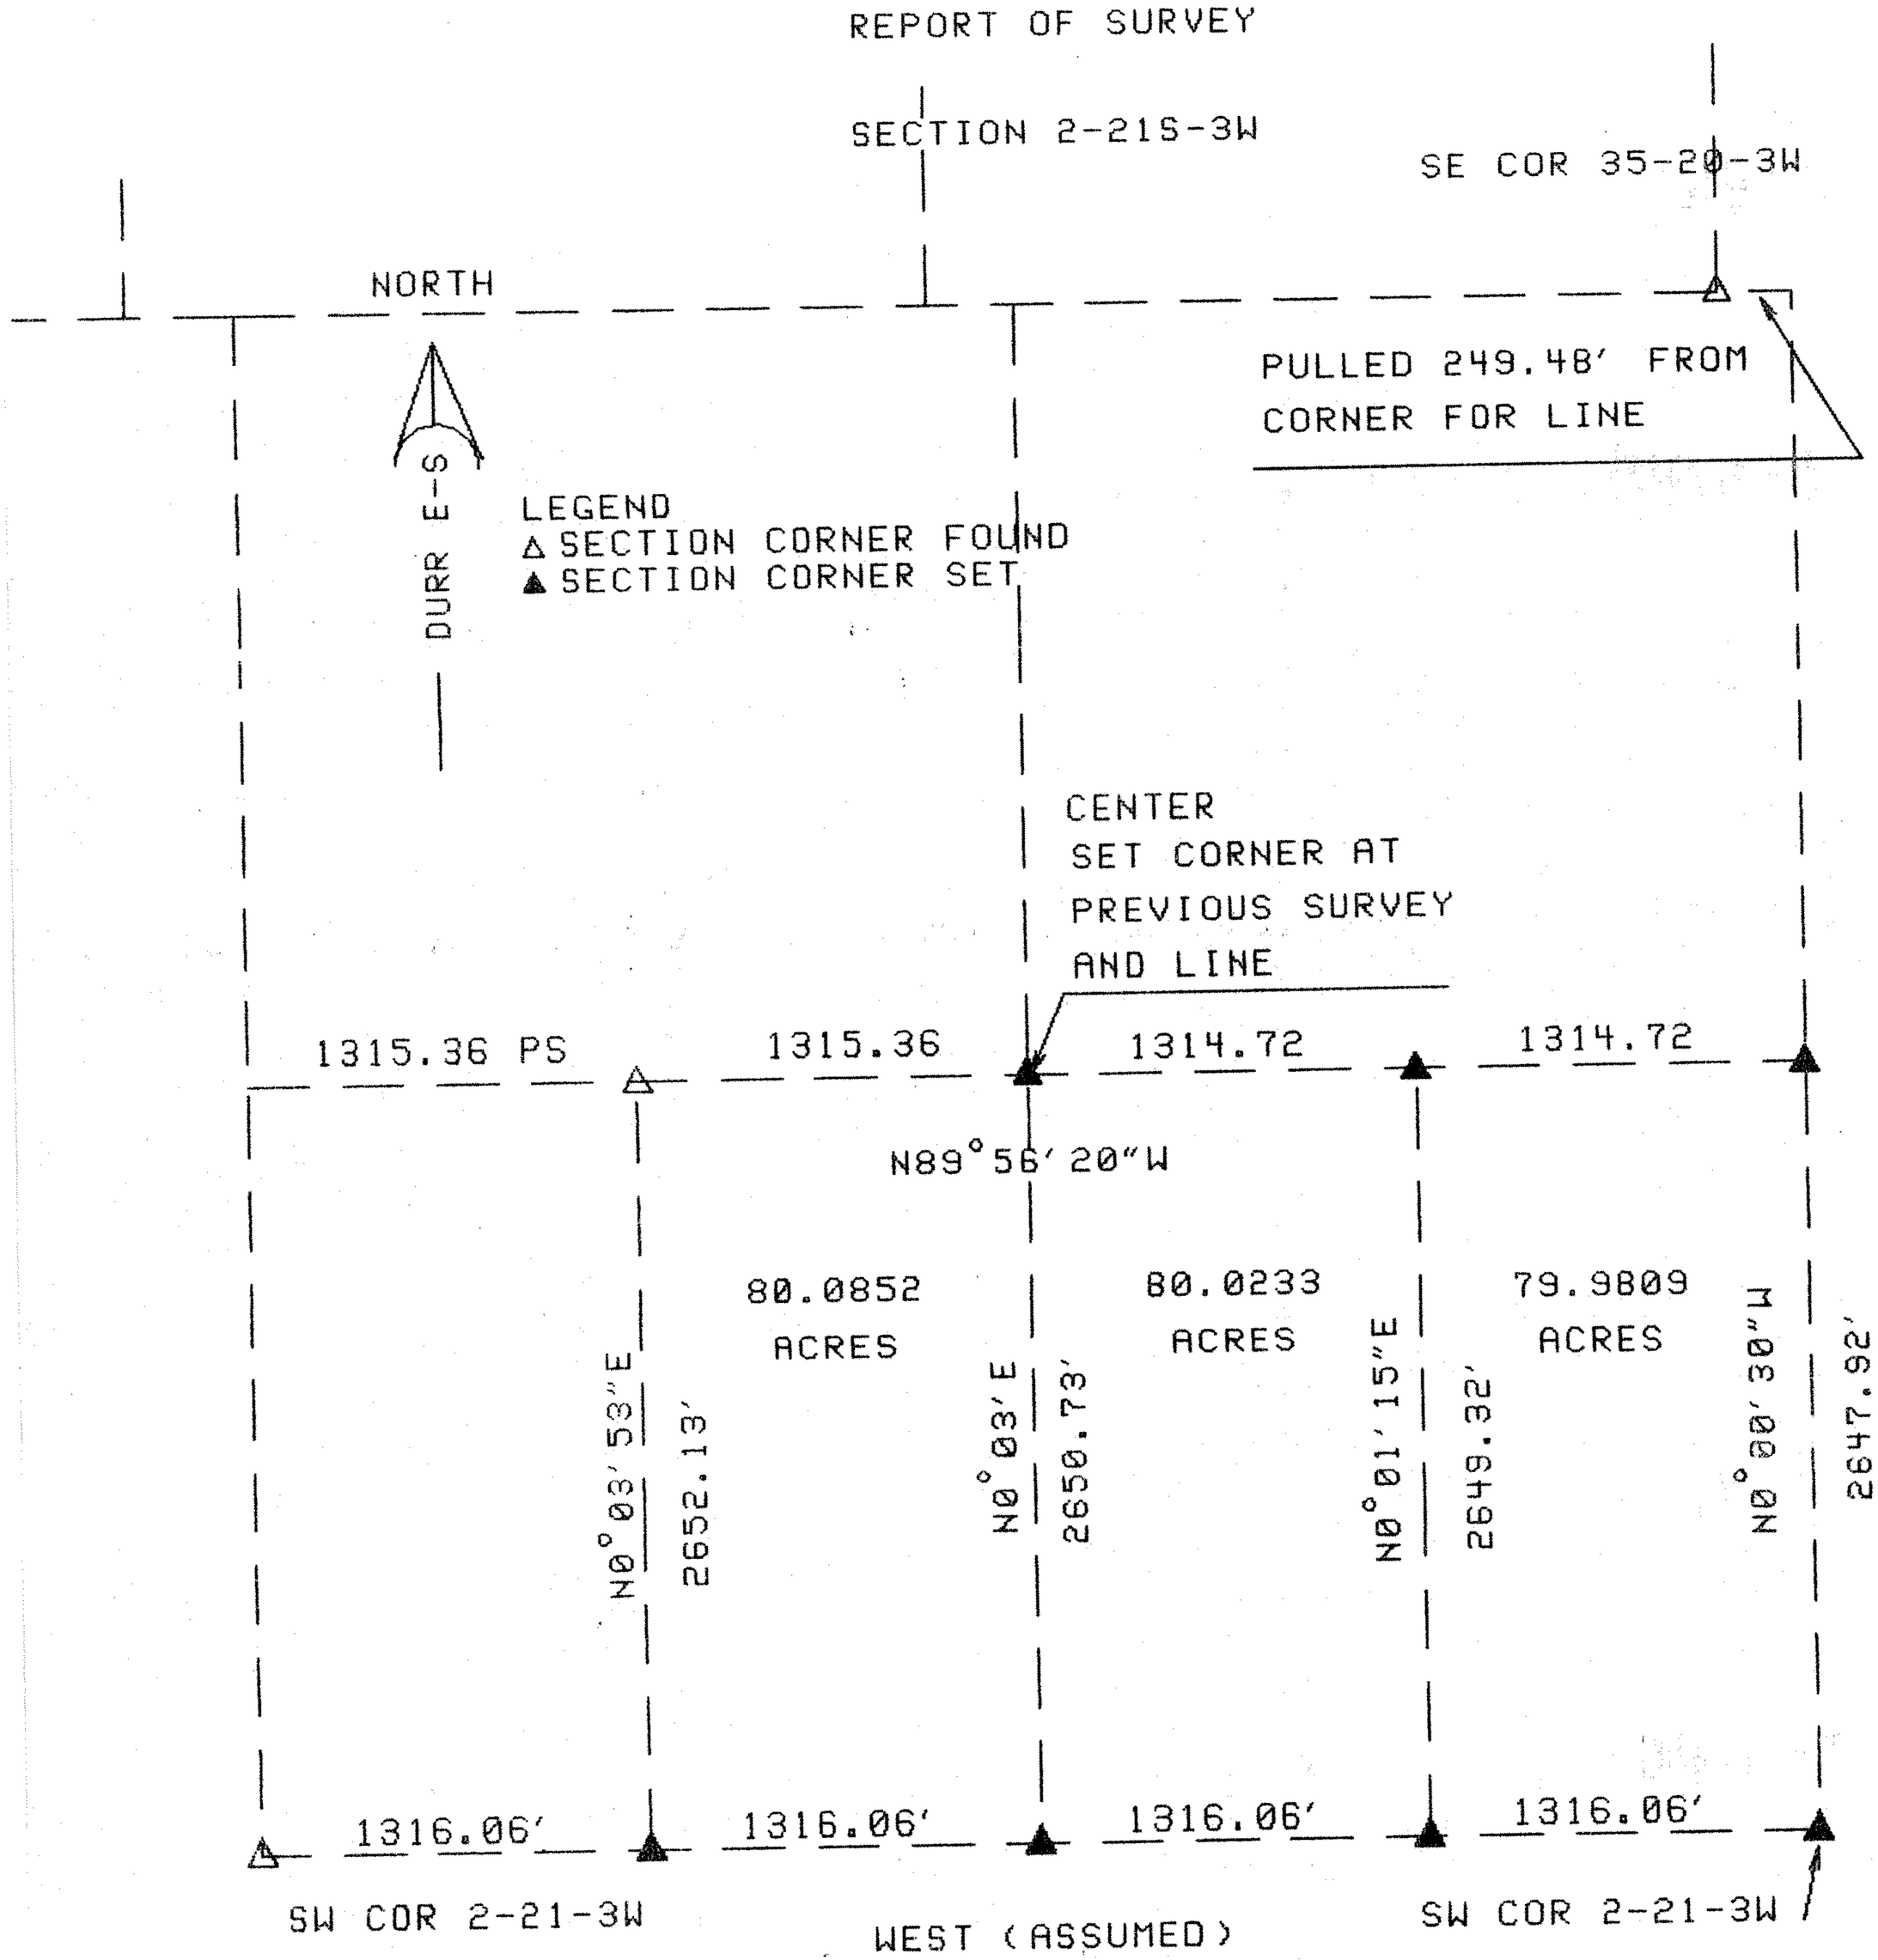

I, DUNCAN W. DURR, DO HEREBY CERTIFY THE ABOVE SURVEY TO BE TRUE AND CORRECT AS SURVEYED BY ME THIS DATE HEREIN WRITTEN.

DUNCAN W. DURR
REGISTERED
LS-697
KANSAS
LAND SURVEYOR

Duncan W Durr
REGISTERED LAND SURVEYOR

CLIENT: ALLEN PARKER

DESCRIPTIONS:
THE EAST HALF OF THE SOUTHWEST QUARTER;
THE WEST HALF OF THE SOUTHEAST QUARTER;
THE EAST HALF OF THE SOUTHEAST QUARTER, EXCEPT A 9.8347 ACRE TRACT

STATE: KANSAS COUNTY: McPHERSON PROJECT: 89-46 DATE: 09-29-89