http://www.adultpdf.com
Created by TIFF To PDF trial version, to remove this mark, please register this software.

**Garber Surveying Service, P.A.**
217 East 1st, Suite 16 Hutchinson, KS 67501

**Proj. No.** G87-851

**SURVEY FOR:** Herman Krehbiel
**DESCRIPTION:** Commencing at the Northeast corner of the Northeast Quarter of Section 23, Township 21 South, Range 3 West of the 6th Principal Meridian as described on the attached sheet.

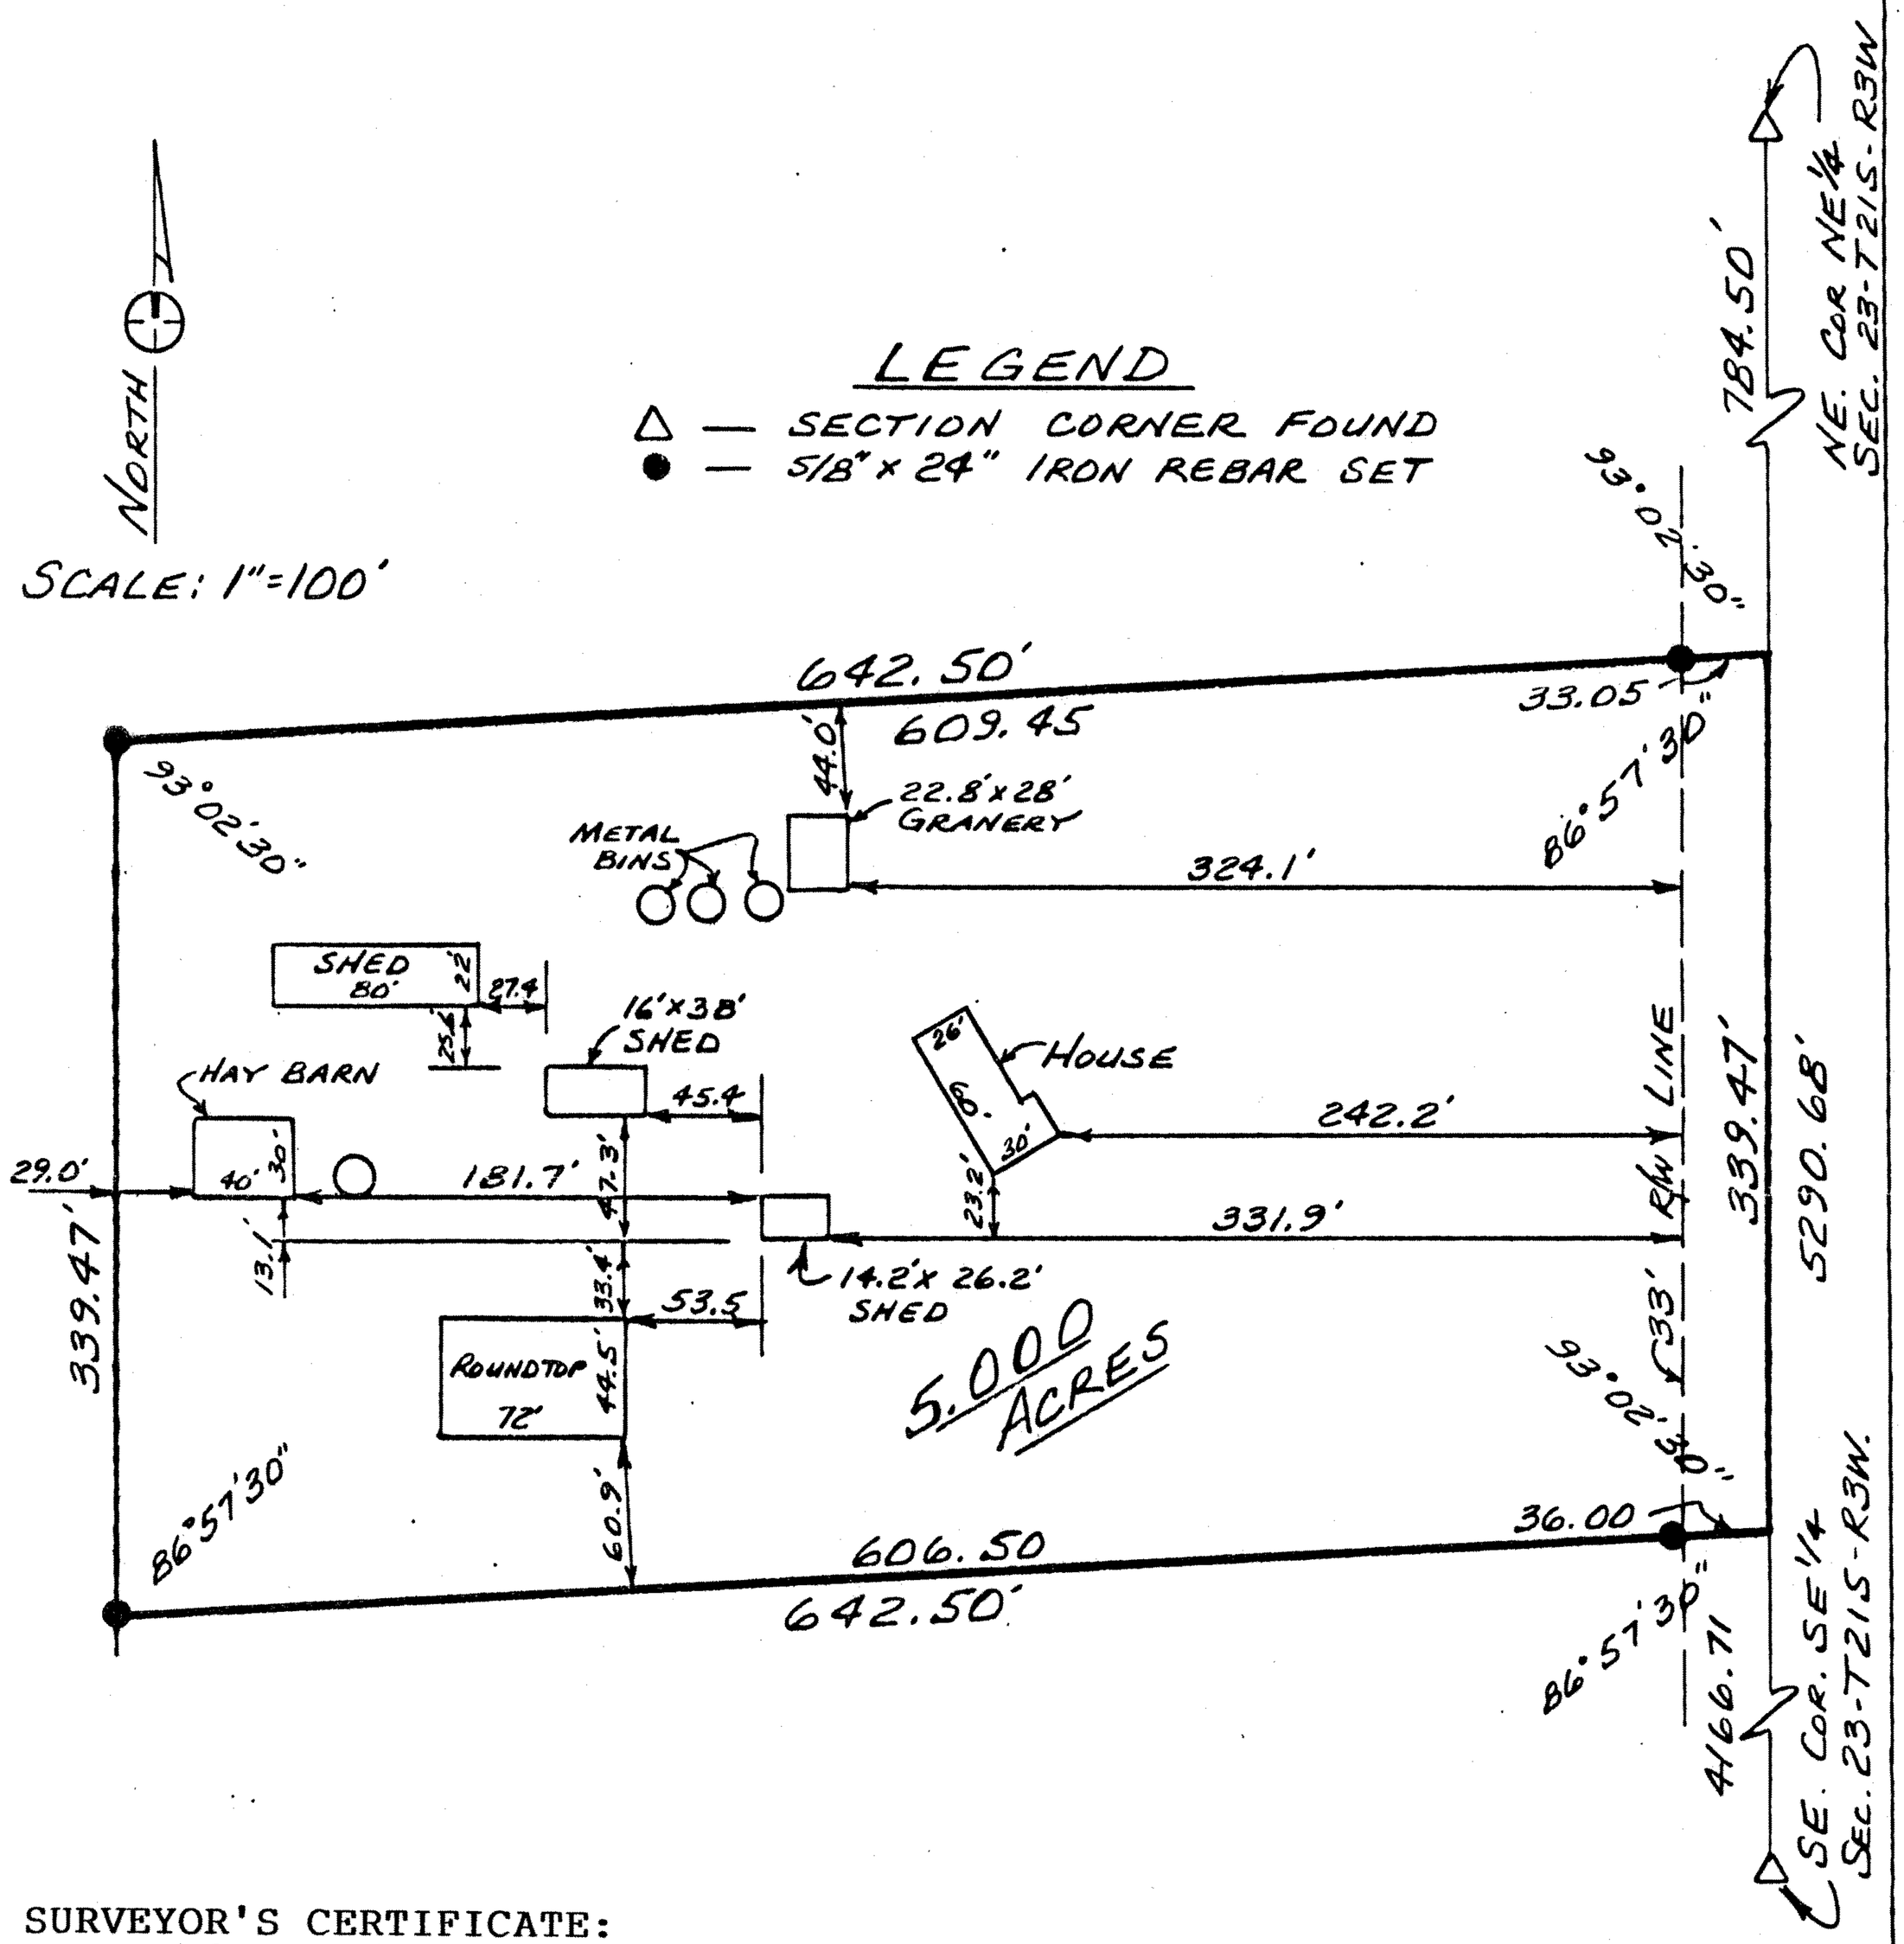


SURVEYOR'S CERTIFICATE:
I hereby certify this plat to be a true, correct and complete representation of the property described above and on the attached sheet as surveyed under my supervision, this 24th of November, 1987.

DANIEL E. GARBER
REGISTERED
LS-683
KANSAS
LAND SURVEYOR

Daniel E. Garber RLS #683

http://www.adultpdf.com
Created by TIFF To PDF trial version, to remove this mark, please register this software.

# DESCRIPTION

Commencing at the Northeast corner of the Northeast Quarter of Section 23, Township 21 South, Range 3 West of the 6th Principal Meridian; thence South along the East line of said Northeast Quarter 784.50 feet for a point of beginning; thence continuing South along said section line 339.47 feet; thence with a deflection angle 86°57'30" right-Westerly 642.50 feet; thence with a deflection angle 93°02'30" right-North parallel with the East line of said Northeast Quarter 339.47 feet; thence with a deflection angle 86°57'30" right-Easterly 642.50 feet to the point of beginning containing 5.00 Acres in McPherson County, Kansas subject to a road right-of-way easement across the East 33.00 feet thereof and any other easements of record.
DATED: November 24, 1987.

Daniel E. Garber RLS #683

DANIEL E. GARBER
REGISTERED
LS-683
KANSAS
LAND SURVEYOR