http://www.adultpdf.com
Created by TIFF To PDF trial version, to remove this mark, please register this software.

# A SURVEY IN THE SW 1/4 OF SECTION 28 - T 21 S-R 3 W

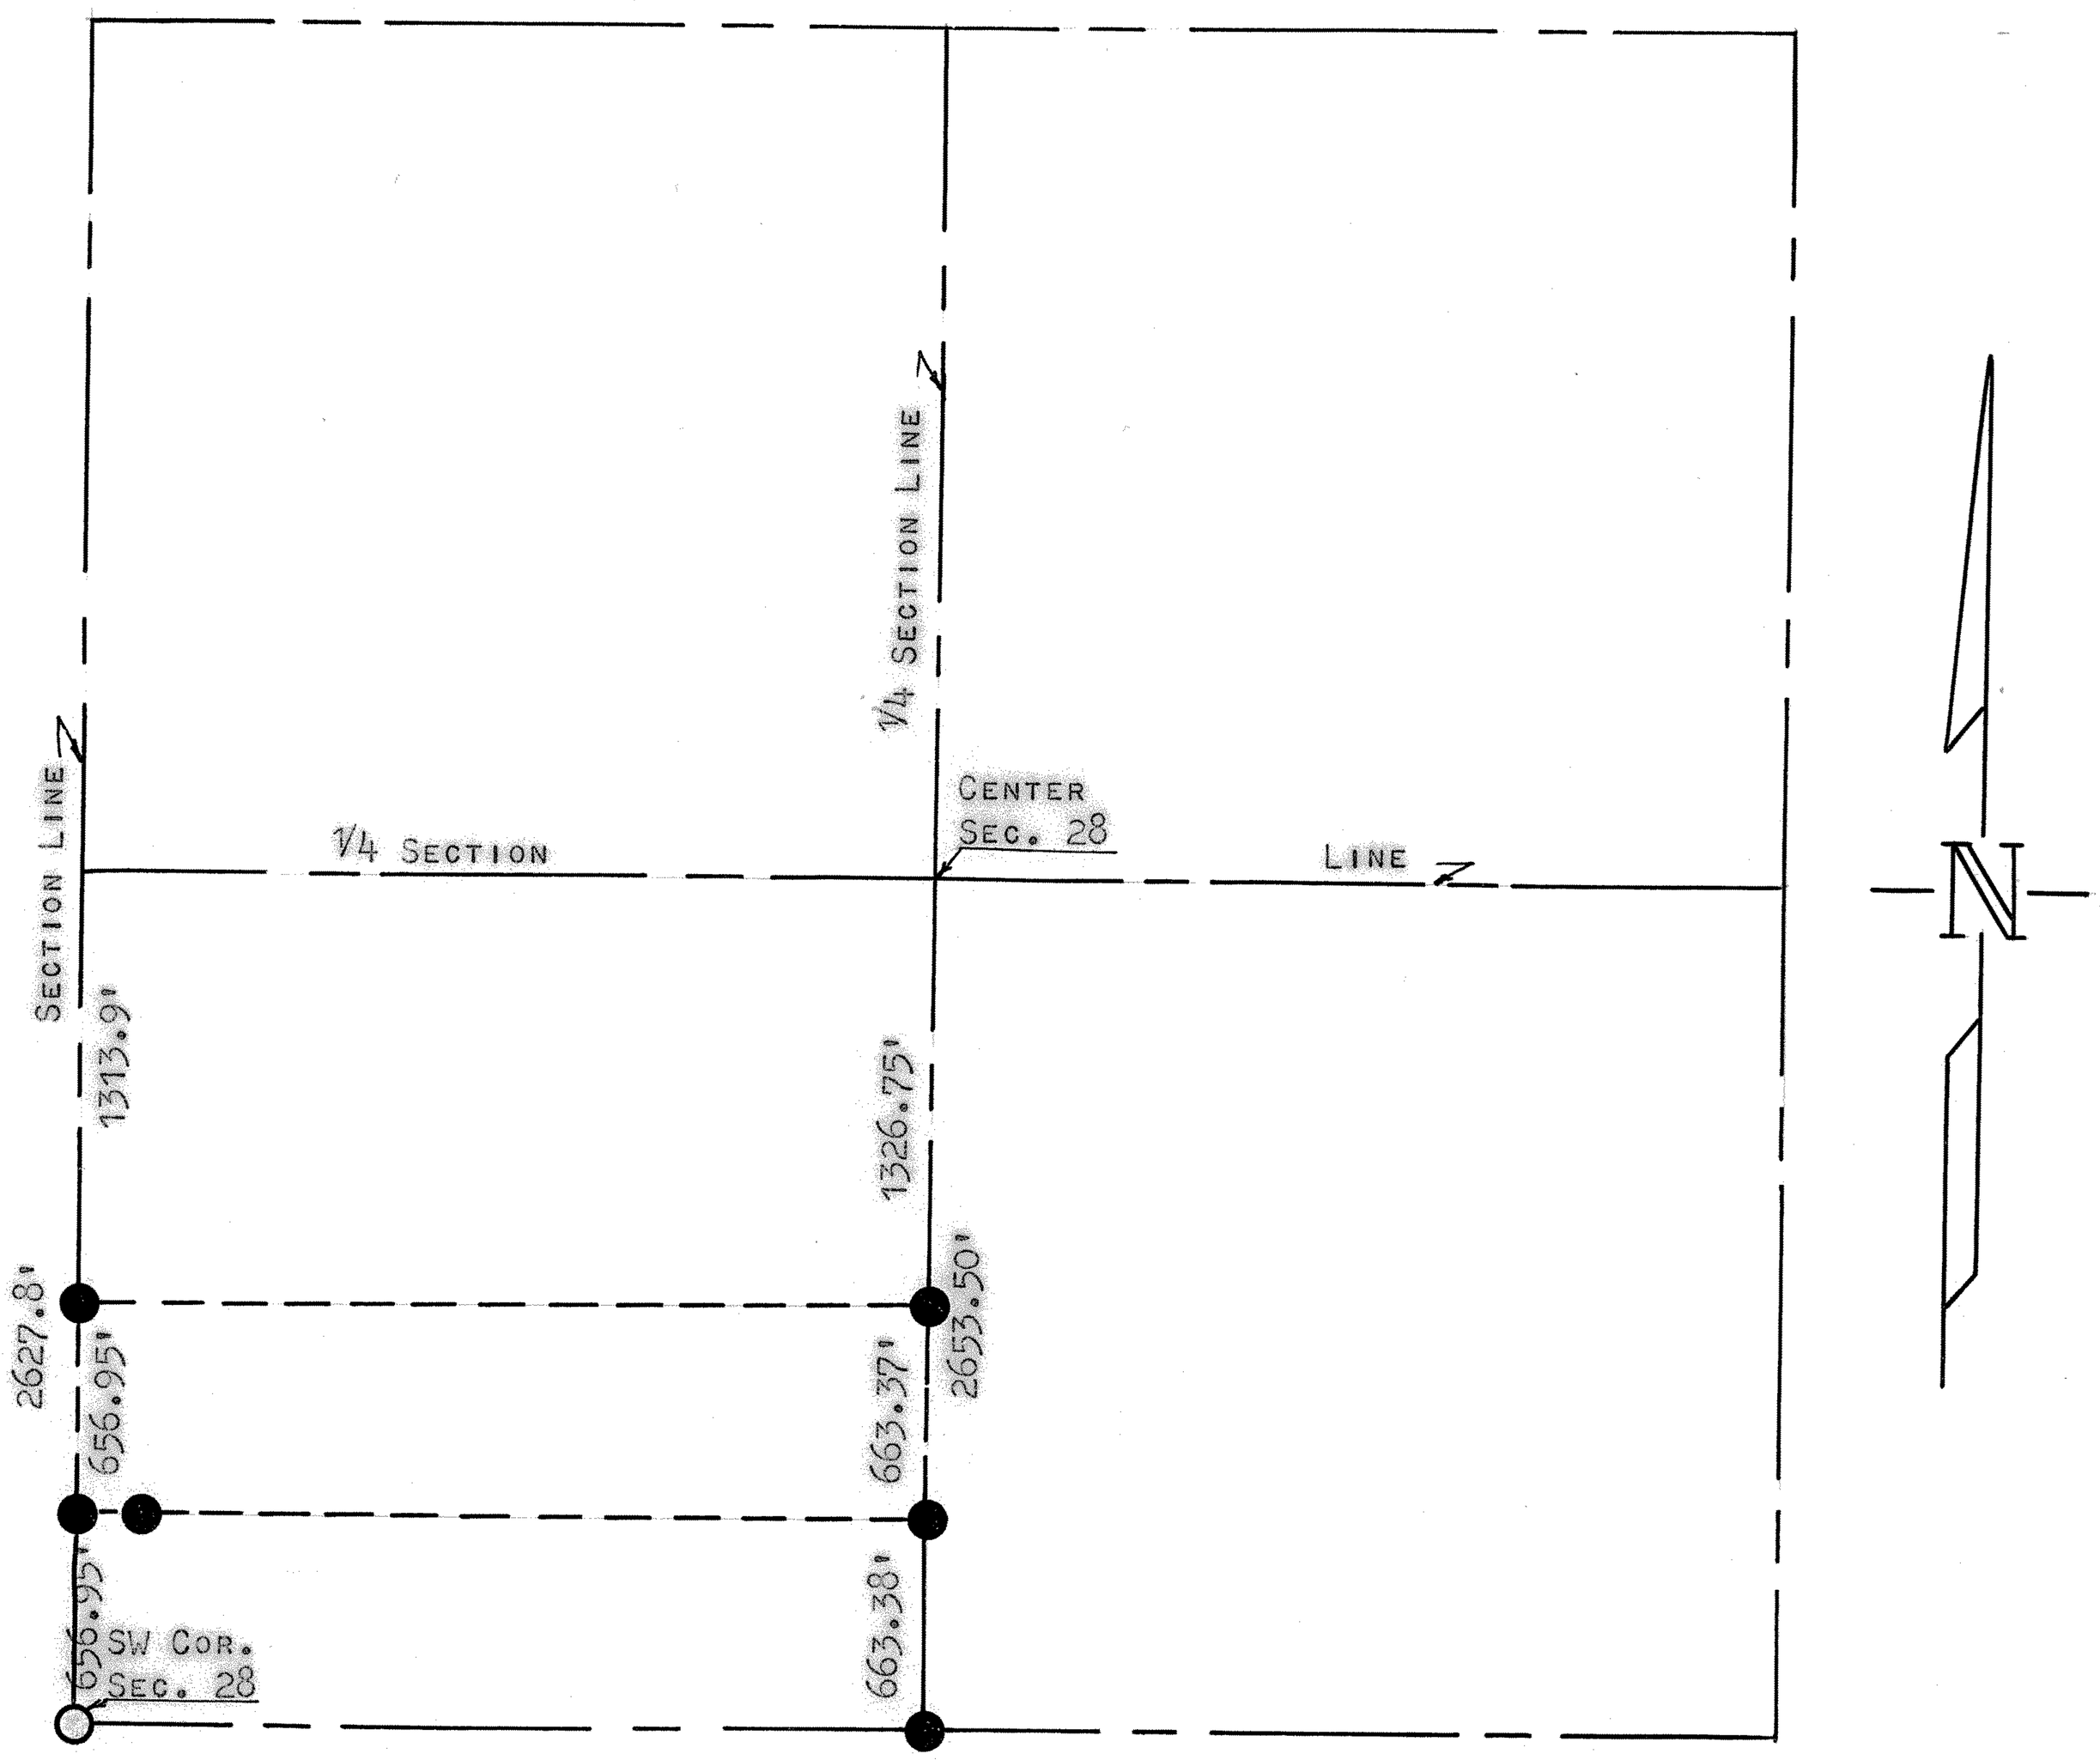


● 3/4" PIPE SET THIS SURVEY

○ PIN FOUND THIS SURVEY

STATE OF KANSAS )
COUNTY OF McPHERSON) SS

I, FRANCIS D. WAGNER, COUNTY ENGINEER OF McPHERSON COUNTY, KANSAS DO HEREBY CERTIFY THAT I DID CAUSE TO BE DONE ON THE 22ND DAY OF SEPTEMBER, 1961, A SURVEY IN THE SW 1/4 OF SECTION 28 - T 21 S - R 3 W OF THE 6TH PRINCIPAL MERIDIAN, AND THAT THE ACCOMPANYING PLAT IS A TRUE EXHIBIT OF SAID SURVEY.

Francis D. Wagner

FRANCIS D. WAGNER
COUNTY ENGINEER
McPHERSON COUNTY

OCTOBER 11, 1961

FRANCIS D. WAGNER LICENSED 1273 KANSAS PROFESSIONAL ENGINEER

MICROFILM

D.H. Schroeder
Inman