http://www.adultpdf.com
Created by TIFF To PDF trial version, to remove this mark, please register this software.

A SURVEY OF THE
W 1/2 - SE 1/4
SECTION 28, T21S, R3W
Ray Siemens - Buehler, Kansas

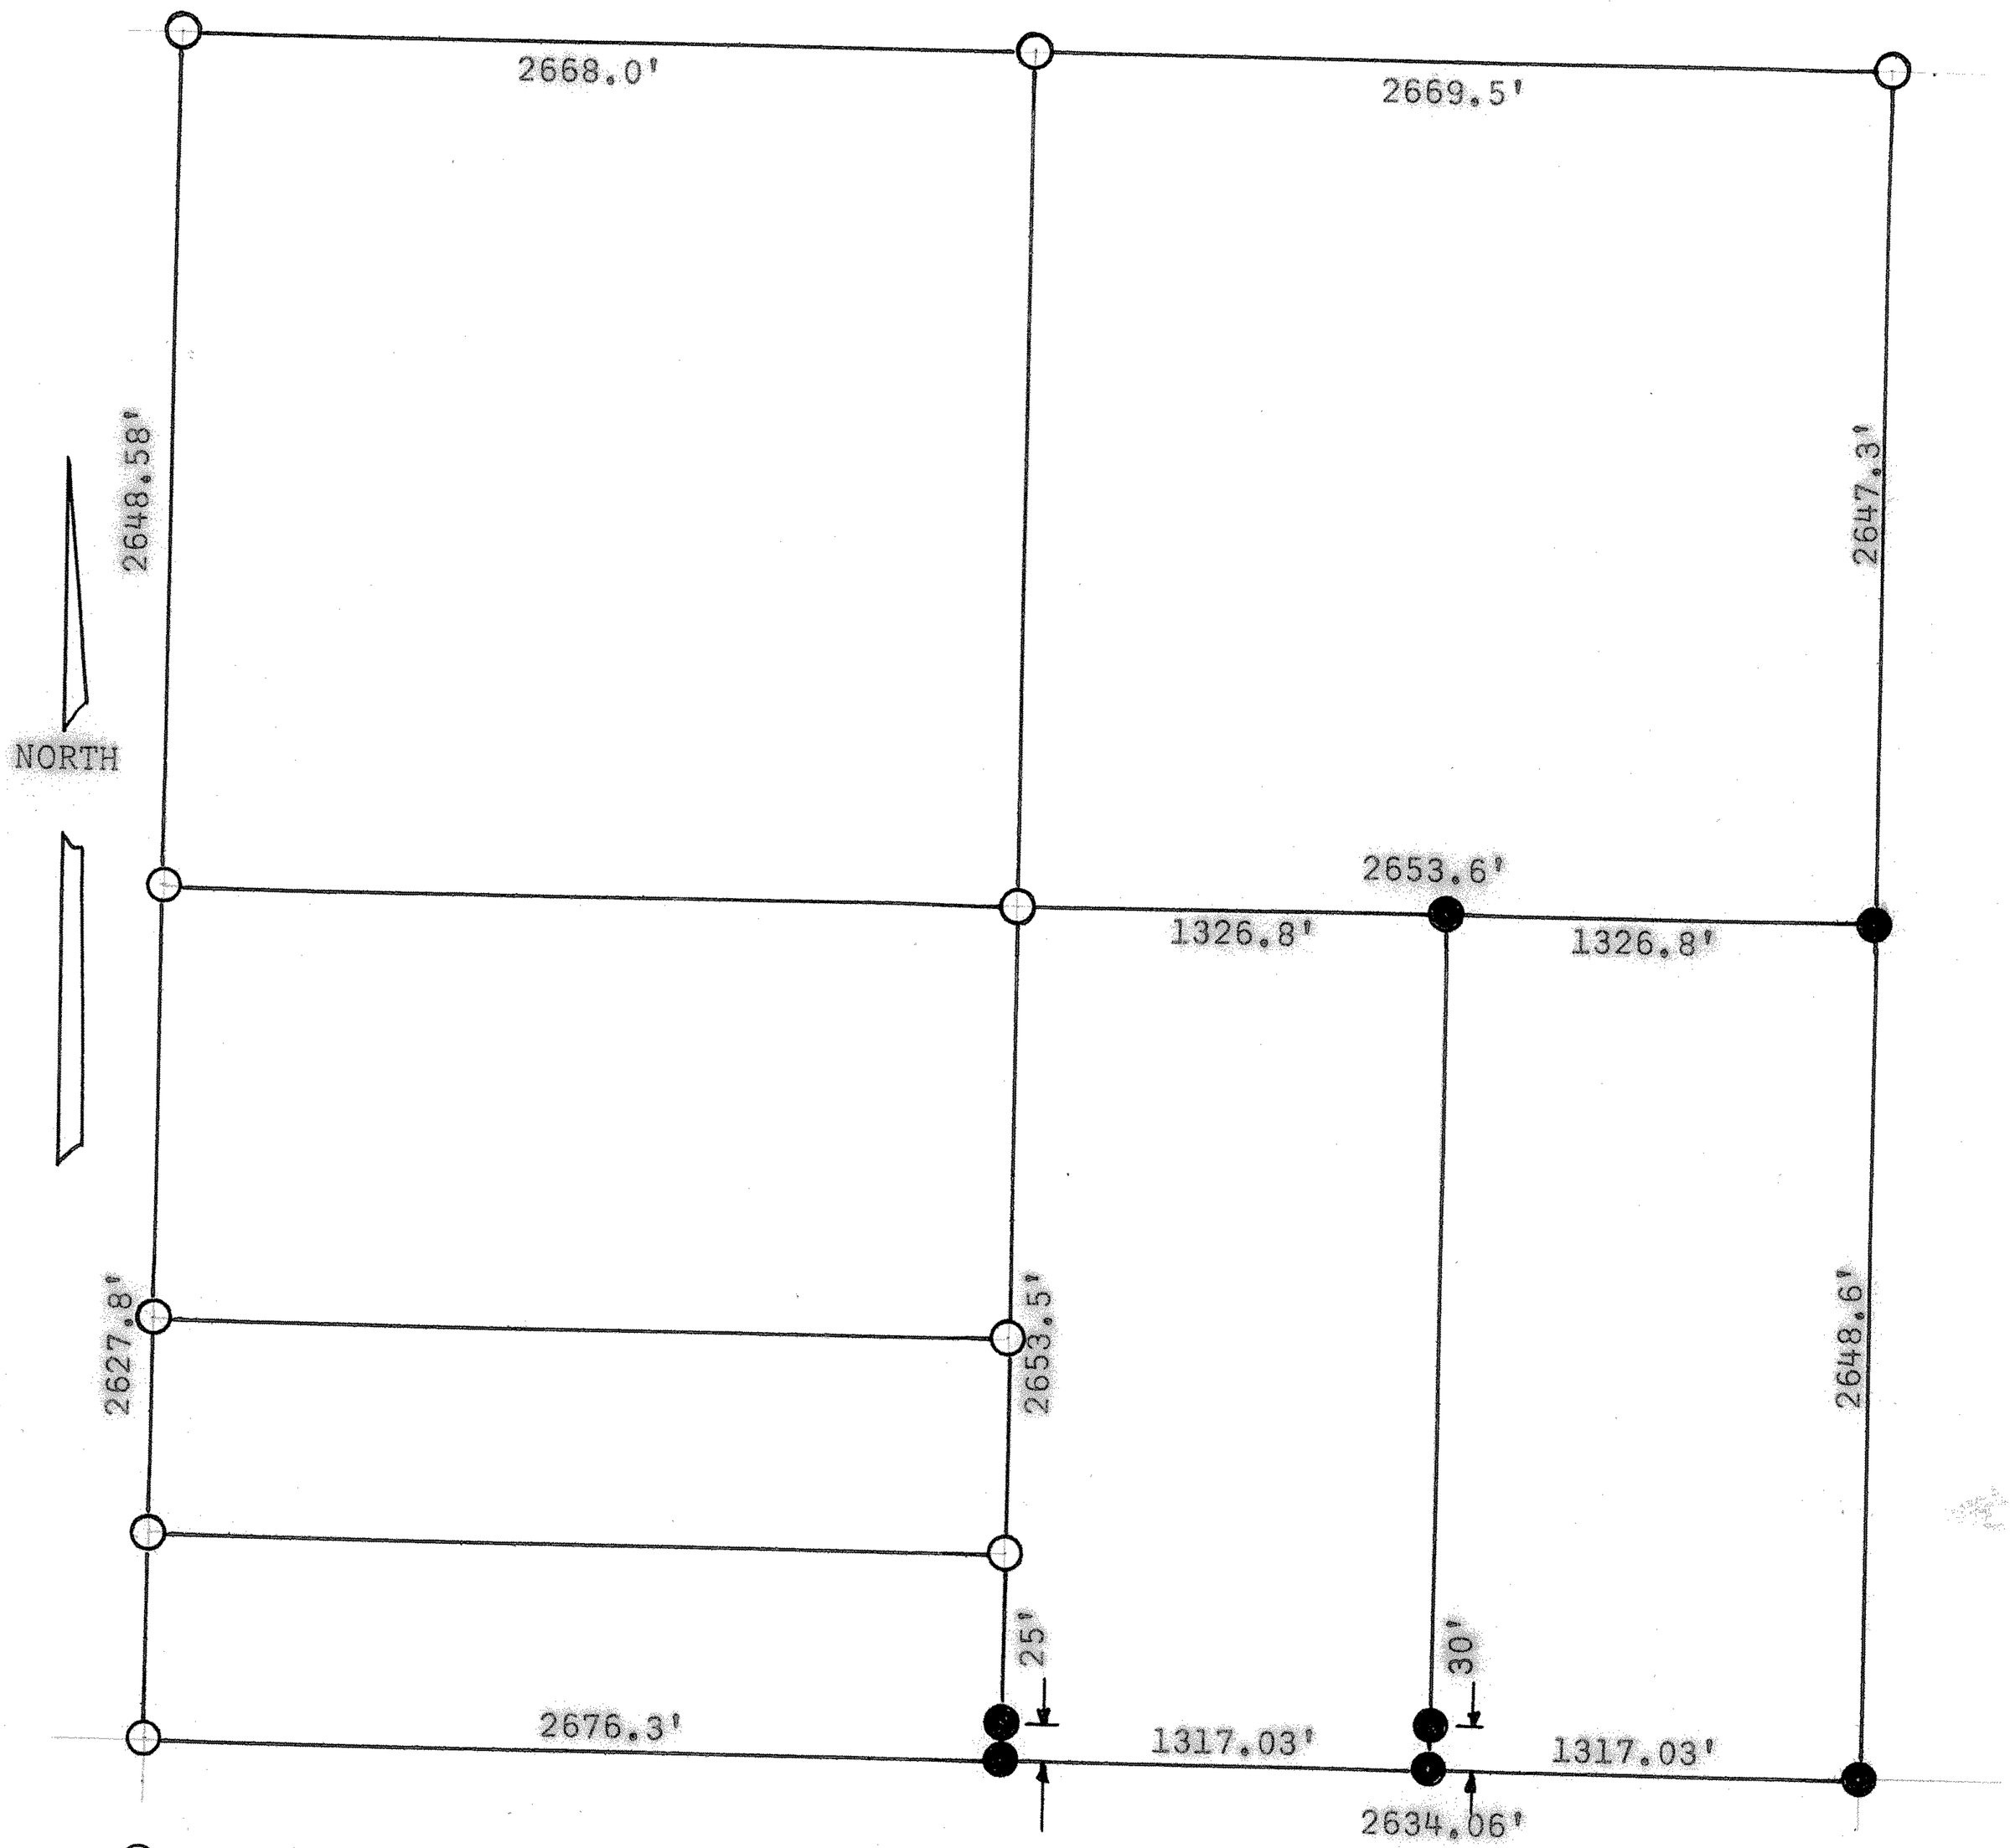

State of Kansas)
County of McPherson) SS

I, Francis R. Rankin, County Engineer of McPherson County, Kansas, do hereby certify that I did cause to be done on the 10th day of December, 1962, a survey in the SE 1/4 of Section 28, T21S, R3W of the 6th Principal Meridian, and that the accompanying plat is a true exhibit of said survey as far as it is known to me.

December 11, 1962

Francis R. Rankin
Francis R. Rankin
County Engineer
McPherson County

F. R. RANKIN
LICENSED
799
KANSAS
PROFESSIONAL ENGINEER

MICROFILM