http://www.adultpdf.com
Created by TIFF To PDF trial version, to remove this mark, please register this software.

DESCRIPTION OF A TRACT OF LAND IN THE SW1/4 SECTION 30T, 21S, R3W

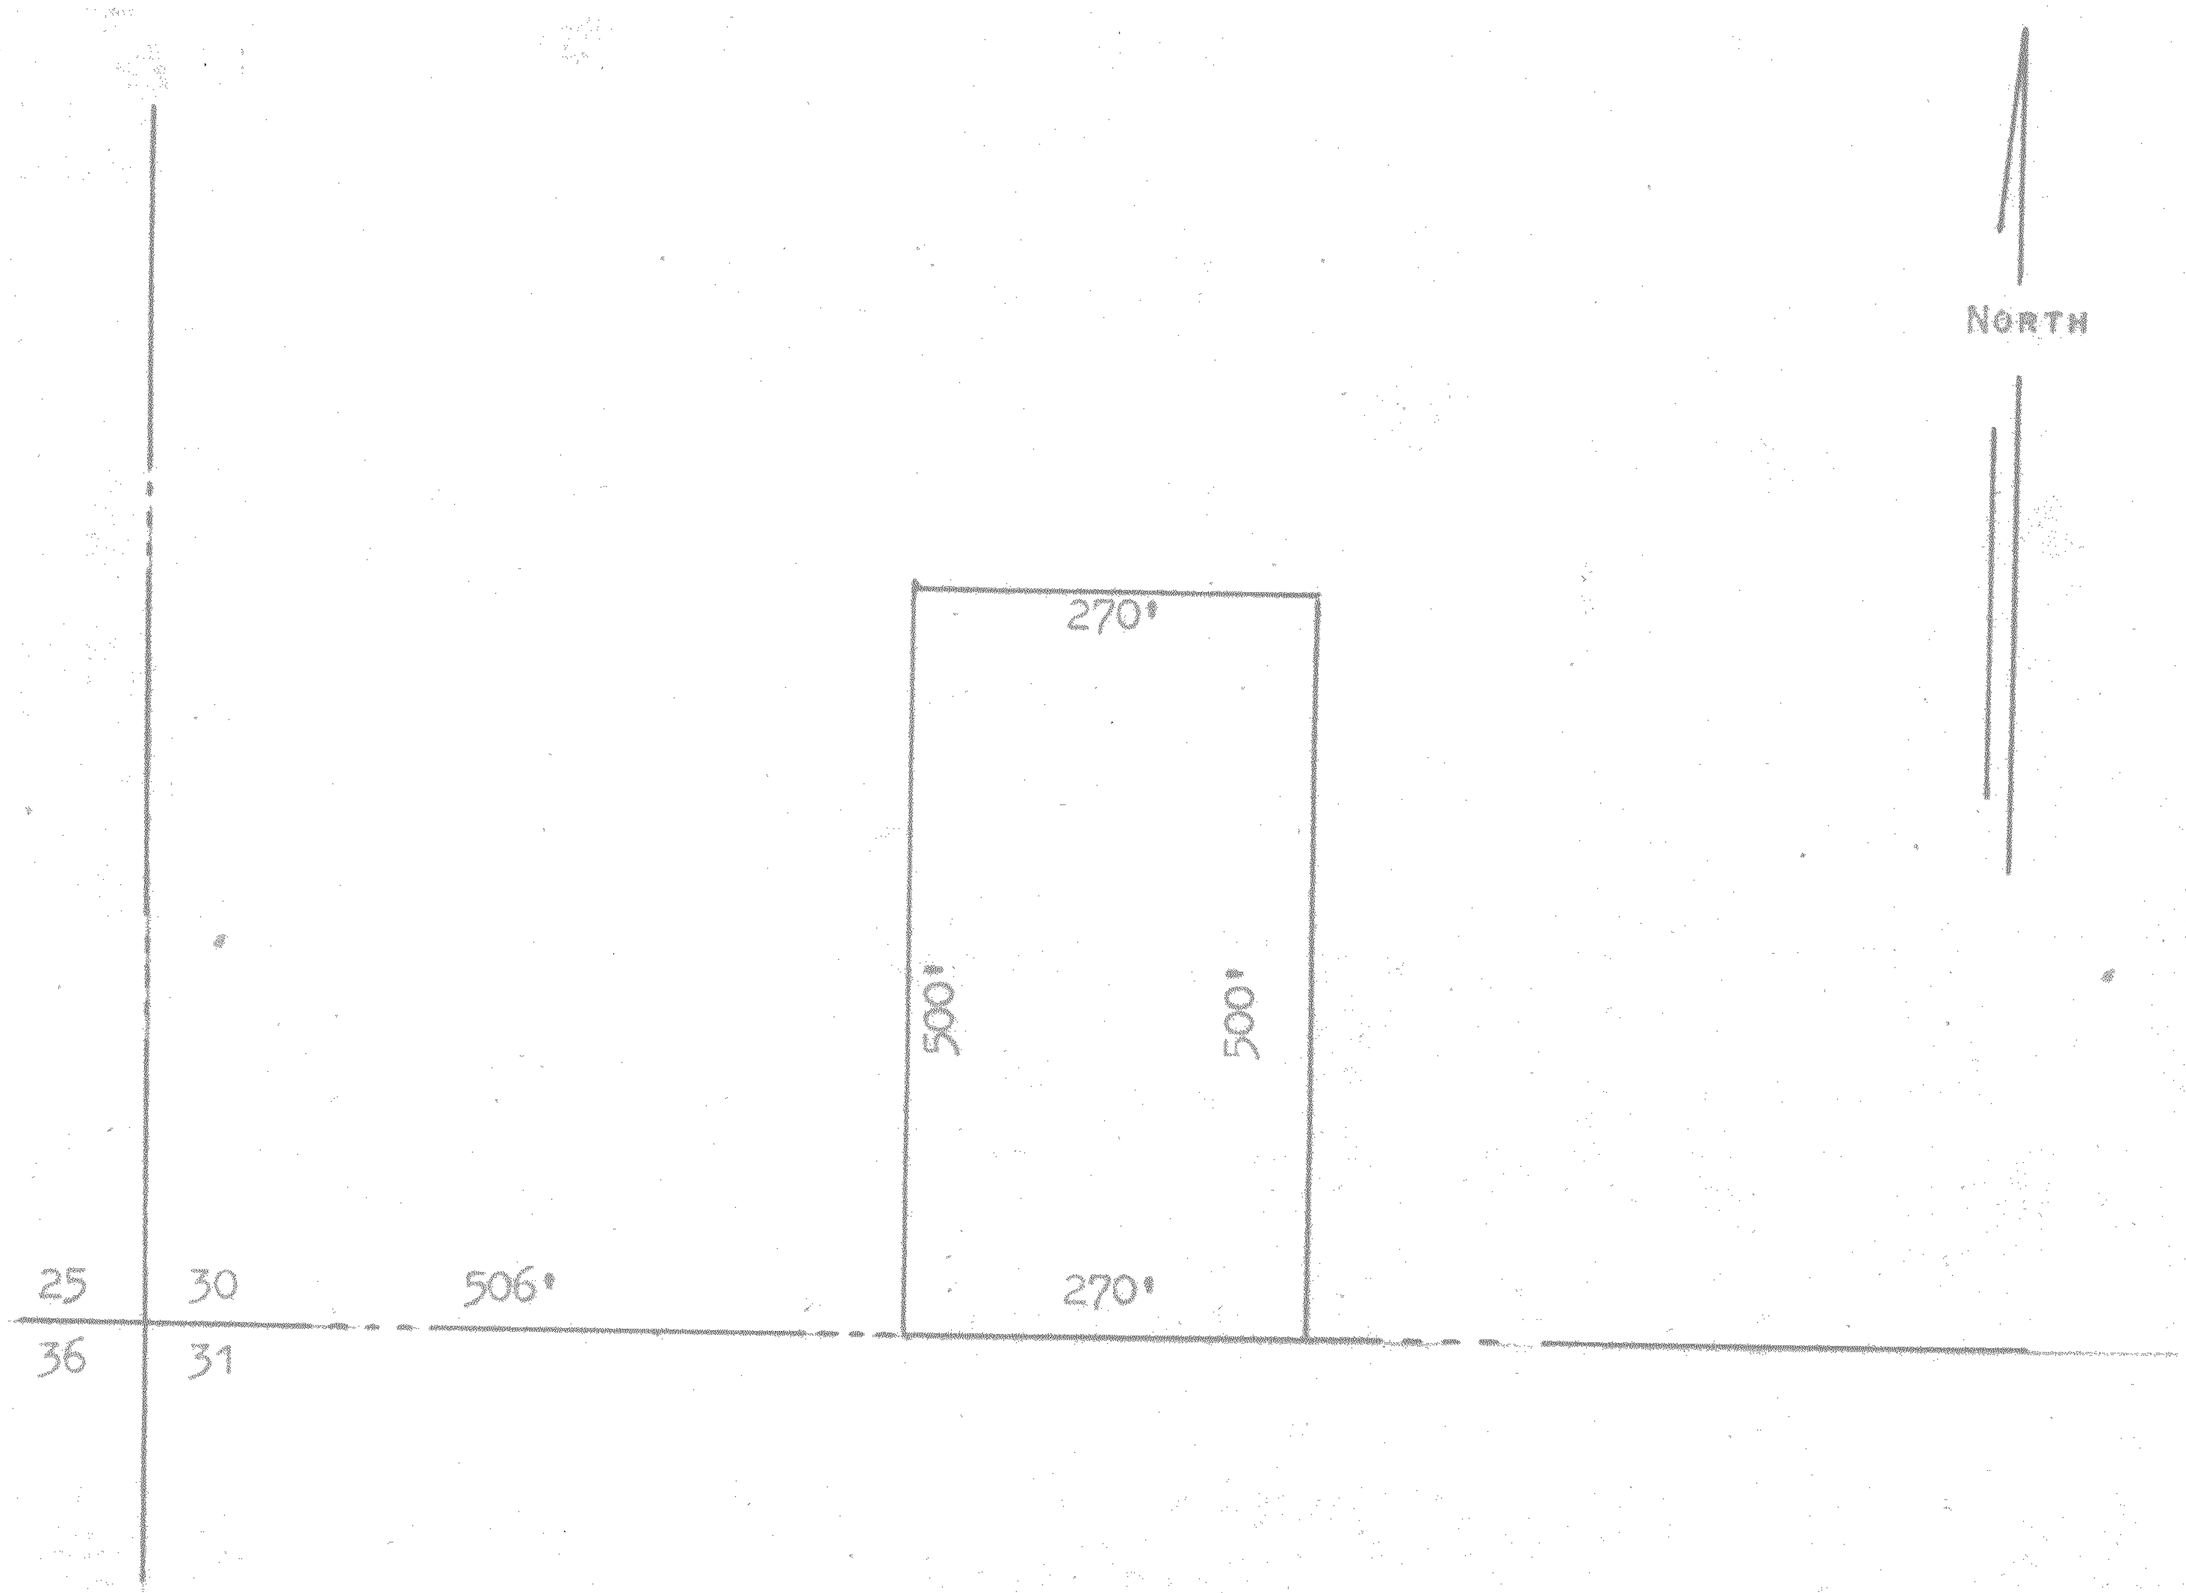

STATE OF KANSAS
COUNTY OF McPHERSON

DESCRIPTION: COMMENCING AT THE SW CORNER OF SECTION 30, T21S, R3W OF THE 6TH P.M.; THENCE EAST 506 FEET ON SECTION LINE TO A PLACE OF BEGINNING; THENCE 500 FEET NORTH PARALLEL WITH THE WEST SECTION LINE OF SAID SECTION; THENCE EAST 270 FEET; THENCE SOUTH 500 FEET; THENCE WEST 270 FEET TO THE PLACE OF BEGINNING; SAID TRACT CONTAINS 3.1 ACRES MORE OR LESS.

APRIL 27, 1963

MICROFILM