http://www.adultpdf.com
Created by TIFF To PDF trial version, to remove this mark, please register this software.

PART OF W½,SE¼. Sec. 34., T.21.S., R.3.W., 6th. P. M.

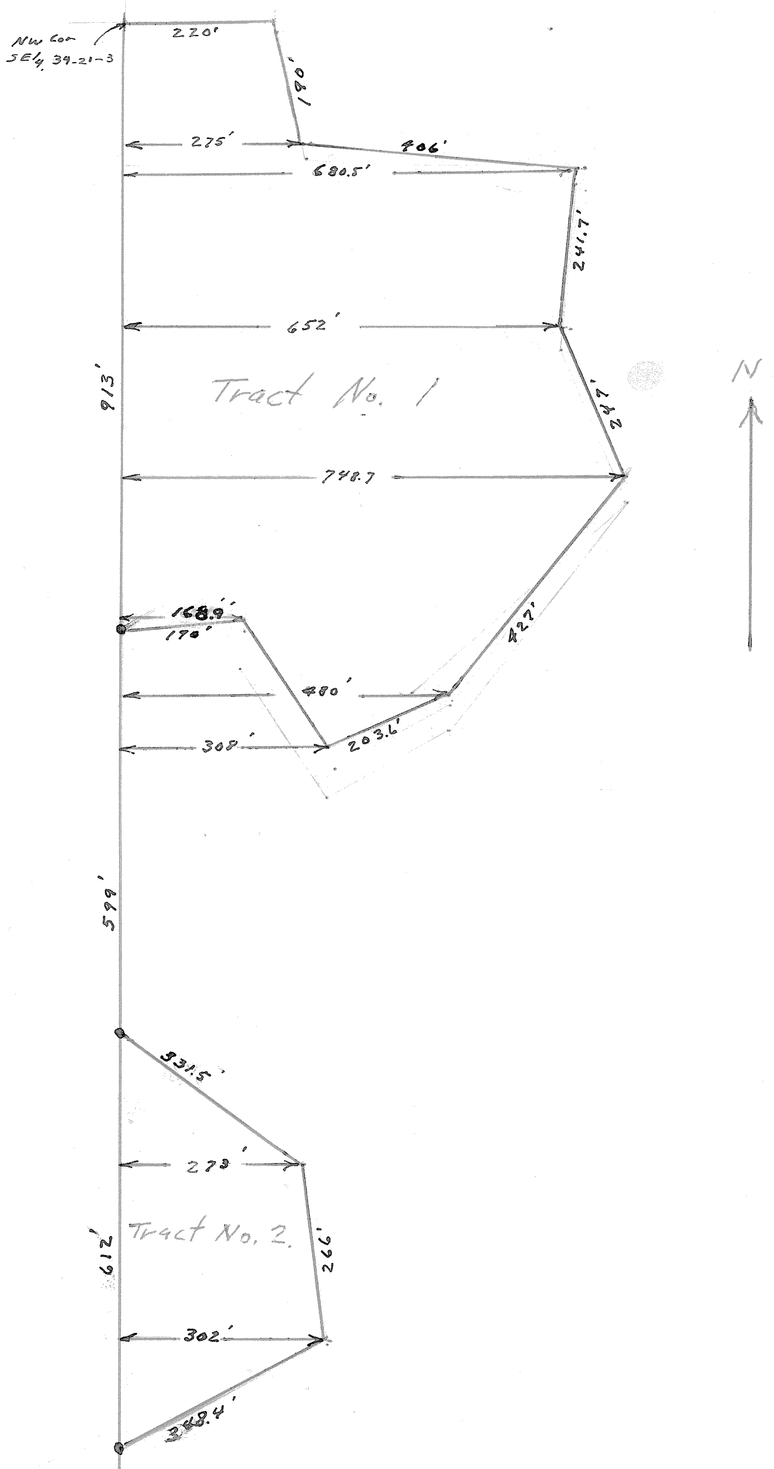

State of Kansas, County of McPherson, SS.

I, G.D.Johnson, Licensed Civil Engineer of the State of Kansas, do hereby certify that I did on the 19th. day of September, 1960 survey the following tracts of land in the SE¼. Sec. 34., T.21.S., R.3.W., of 6th. P. M.

Tract No. 1

Part of NW¼., SE¼., Sec. 34. T.21.S., R.3.W. containing 10.05 acres more or less. Beginning at NW. Cor. of said SE¼., Thence east 220 feet, thence southeasterly 190 feet to a point 275 feet east of west line of said SE¼, thence easterly 406 feet to a point 680.5 feet east of west line of said SE¼., thence southwesterly 241.7 feet to a point 652 feet east of west line of said SE¼., thence southeasterly 247 feet to a point 748.7 feet east of west line of said SE¼., thence southwesterly 427 feet to a point 480 ft. east west line of said SE¼, thence southwesterly 203.6 feet to a point 308 feet east of west line of said SE¼, thence northwesterly 228.8 feet to a point 168.9 feet east of west line of said SE¼., thence westerly 170 feet to west line of said SE¼, thence north on west line of said SE¼ 913 feet to place of beginning.

Tract No.2

Part of SW¼.SE¼. Sec. 34., T.21.S., R.3.W. containing 2.75 Acres more or less. Beginning 1512 feet south of NW. Cor. of SE¼. Sec. 34., T.21.S., R.3.W, thence southeasterly 331.5 feet to a point 273 feet east of west line of said SE¼, thence southerly 266 feet to a point 302 feet east of west line of said SE¼., thence southwesterly 348.4 feet to west line of said SE¼, thence north 612 feet on west line of said SE¼ to the place of beginning.

I also certify that accompining plat is a true exhibit of said survey.

G D Johnson

G. D. Johnson, Engineer.

G. D. JOHNSON
LICENSED
716
KANSAS
PROFESSIONAL ENGINEER

MICROFILM
MICROFILM
MICROFILM