http://www.adultpdf.com
Created by TIFF To PDF trial version, to remove this mark, please register this software.

A SURVEY OF THE W 1/2, W 1/2, SW 1/4
SECTION 36, TOWNSHIP 21S, RANGE 3W
MC PHERSON COUNTY, KANSAS

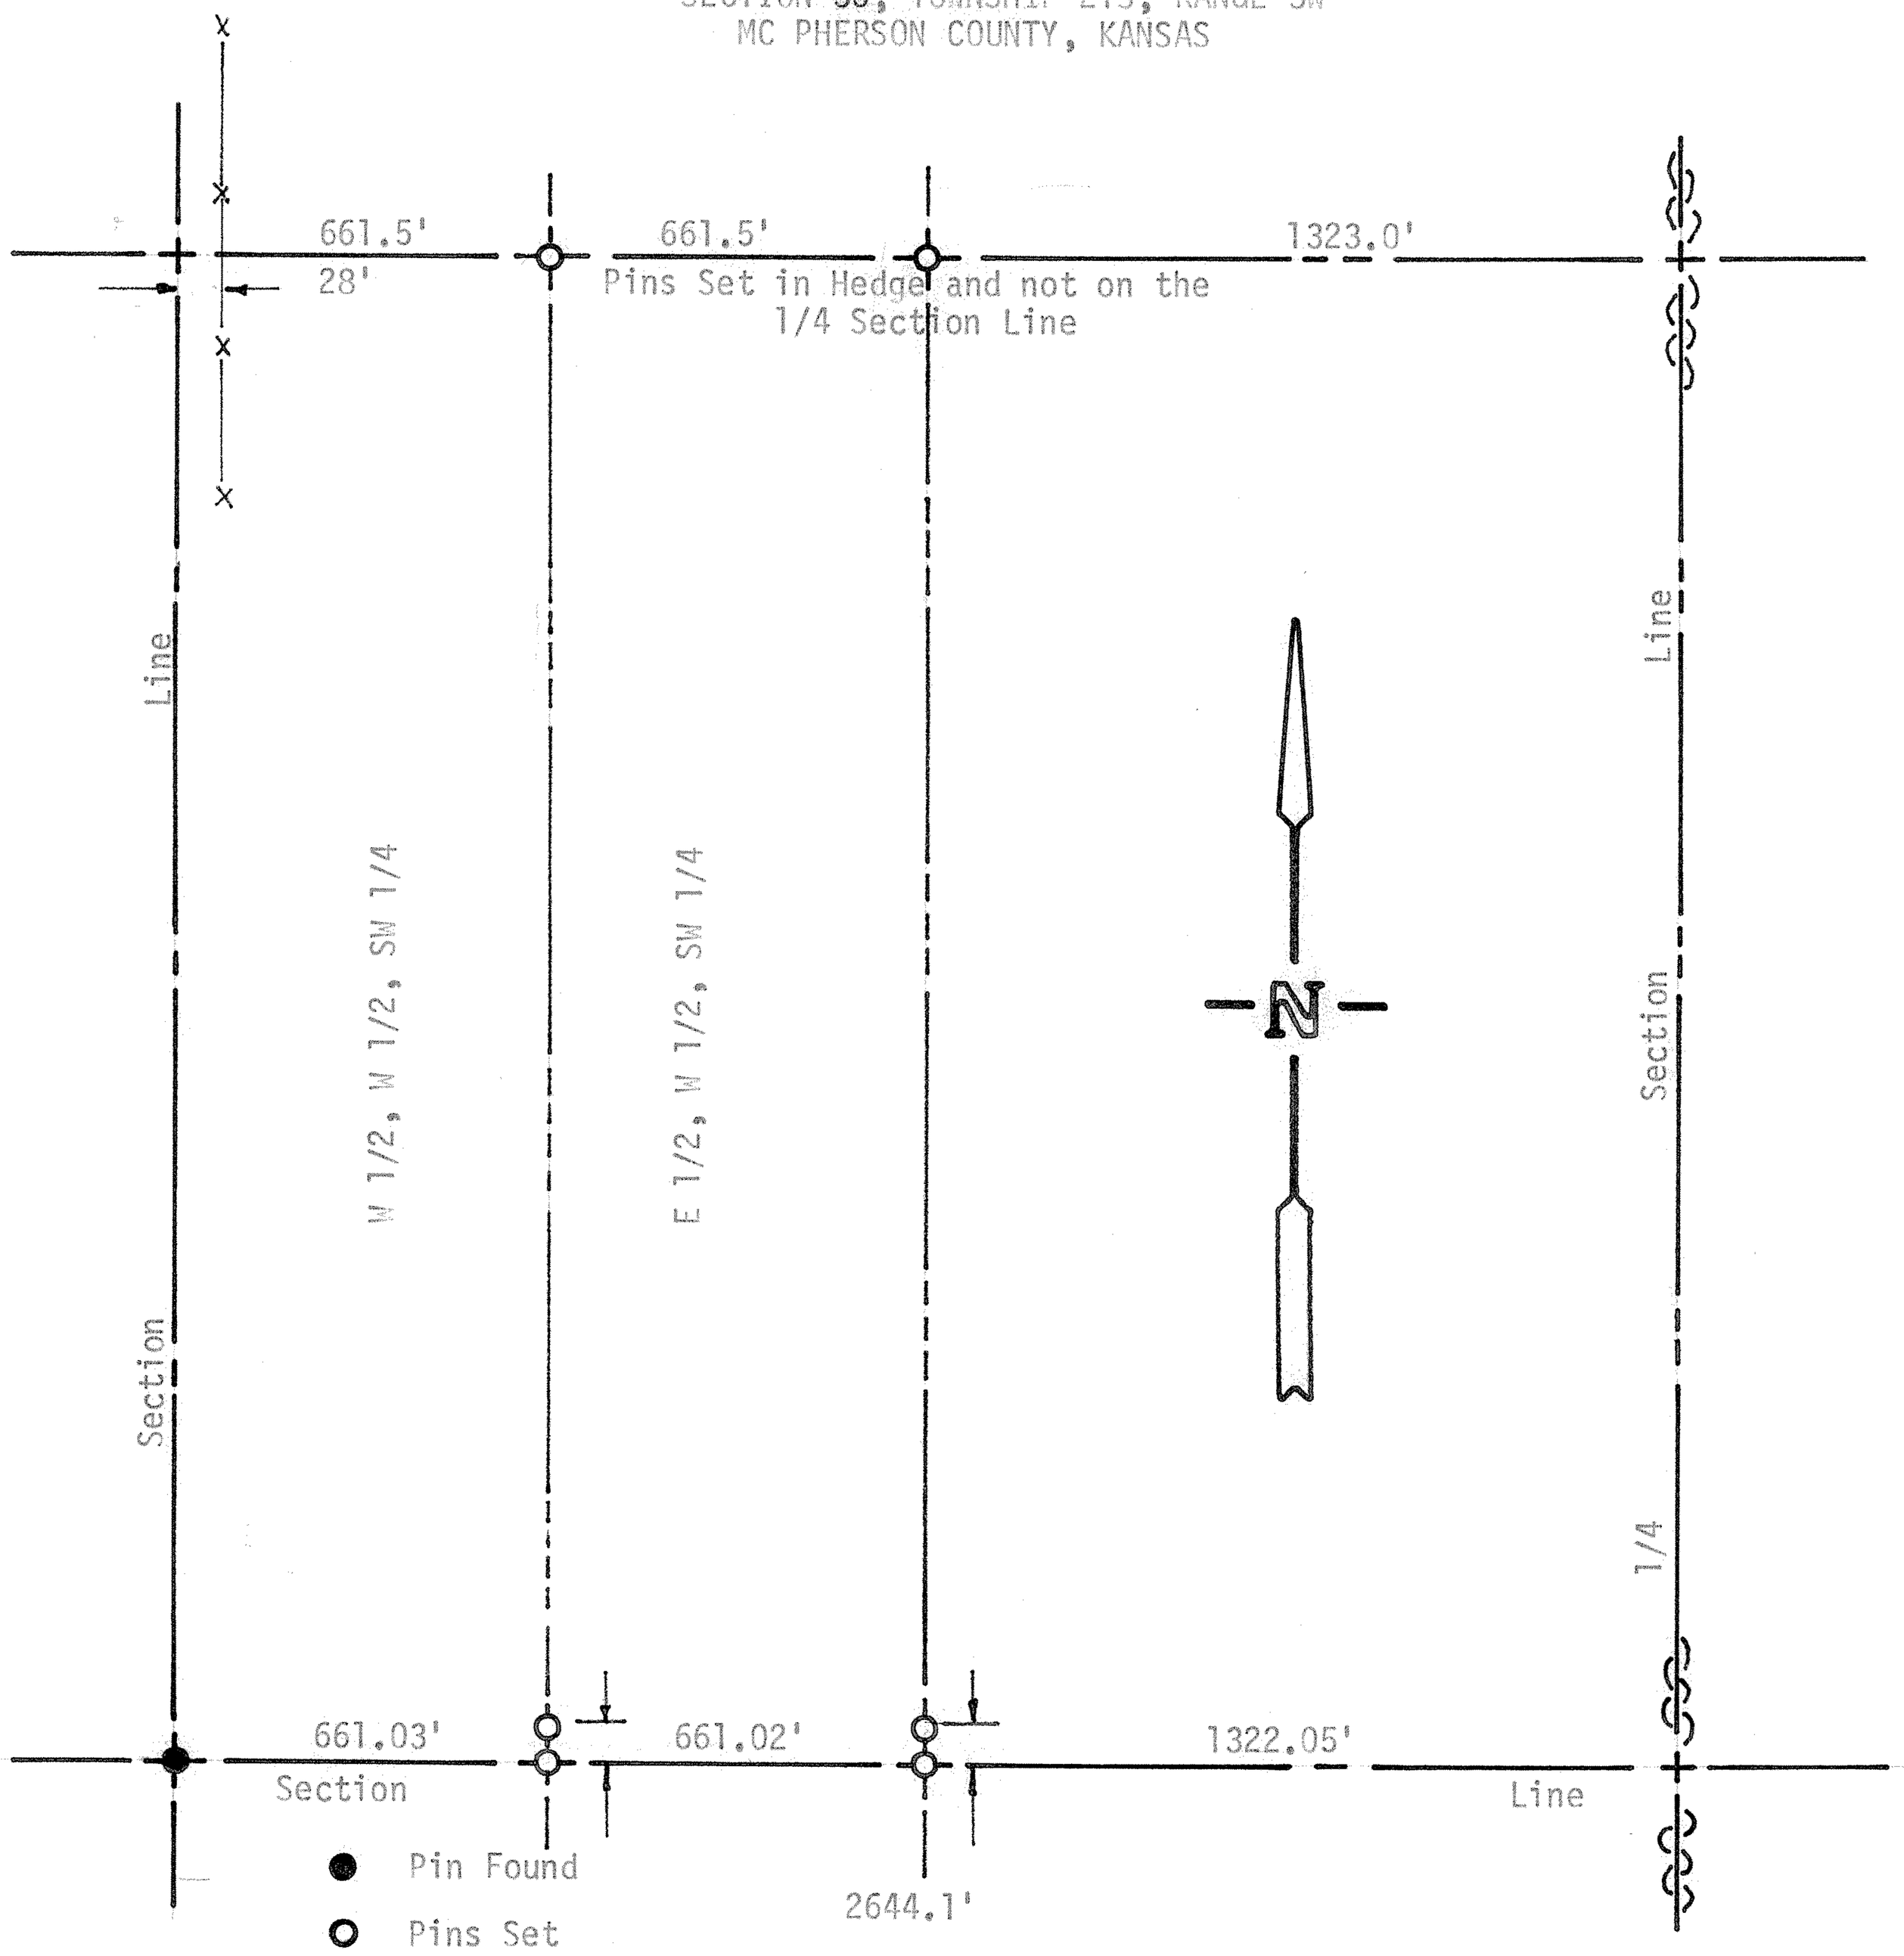

State of Kansas)
C ounty of McPherson) SS

I, F. R. Rankin, County Engineer of McPherson County, Kansas, do hereby certify that under my supervision a survey was made of the W 1/2, W 1/2, SW 1/4 Section 36, T21S, R3W of the 6th P.M. and the above plat is a true exhibit of said survey as far as it is known to me.

Survey called for by Ray Gehring

Signed this 8 day of May, 1972

F. R. Rankin, P. E.
County Engineer
McPherson, Kansas

F. R. RANKIN
LICENSED
799
KANSAS
PROFESSIONAL ENGINEER

MICROFILM