http://www.adultpdf.com
Created by TIFF To PDF trial version, to remove this mark, please register this software.

A SURVEY OF A TRACT OF LAND IN THE NW 1/4 SECTION 4, T21S, R3W MC PHERSON COUNTY, KANSAS

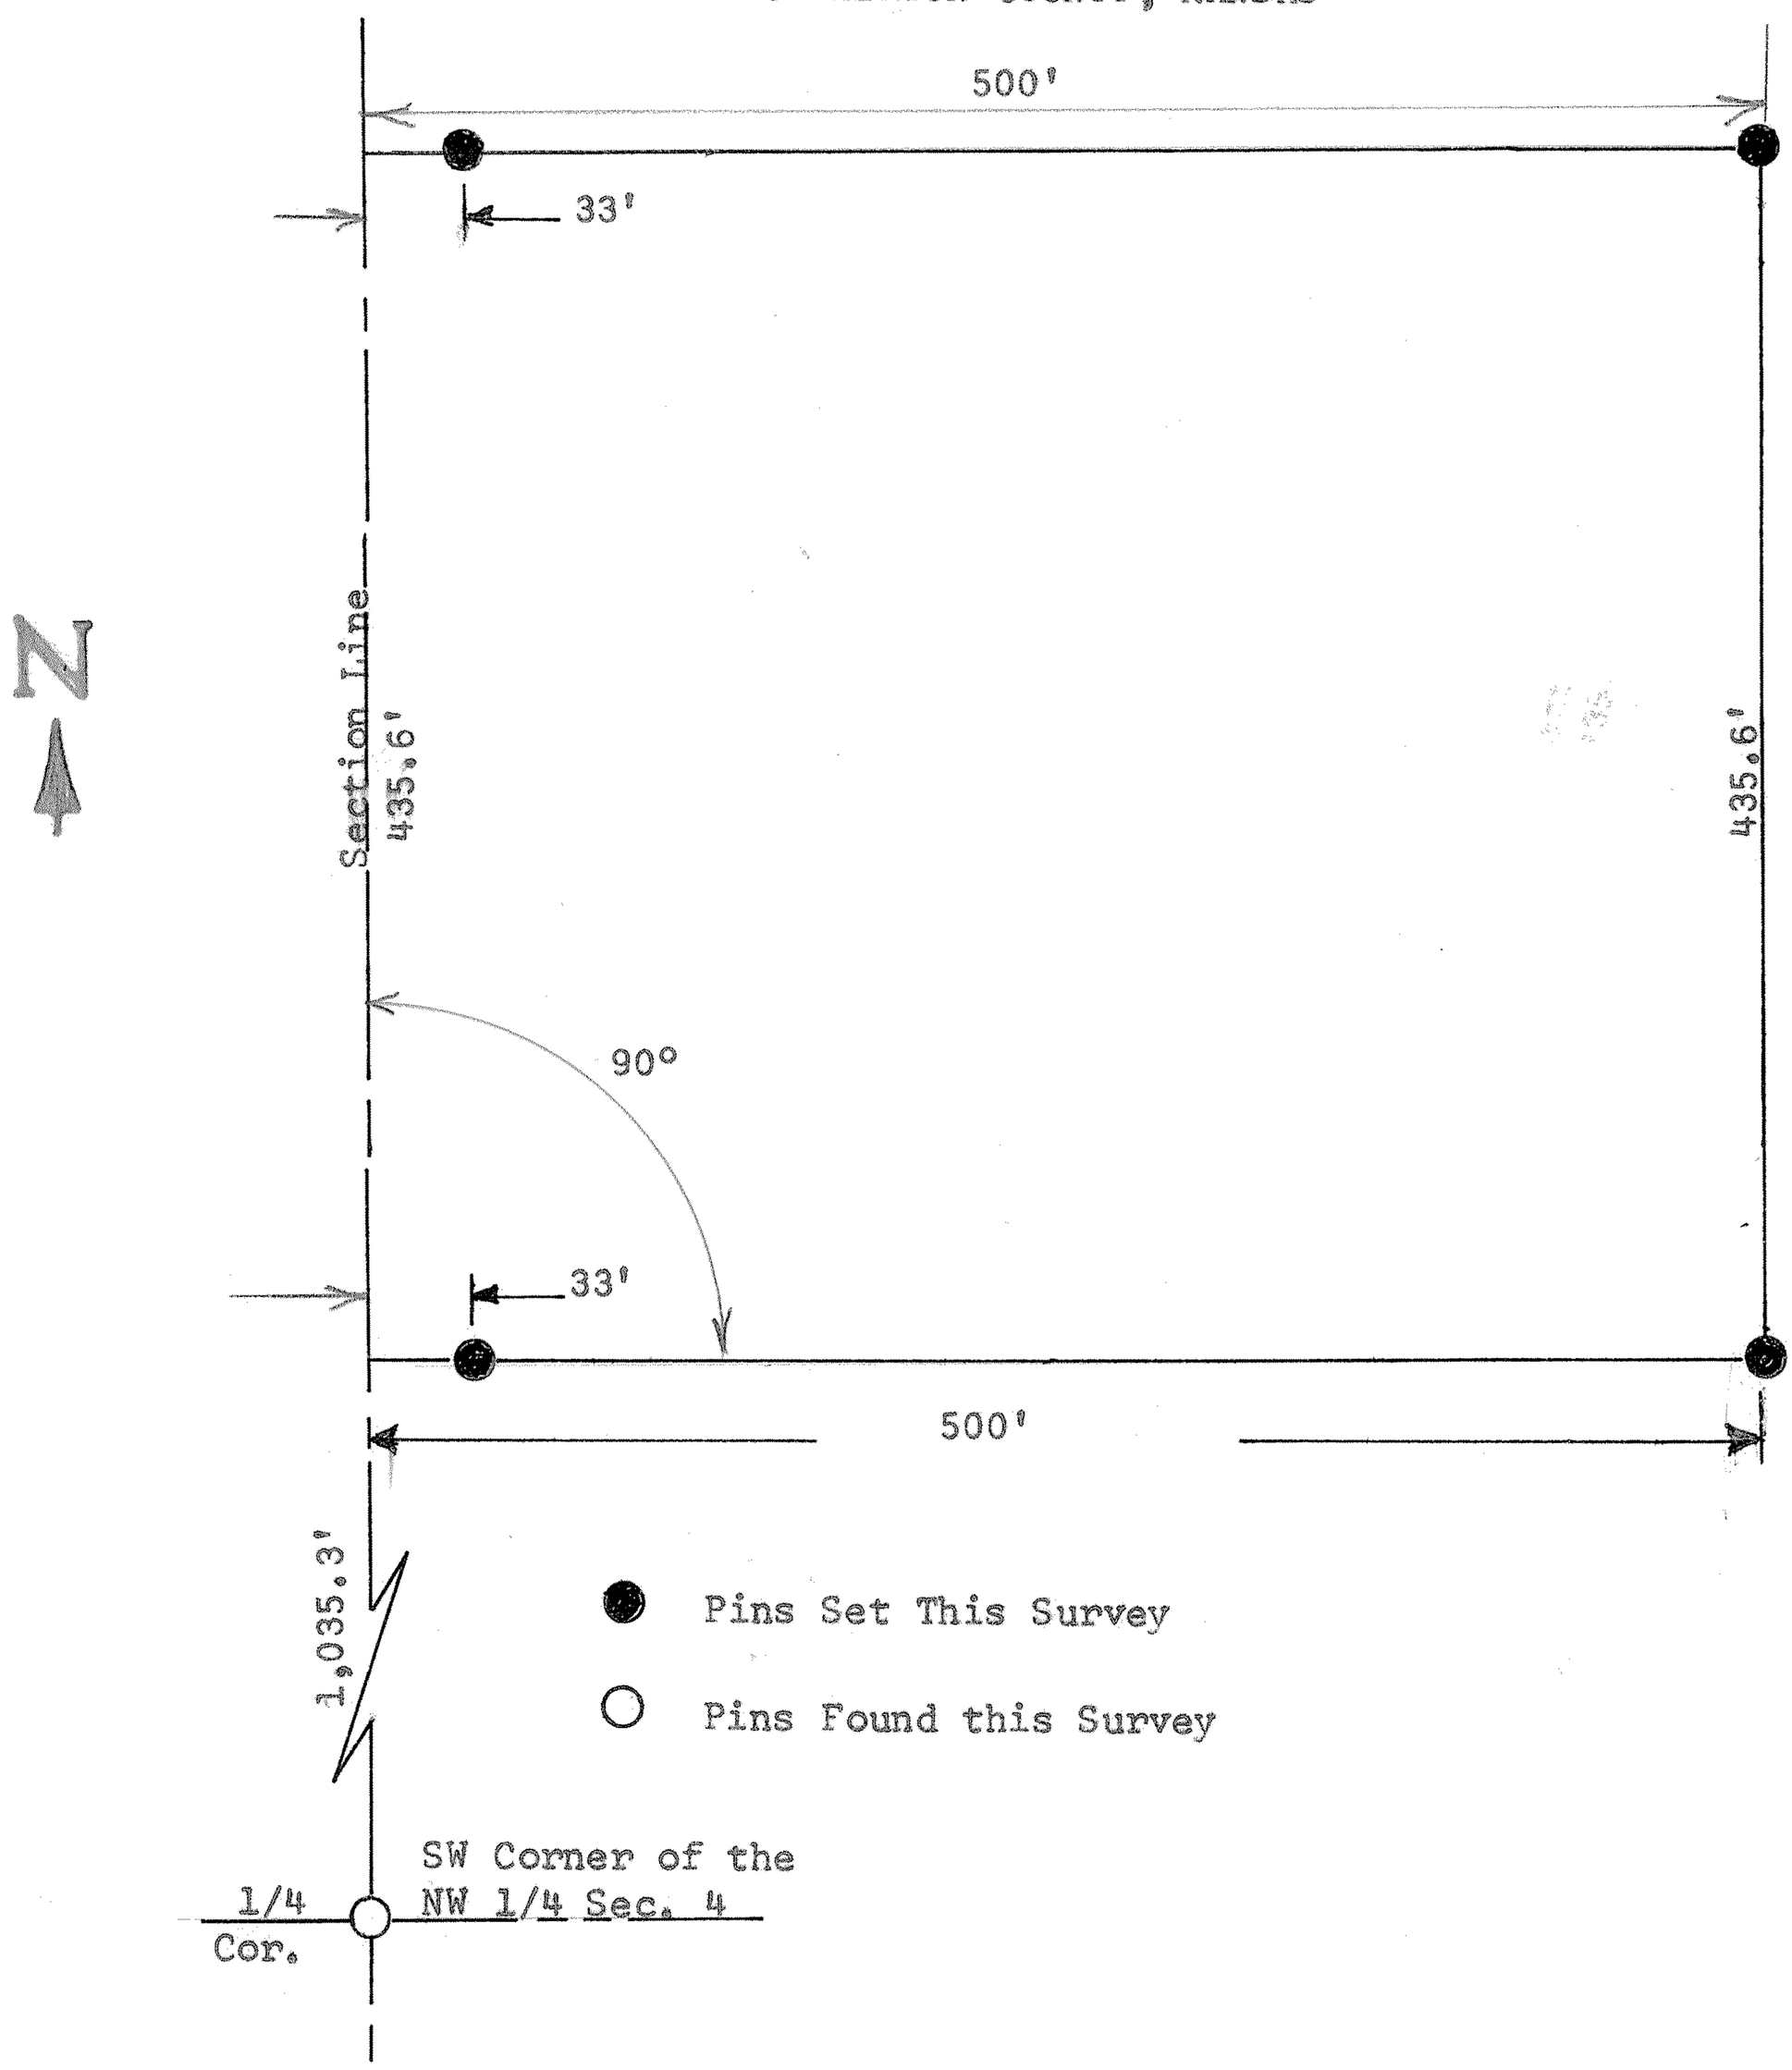

State of Kansas)
County of McPherson) SS

I, Melvin Ferguson, County Engineer of McPherson County, Kansas do hereby certify that under my supervision a survey was made of a tract of land in the NW 1/4 Section 4, T21S, R3W of the 6th P.M. and described as follows:

Beginning 1,035.3 feet North of the SW corner of said NW 1/4 Section 4, T21S, R3W; thence right angle East 500 feet; thence North parallel with Section Line 435.6 feet; thence West 500 feet; thence South 435.6 feet to place of beginning. Said tract of land contains 5.0 acres more or less. The accompanying plat is a true exhibit of said survey as far as it is known to me.

Survey called for by Richard D. Schrag

Signed this 23rd day of April, 1974

Melvin Ferguson
Melvin Ferguson, P. E.
County Engineer
McPherson County, Kansas

MELVIN V. FERGUSON LICENSED 6772 KANSAS PROFESSIONAL ENGINEER

MICROFILM