http://www.adultpdf.com
Created by TIFF To PDF trial version, to remove this mark, please register this software.

A Survey of a tract of land in the NE corner of the N1/2 NE1/4 of Section 5, T21S-R3W of the 6th P.M.

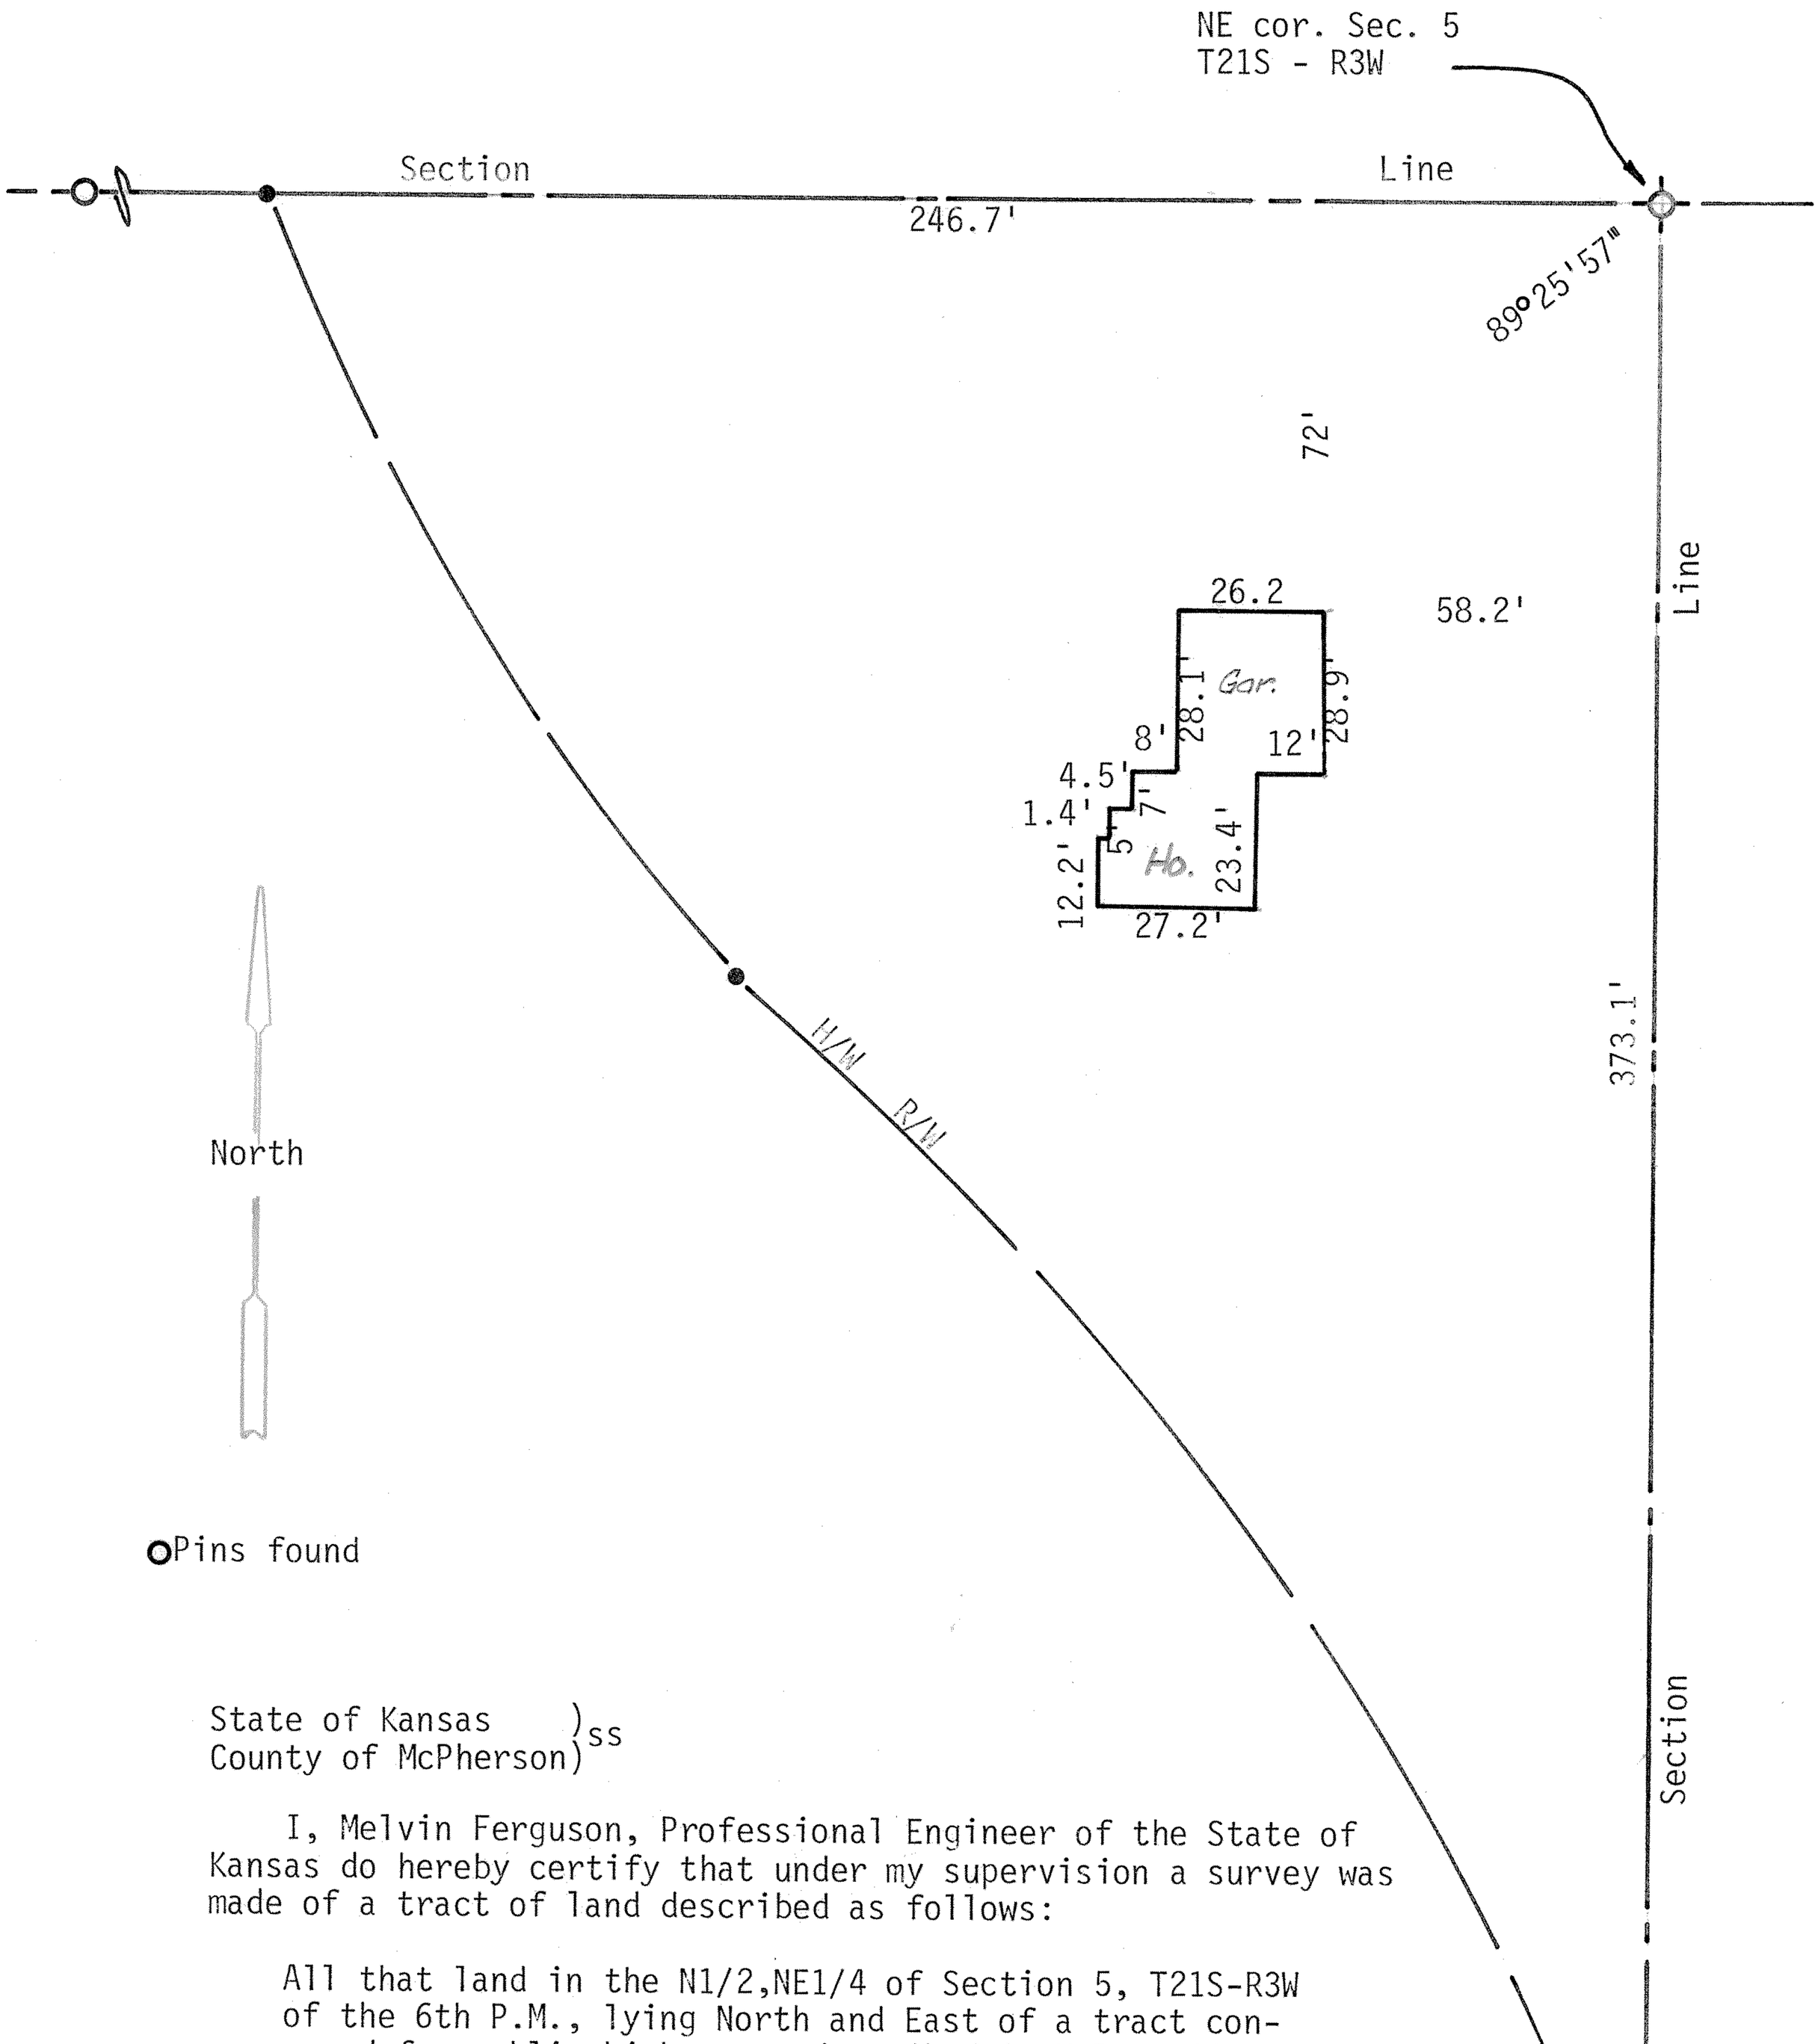

Pins found

State of Kansas)
County of McPherson) ss

I, Melvin Ferguson, Professional Engineer of the State of Kansas do hereby certify that under my supervision a survey was made of a tract of land described as follows:

All that land in the N1/2,NE1/4 of Section 5, T21S-R3W of the 6th P.M., lying North and East of a tract conveyed for public highway as described in Volume 94, page 320. Said tract contains 1.03 acres more or less.

I also certify that the above plat is a true exhibit of said survey as far as it is known to me.

Survey called for by First Morgage Co.

Signed on this 17th day of June, 1983.

Melvin Ferguson
Professional Engineer
McPherson, Kansas

MELVIN V. FERGUSON LICENSED 6772 KANSAS PROFESSIONAL ENGINEER