http://www.adultpdf.com
Created by TIFF To PDF trial version, to remove this mark, please register this software.

GSS™

Garber Surveying Service, P.A.
423 West 1st Ave. ● Hutchinson, Kansas 67501
Phone 316 665-7032 ● FAX 316 663-7401

Project No. G96-643

SURVEY FOR: McPHERSON COUNTY ABSTRACT (Vogts)

DESCRIPTION: Tract in the Southwest Quarter of Section Five (5), Township Twenty-one (21) South, Range Three (3) West of the Sixth Principal Meridian, described as follows:
Beginning 1041.1 feet East of the Southwest corner of said Southwest Quarter, thence right angle North 550 feet; thence East parallel with the Section line 396 feet; thence South to the Section line 550 feet; thence West on the Section line 396 feet to the point of beginning, McPherson County, Kansas.
A/K/A 1322 Cheyenne Road

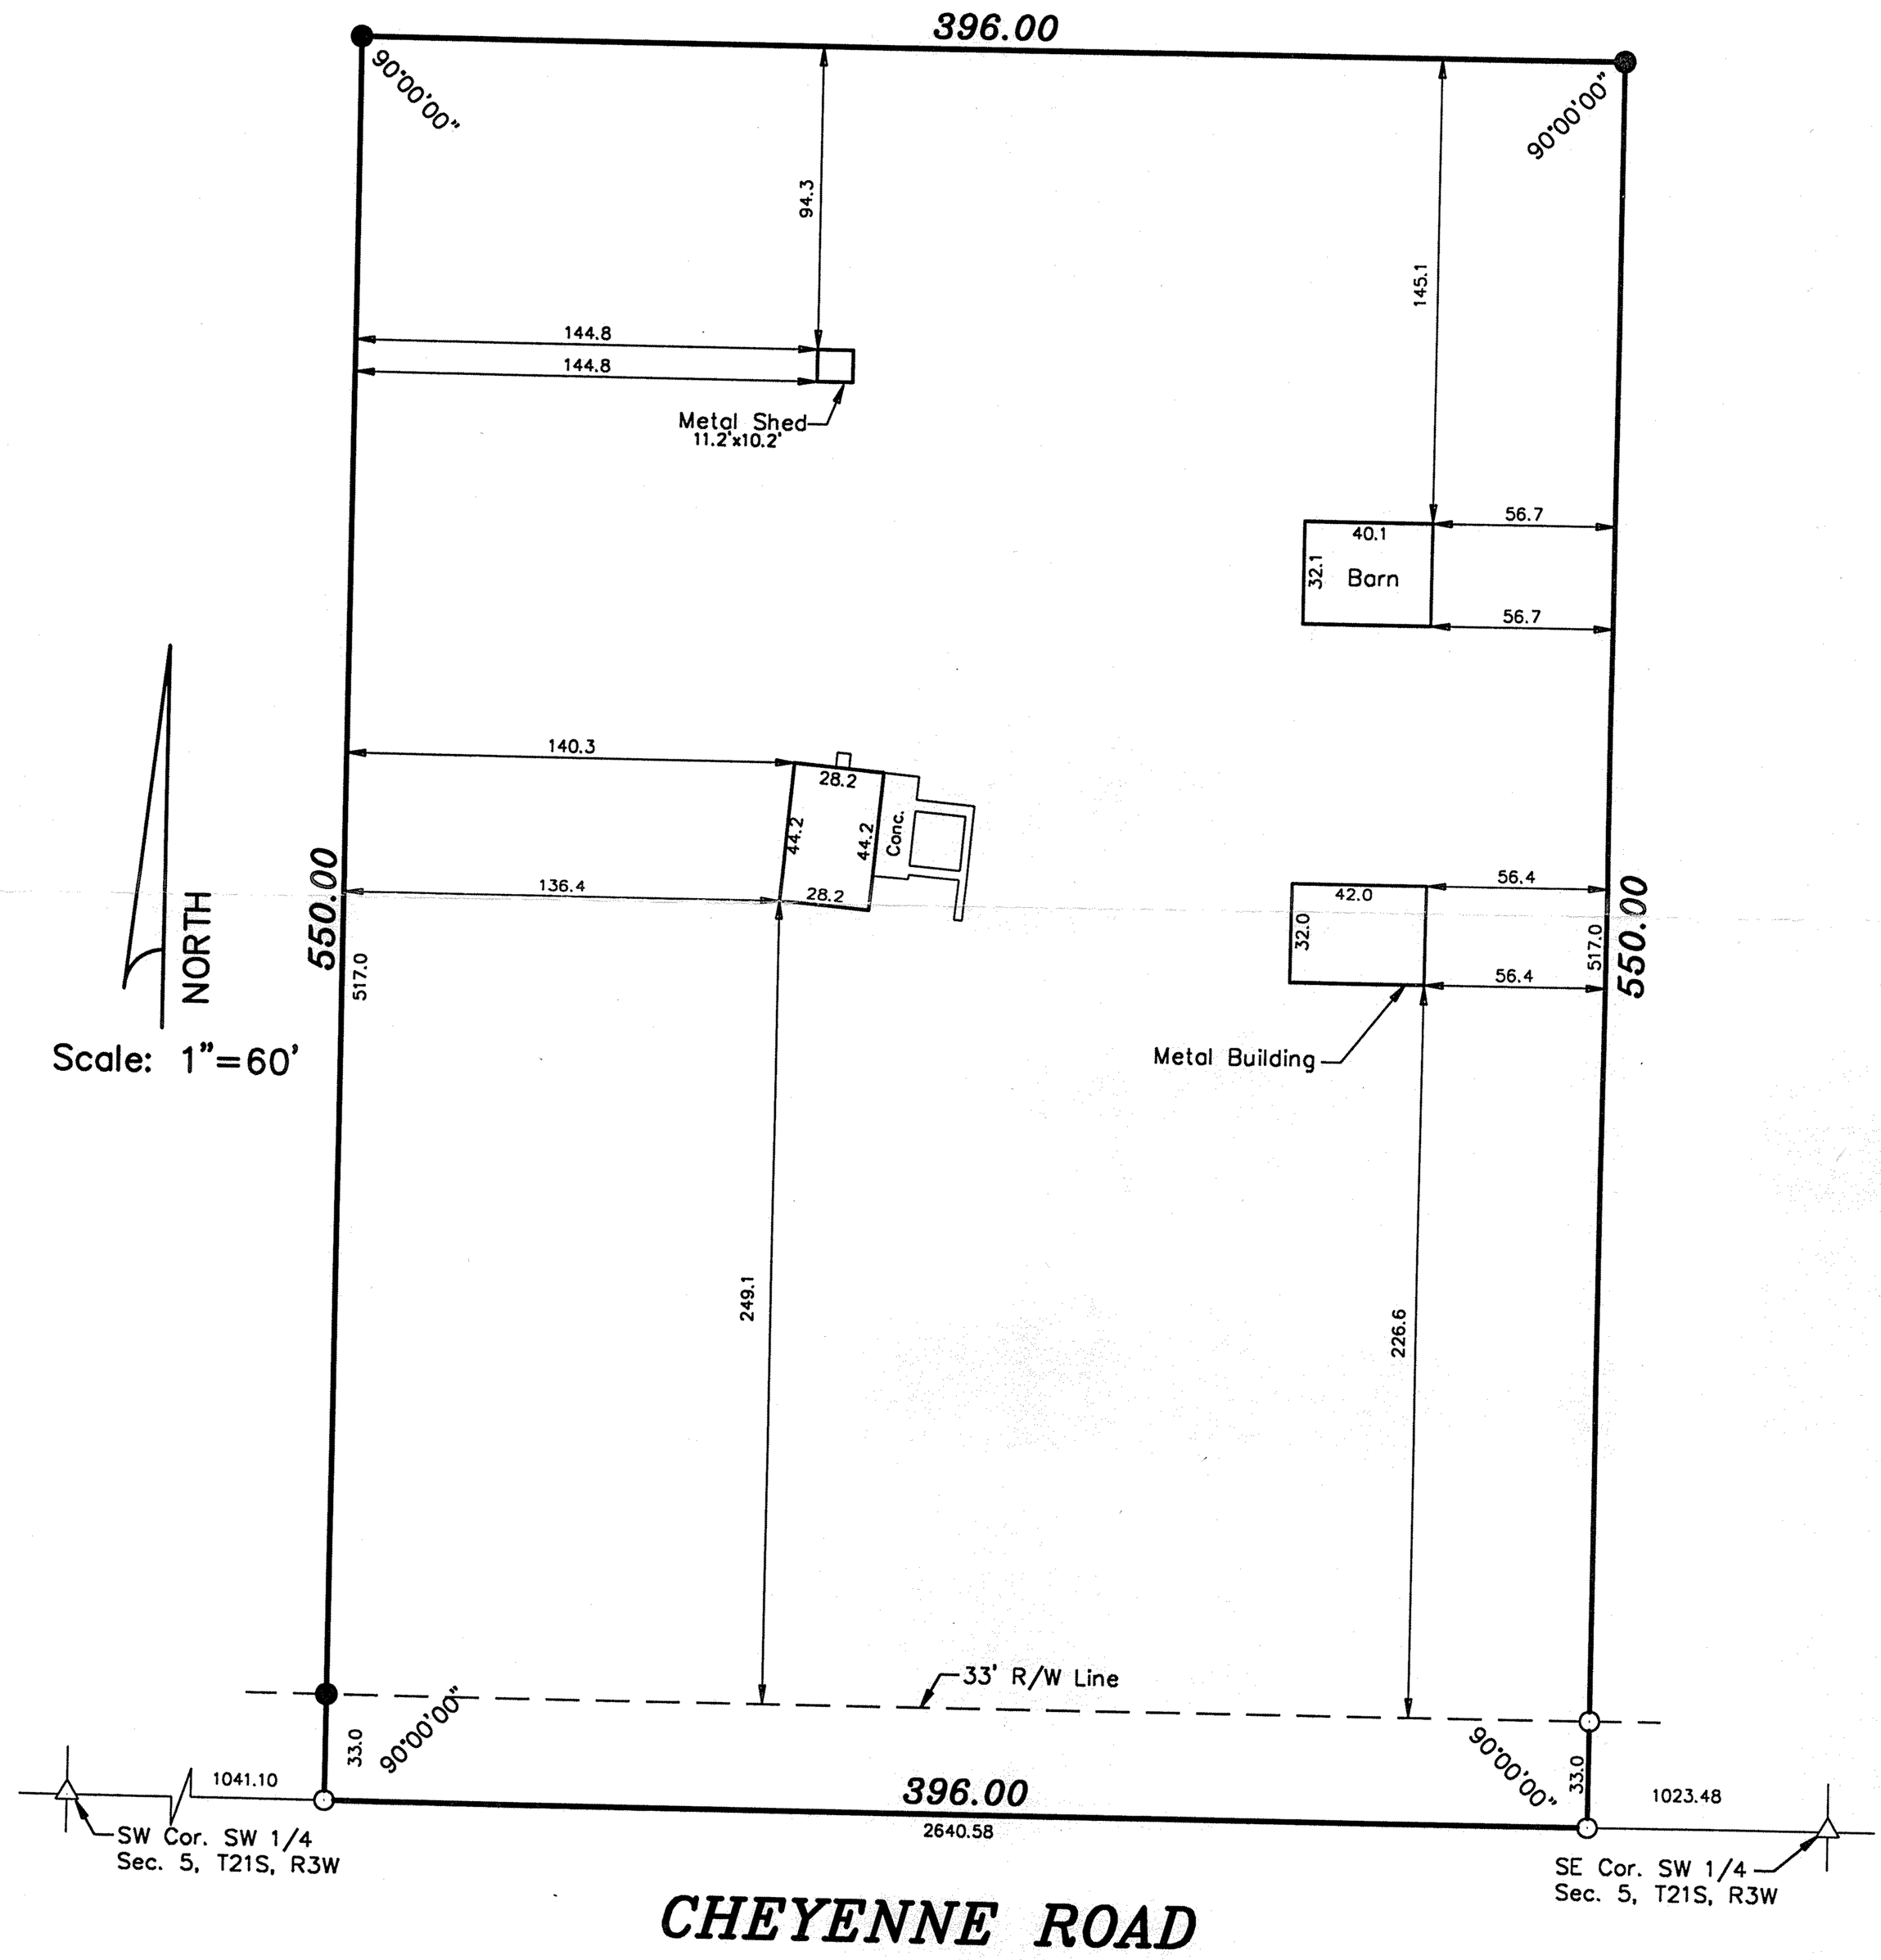

LEGEND
○ – Survey Monument Found
● – Survey Monument Set

SURVEYOR'S CERTIFICATE:
I hereby certify this plat to be a true, correct and complete representation of the property described above and the buildings and improvements located thereon and that there are no encroachments either way across property lines except as shown, as surveyed under my supervision.
Dated: July 5, 1996

DANIEL E. GARBER REGISTERED LS-683 KANSAS LAND SURVEYOR

Daniel E. Garber RLS #683

Copyright © 1996 Garber Surveying Service, P.A.