http://www.adultpdf.com
Created by TIFF To PDF trial version, to remove this mark, please register this software.

A SURVEY OF A TRACT OF LAND IN THE
NW1/4, SECTION 8, T21S, R3W
MCPHERSON COUNTY, KANSAS

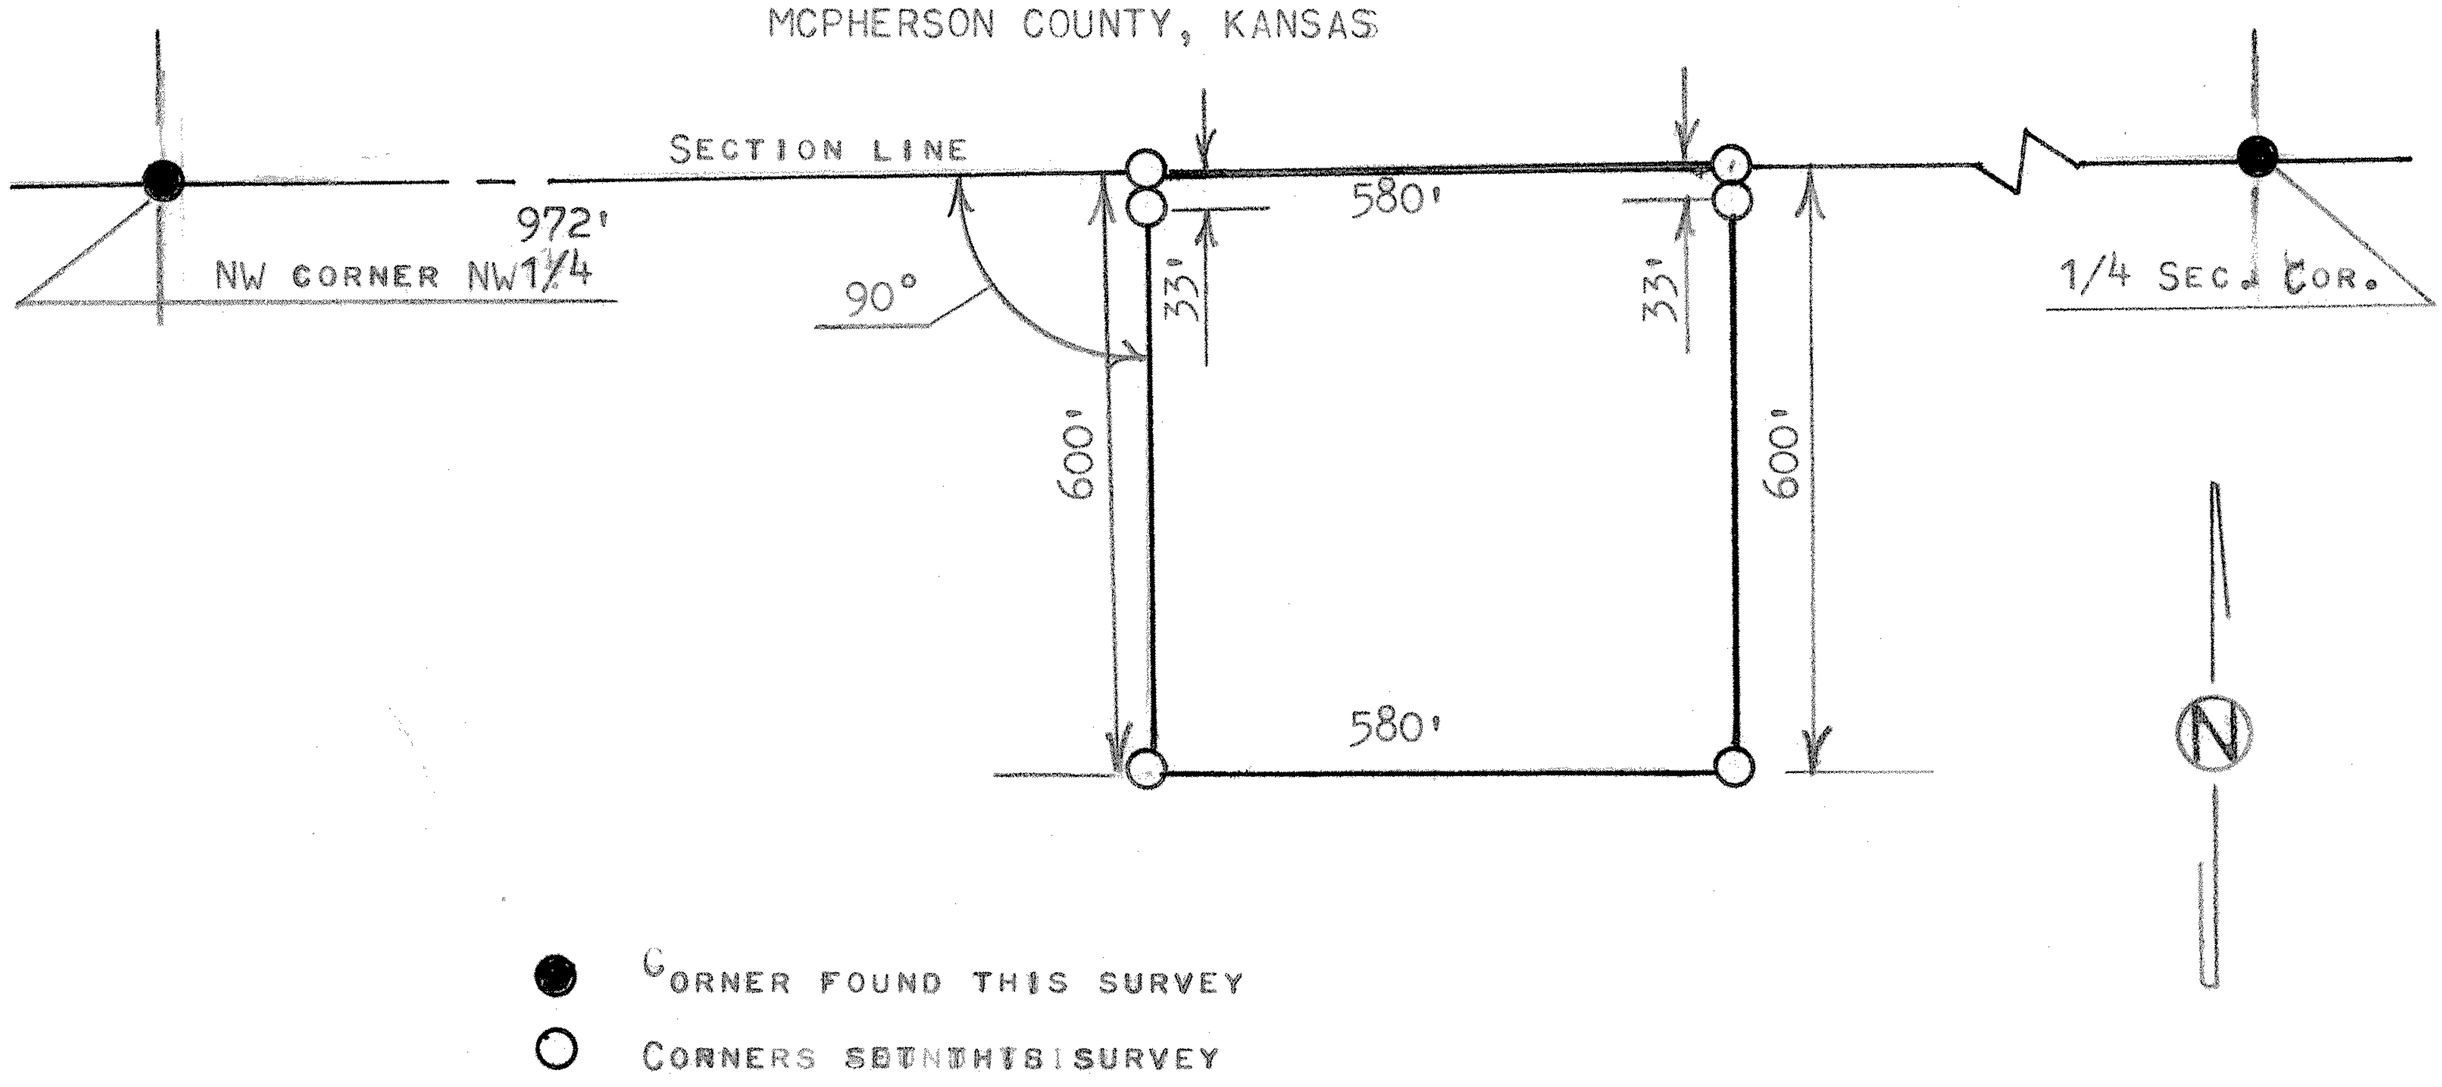

STATE OF KANSAS)
COUNTY OF MCPHERSON) SS

I, MELVIN FERGUSON, PROFESSIONAL ENGINEER OF THE STATE OF KANSAS DO HEREBY CERTIFY THAT UNDER MY SUPERVISION A SURVEY WAS MADE IN THE NW 1/4, SECTION 8, T21S R3W OF THE 6TH P.M. AND DESCRIBED AS FOLLOWS;
BEGINNING 972 FEET EAST OF THE NW CORNER OF THE NW1/4, SECTION 8, T21S R3W; THENCE RIGHT ANGLE SOUTH A DISTANCE OF 600 FEET; THENCE EAST PARALLEL WITH SECTION LINE 580 FEET; THENCE NORTH 600 FEET TO SECTION LINE; THENCE WEST ON SECTION LINE 580 FEET AND TO PLACE OF BEGINNING, SAID TRACT OF LAND CONTAINS 8.0 ACRES MORE OR LESS. AND TAHT THE ABOVE PLAT IS A TRUE EXHIBIT OF SAID SURVEY AS FAR AS IT IS KNOWN TO ME.

SURVEY CALLED FOR BY ELDON ZERGER

SIGNED THIS 3rd DAY OF MARCH, 1983

Melvin Ferguson
MELVIN FERGUSON
PROFESSIONAL ENGINEER
MCPHERSON, KANSAS

MELVIN V. FERGUSON
LICENSED
6772
KANSAS
PROFESSIONAL ENGINEER